




FRONT EAST ELEVATION




SIDE NORTH ELEVATION



REAR WEST ELEVATION

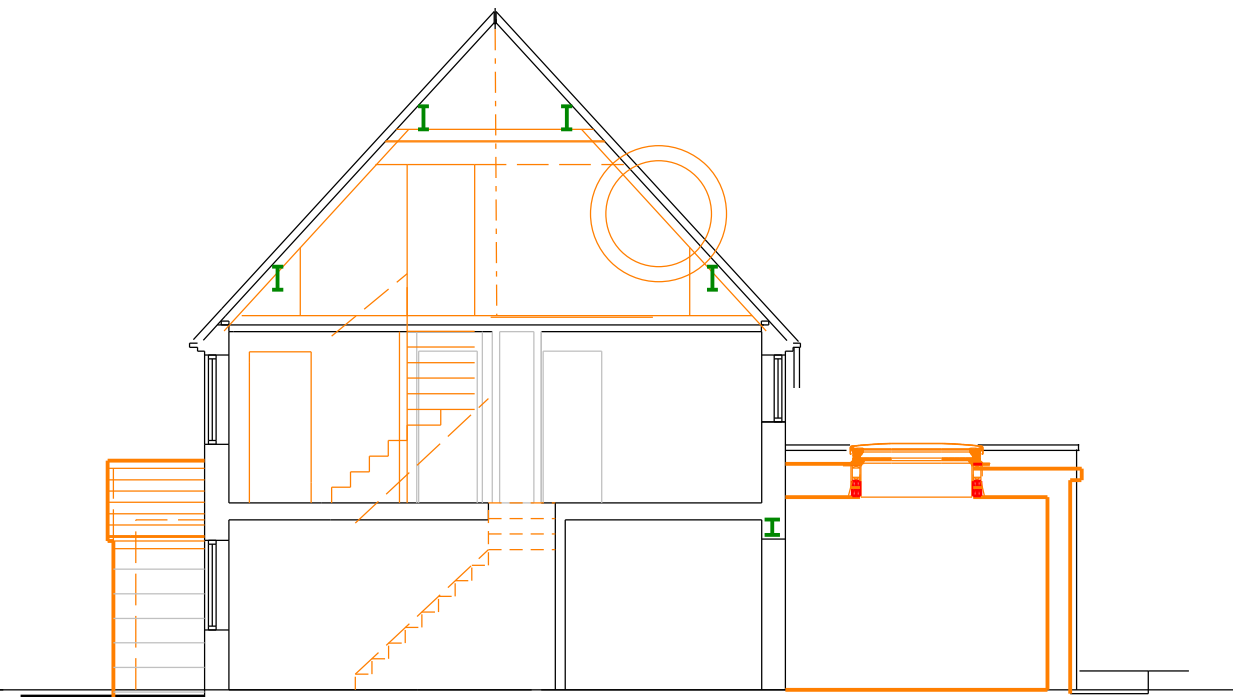

SECTION

 

Scale 1:100

NICK MATTHEWS Surveying Ltd Chartered Building Surveyor
Dysart House Church Lane Worton Devizes SN10 5SH
07769 704733 hello@nickmatthewssurveying.co.uk
www.nickmatthewssurveying.co.uk

9 DANE RISE WINSLEY WILTS BA15 2NB	2507 P/02 A
Proposed works for Richard and Bryony Hunt	
Proposed Elevations and Section	
date April 2025 scale 1:100 drawn NM checked NM status planning	