

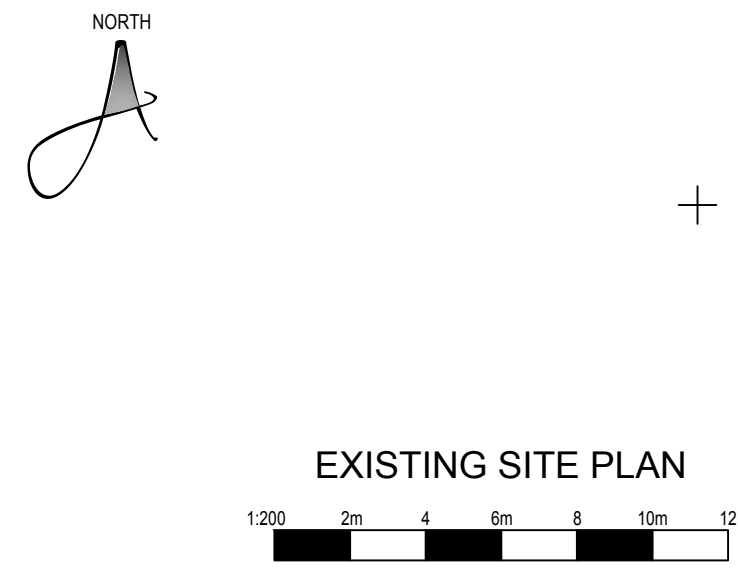


* COPYRIGHT. DO NOT SCALE EXCEPT FOR PLANNING PURPOSES. CHECK ALL DIMENSIONS ON SITE. THIS DRAWING IS ONLY TO BE USED ON THE SITE FOR WHICH DESIGNED

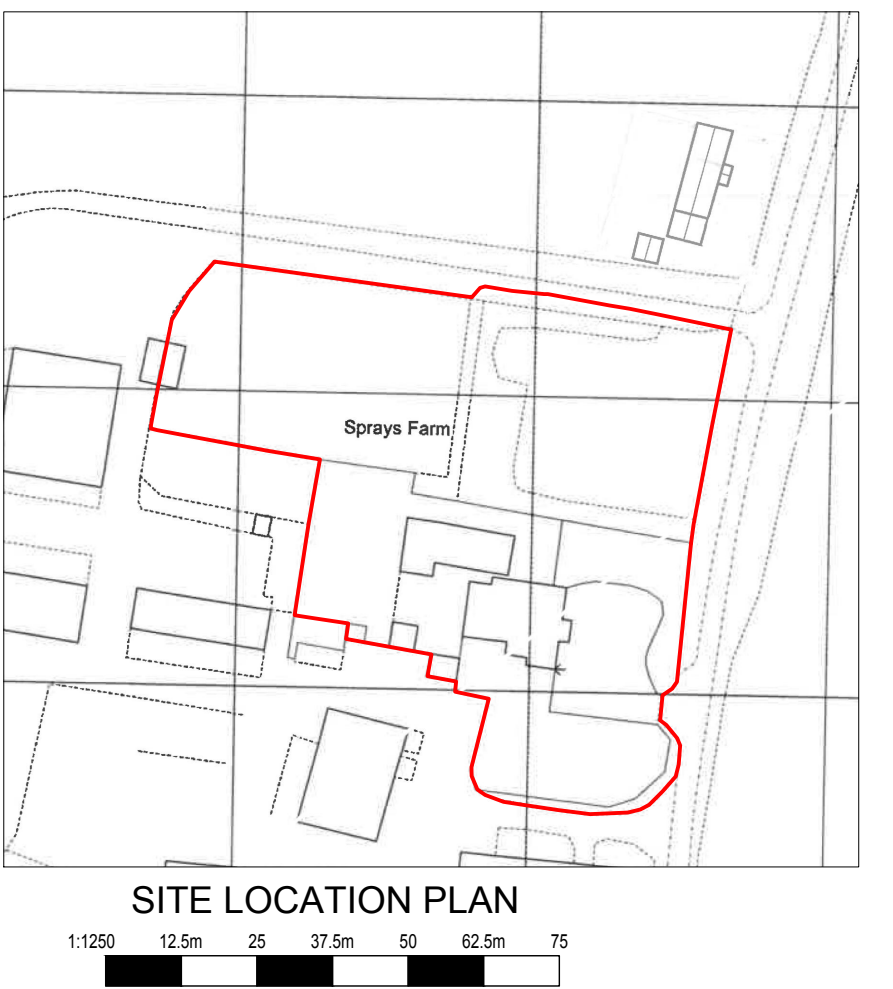


REVISIONS		DATE	
CLIENT		HISLOP	
PROJECT			
PROPOSED REPLACEMENT NURSERY AT BUTTERCUPS KINDERGARTEN SPRAY'S FARM CALNE WILTSHIRE SN11 8QA			
TITLE			
SITE LOCATION PLAN EXISTING SITE PLAN PROPOSED SITE PLAN			
DRAWN: RJ		SCALE: @ A1:	
CHECKED: JA		1:1250,	
DATE: APR 25		1:200	
DRG No: AA/25/11/01		REV: -	
			
THE OLD BAKEHOUSE, 21 TIMBER STREET, CHIPPENHAM, WILTSHIRE, SN16 3BS 02469 404 004 info@armstrongarchitecture.co.uk			

* COPYRIGHT. DO NOT SCALE EXCEPT FOR PLANNING PURPOSES. CHECK ALL DIMENSIONS ON SITE. THIS DRAWING IS ONLY TO BE USED ON THE SITE FOR WHICH DESIGNED

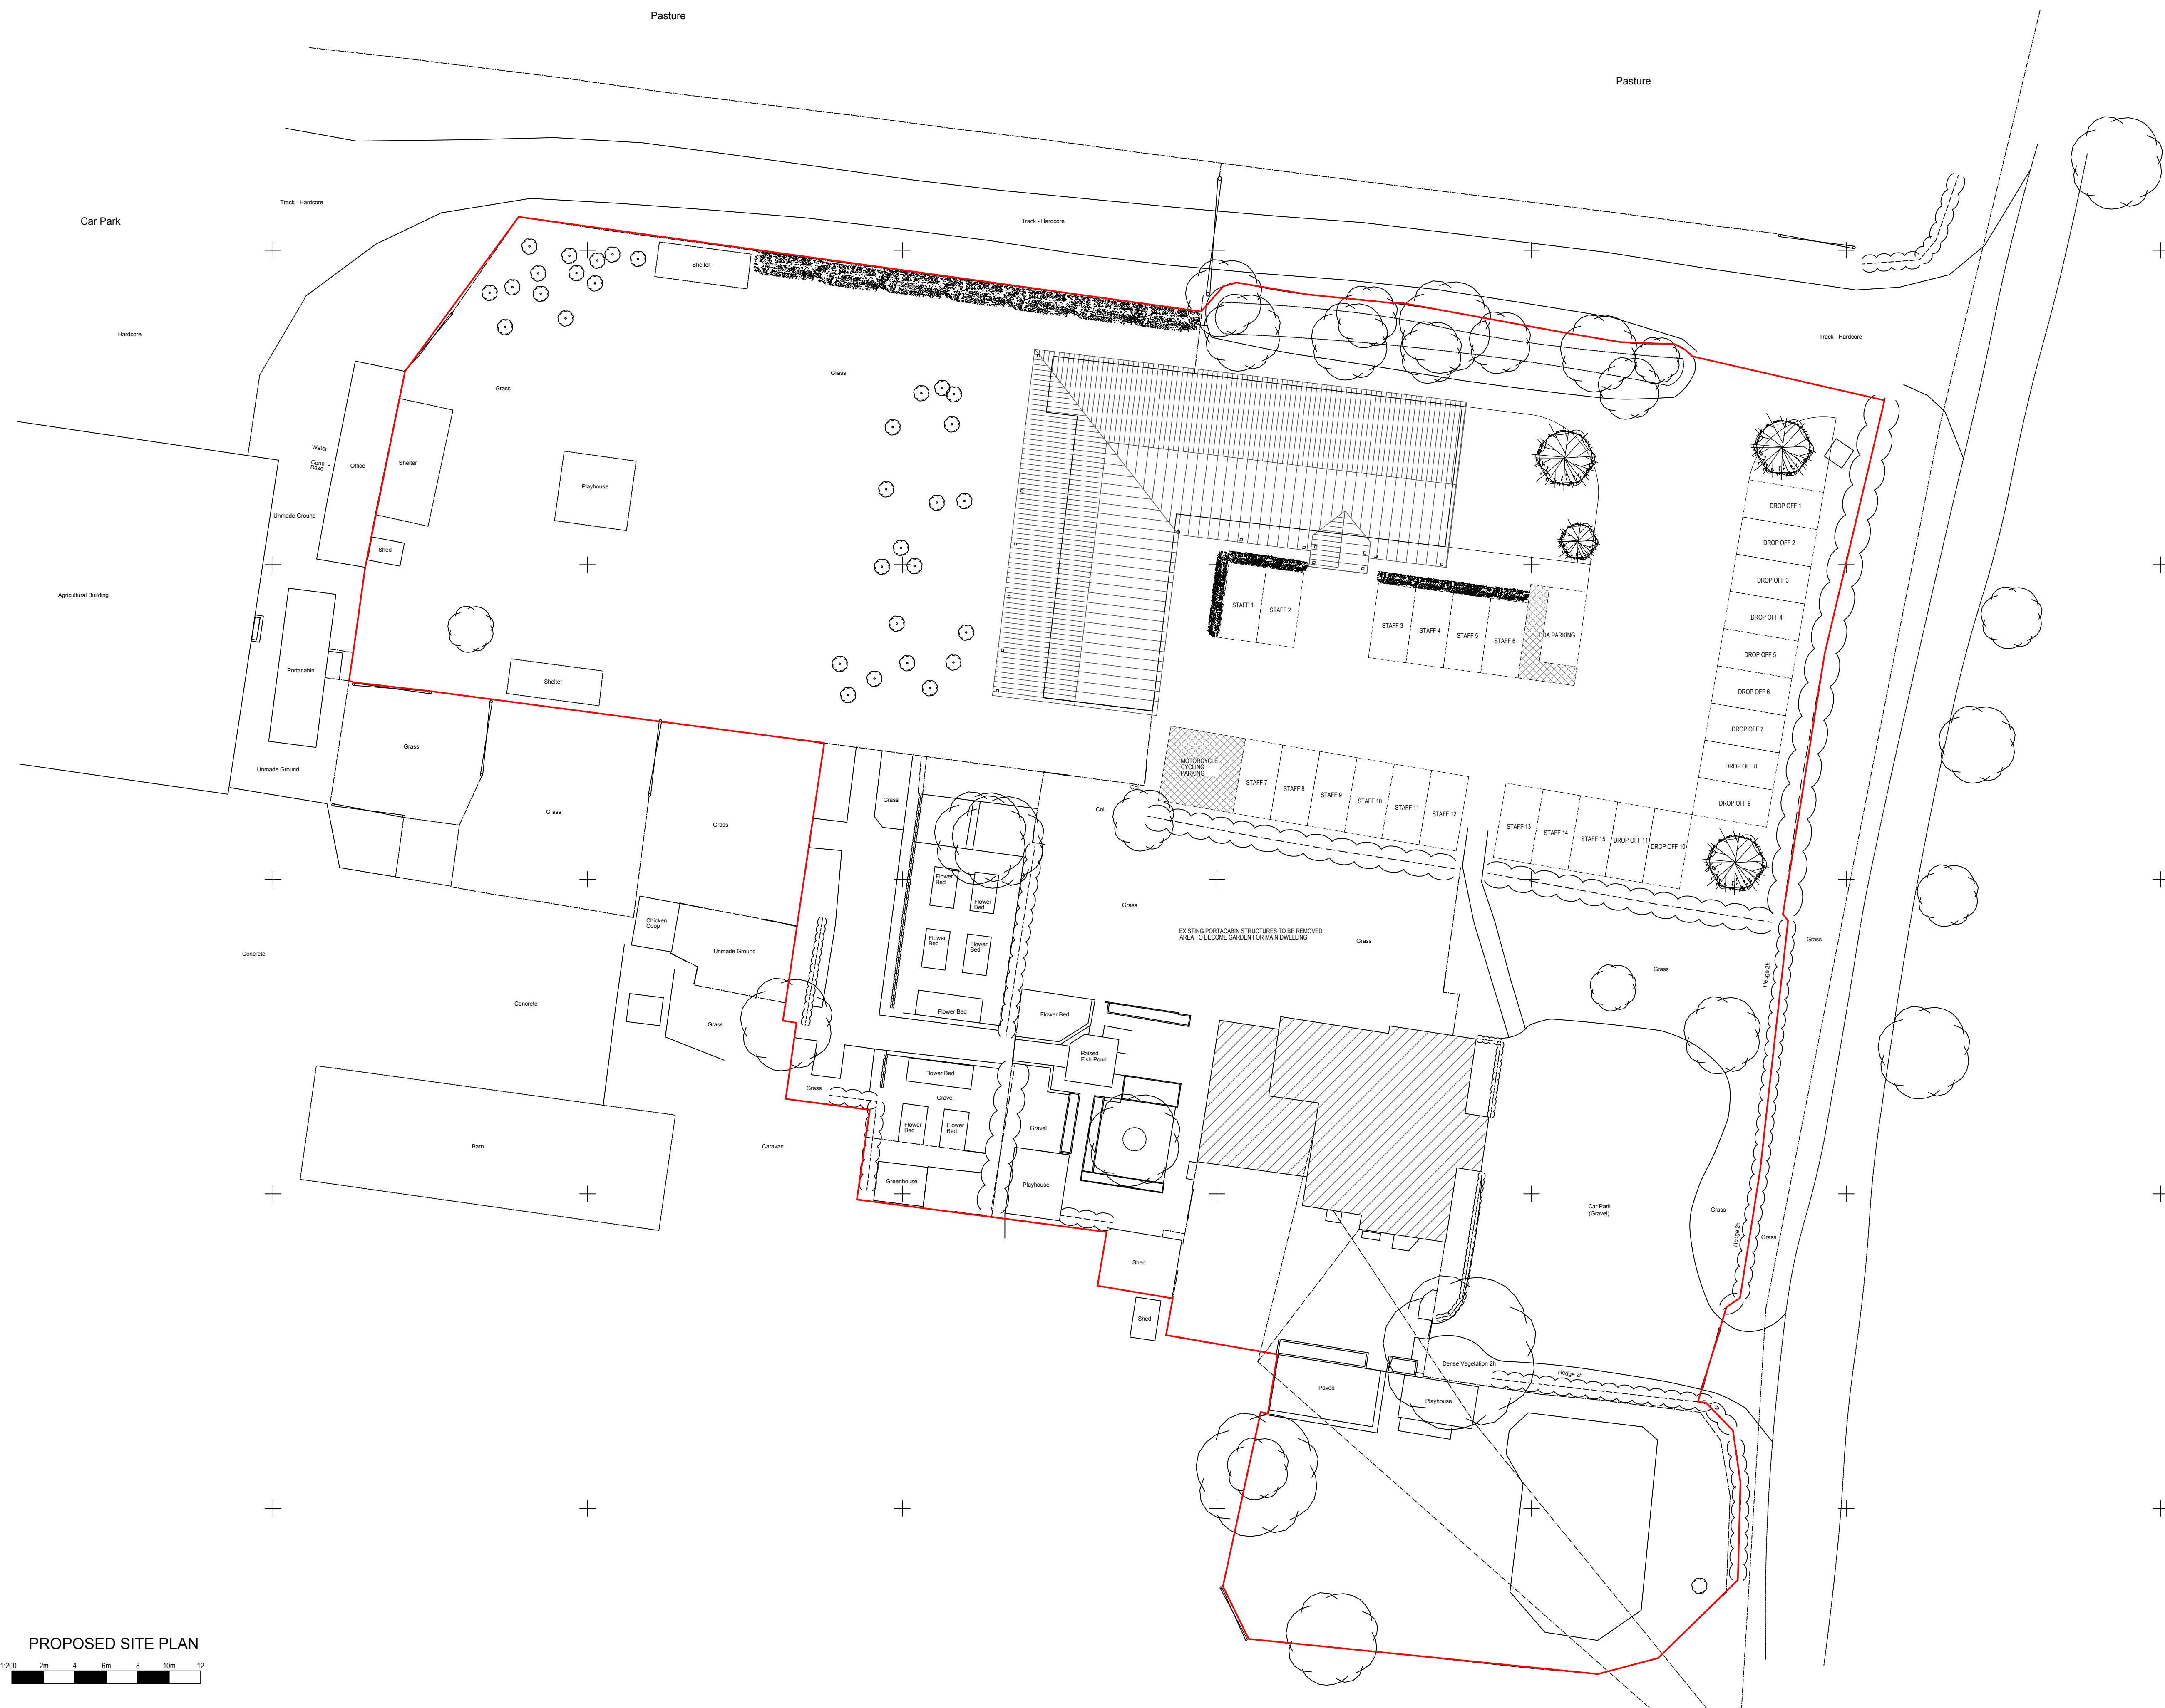

PROPOSED SITE PLAN

 

REVISIONS		DATE
CLIENT HISLOP		
PROJECT PROPOSED REPLACEMENT NURSERY AT BUTTERCUPS KINDERGARTEN SPRAYS FARM CAINE WILTSHIRE NN1 8QA		
TITLE SITE LOCATION PLAN EXISTING SITE PLAN PROPOSED SITE PLAN		
DRAWN BY RJ	1:1250	SCALE(S) @ A1
APPROVED BY JA	1:2500	
DATE APR 25		
DRWG NO AA/25/11/11	REV.	

Armstrong
architecture

THE OLD BAKEHOUSE, 21 TIMBER STREET,
CHIPPENHAM, WILTSHIRE, SN15 3BS
01249 404 004 info@armstrongarchitecture.co.uk