


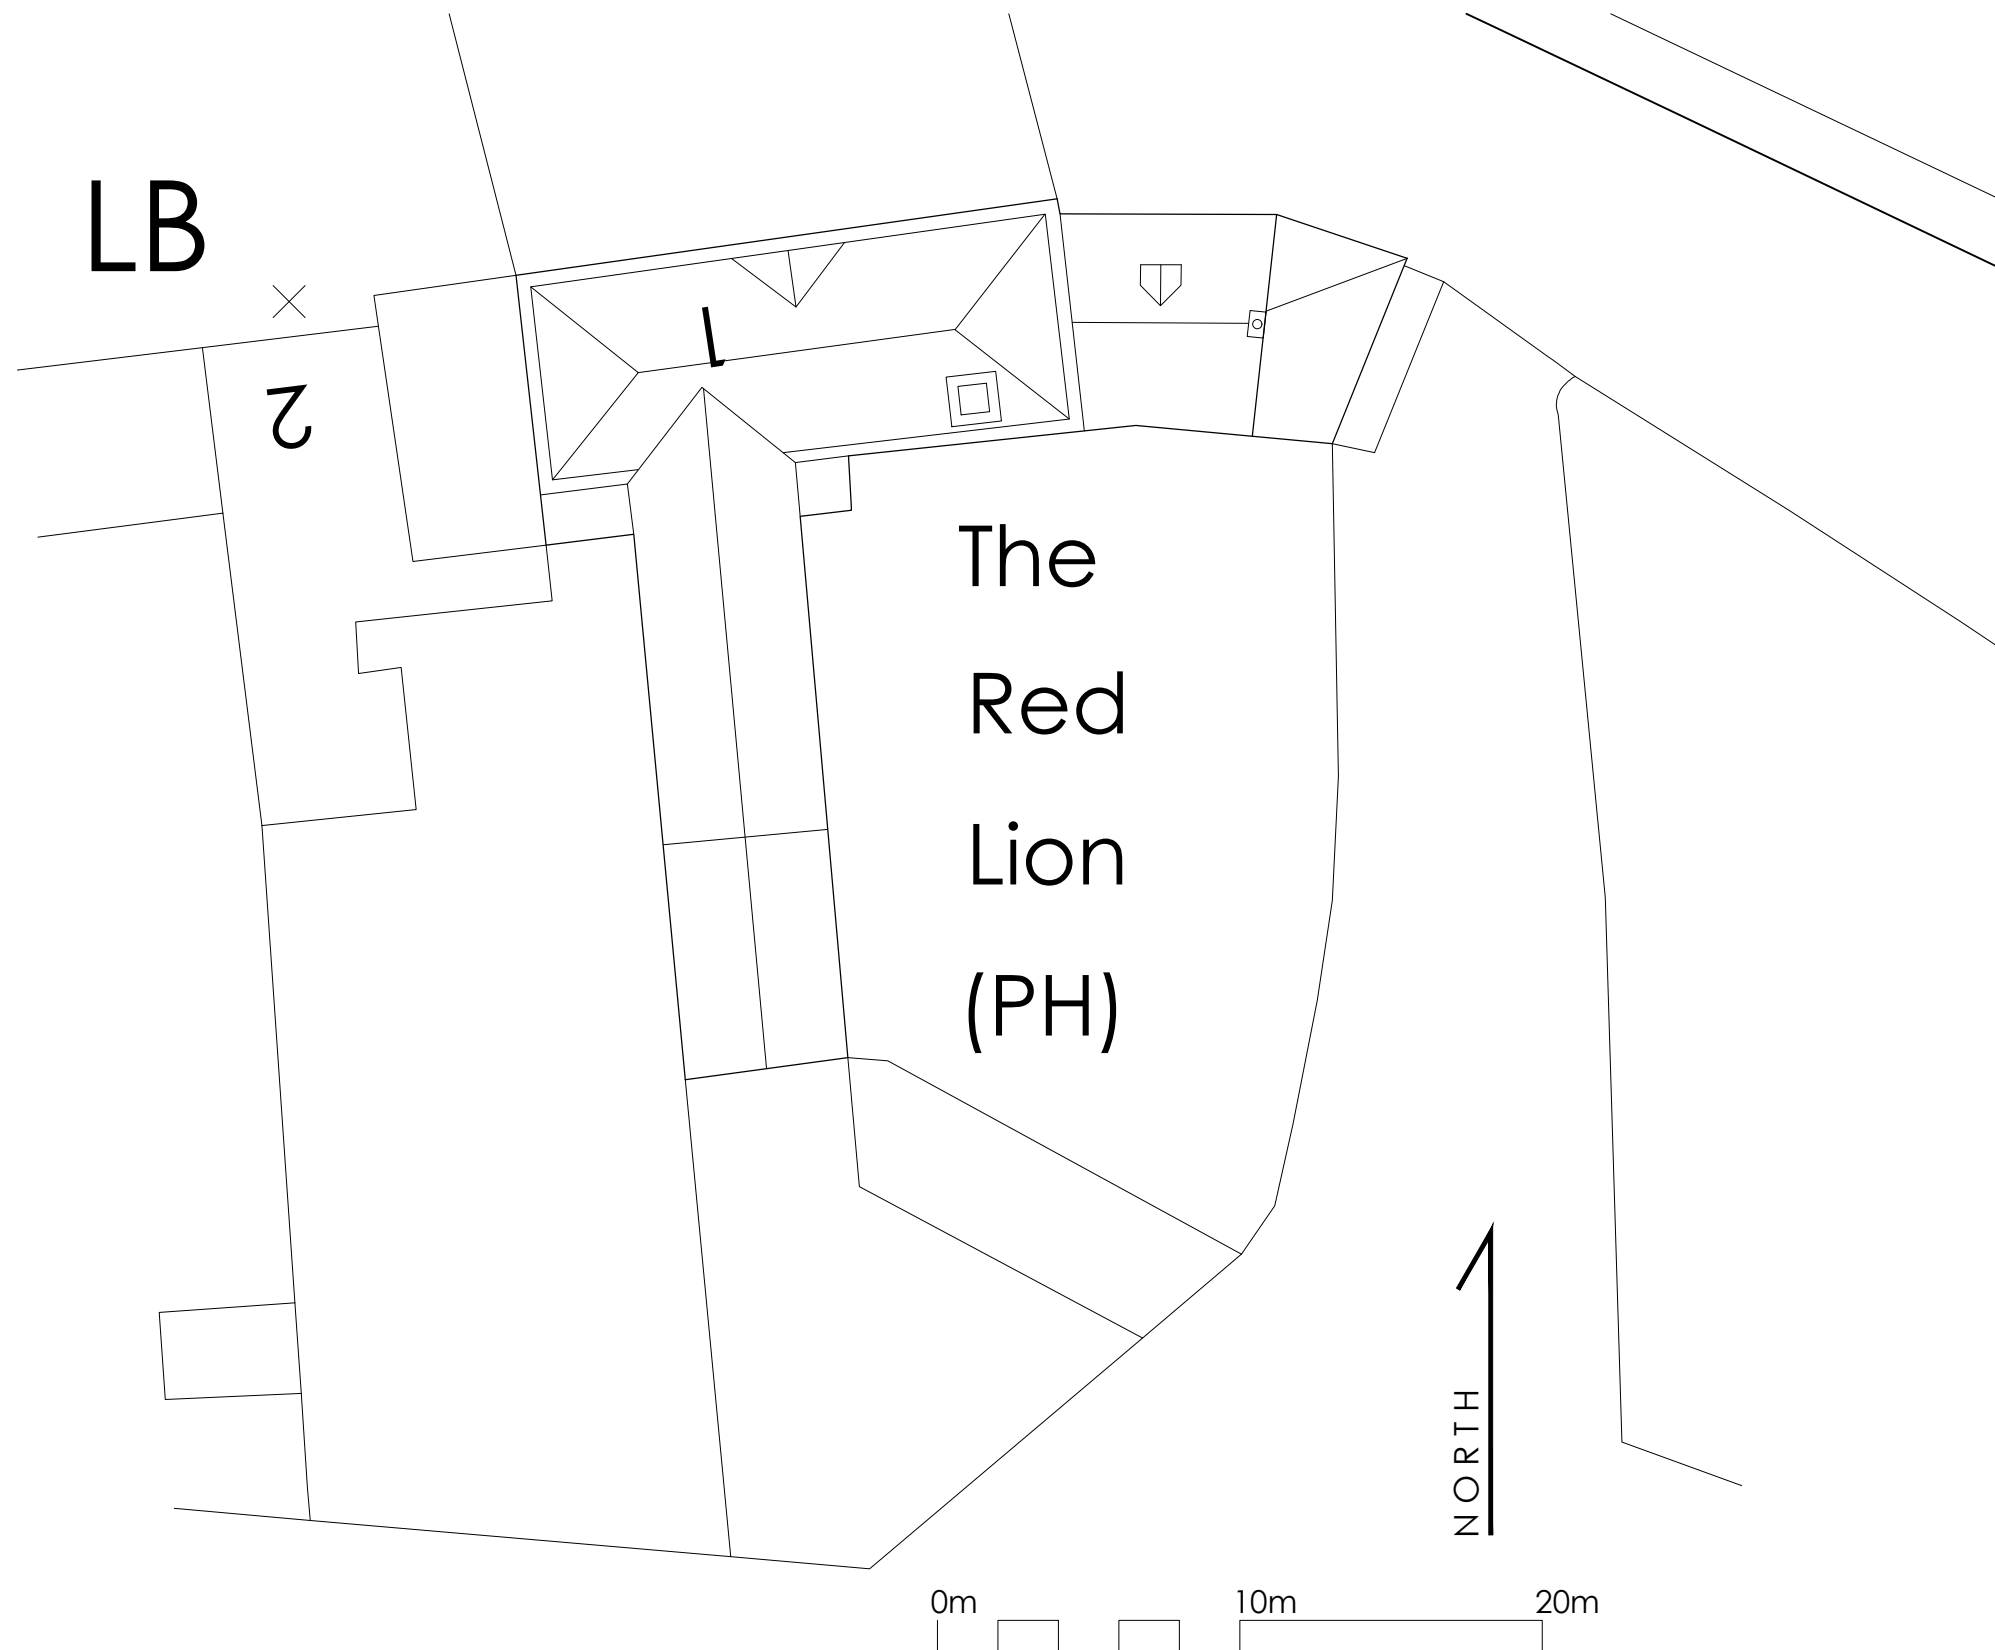

NOTES:
NO DIMENSIONS TO BE SCALED FROM THIS DRAWING
ALL DIMENSIONS ARE TO BE CHECKED AGAINST SITE DIMENSIONS
BEFORE ANY WORK IS BEGAN. IT IS THE CONTRACTOR'S
RESPONSIBILITY TO ENSURE COMPLIANCE WITH BUILDING
REGULATIONS.

COPYRIGHT RESERVED
THIS DRAWING AND THE ASSOCIATED COPYRIGHT & INTELLECTUAL
PROPERTY RIGHTS SHALL REMAIN VESTED IN BHP HARWOOD
ARCHITECTS LLP. THIS DRAWING MAY NOT BE COPIED,
REPRODUCED, LENT OR DISCLOSED WITHOUT THE EXPLICIT
PERMISSION OF BHPH ARCHITECTS

REVISIONS		
Rev.	Date	Description

Client :
National Trust

Job :
The Red Lion Pub
High Street
Lacock

Drawing Title:
Existing Site Plan

Scale:
1:250 @A3

Date:	Drawn By	Checked
Feb 26	JO	RN

Drawing No:	Revision:
3940.P.101	-

PLANNING

BHPH
architects

info@bhpharchitects.com
www.bhpharchitects.com