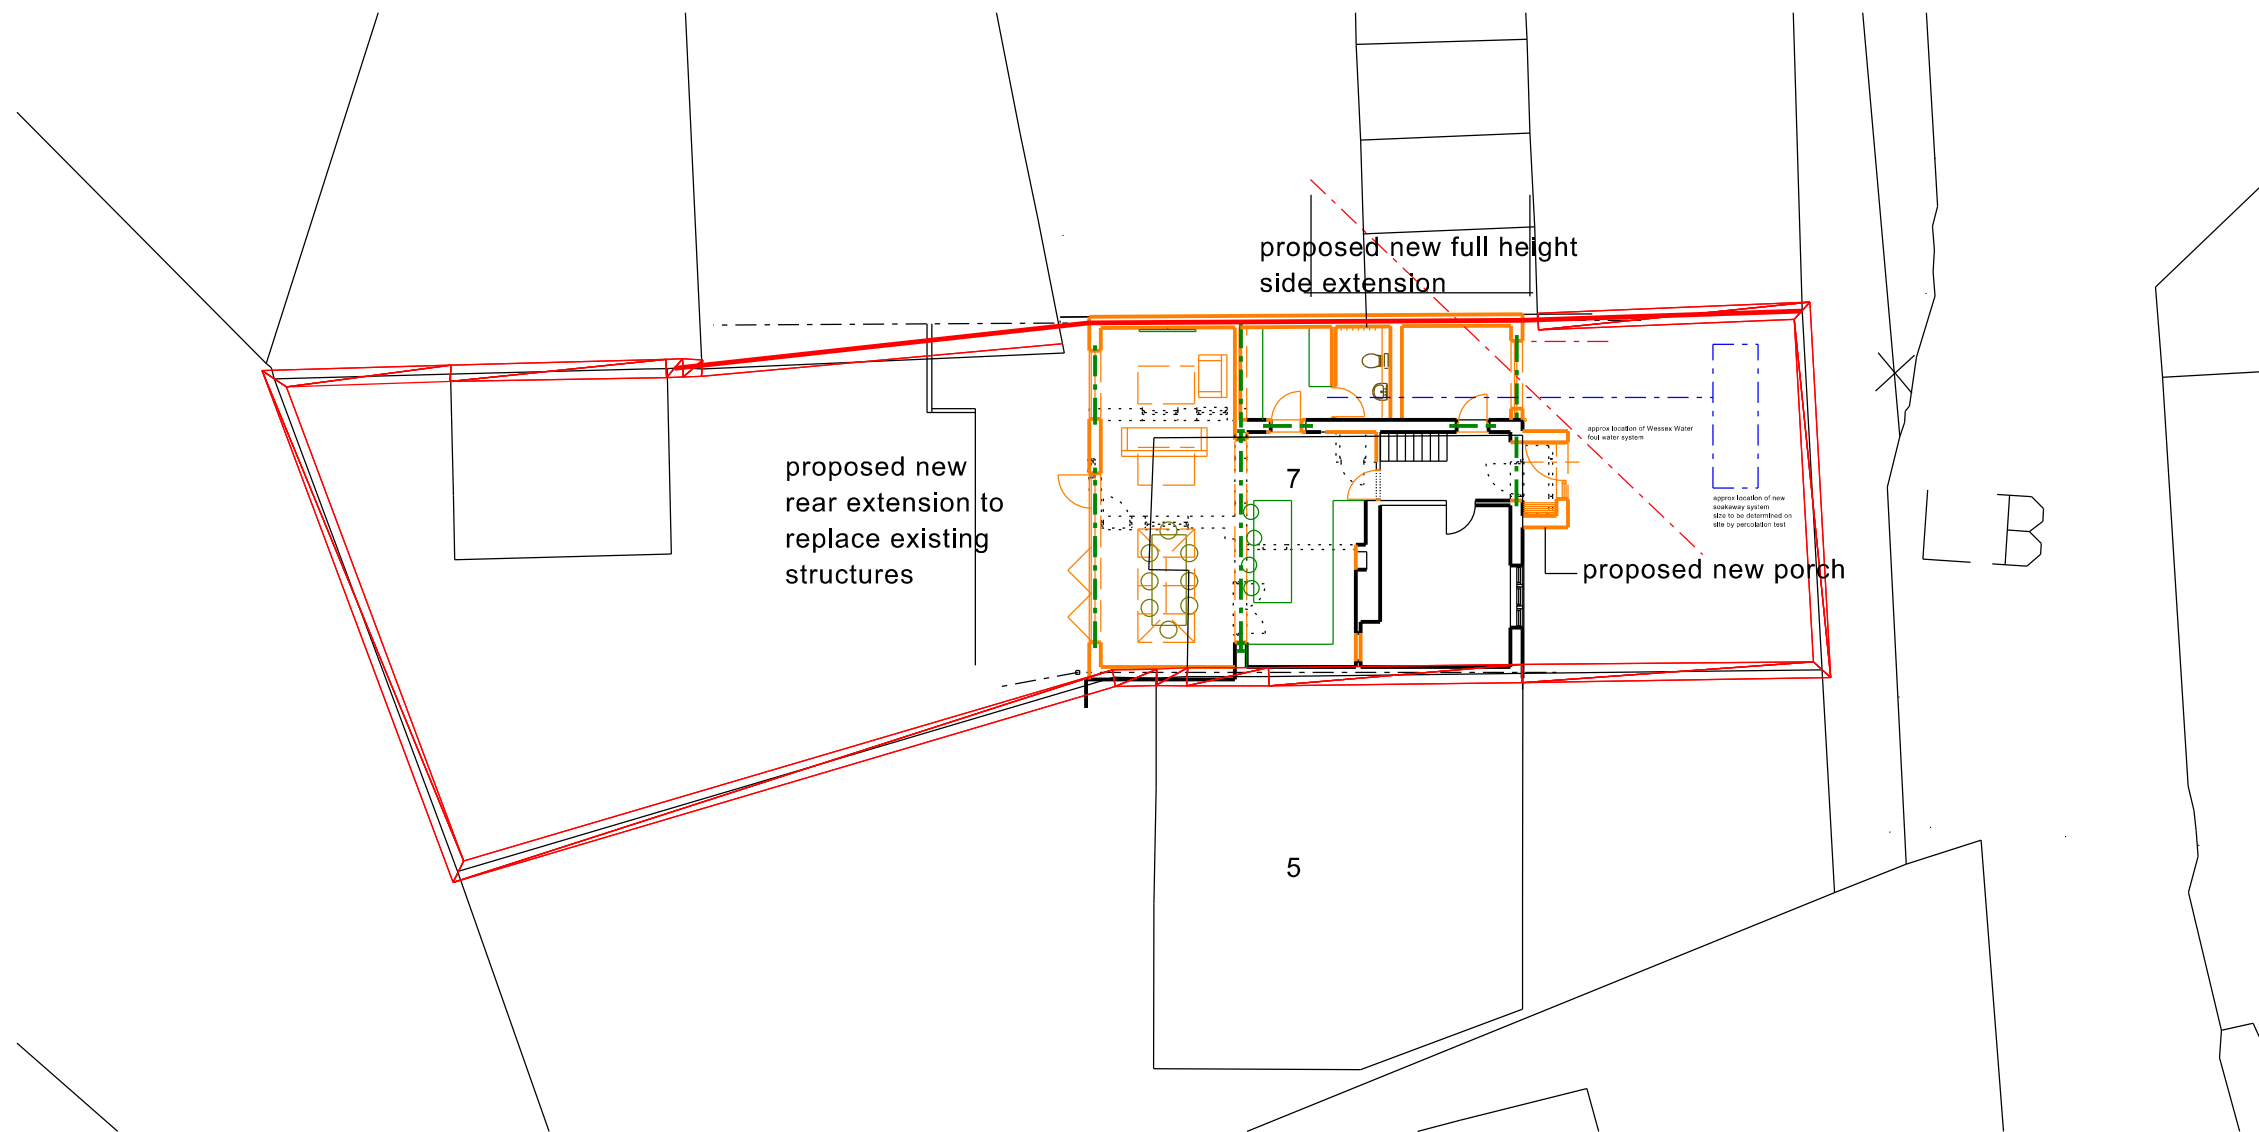
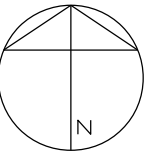


|   |  |                             |
|---|--|-----------------------------|
| <b>NICK MATTHEWS Surveying Ltd</b>   |  | Chartered Building Surveyor |
| Dysart House Church Lane Worton Devizes SN10 5SH<br>07769 704733 hello@nickmatthewssurveying.co.uk<br>www.nickmatthewssurveying.co.uk |  |                             |
|                                                  |  |                             |
| Rev Date Details   |  |                             |
| 9 DANE RISE WINSLEY WILTS BA15 2NB   |  |                             |
| Proposed works for Richard and Bryony Hunt                                                                                            |  |                             |
| Site Plan   |  |                             |
| date Jan 2026 scale 1:200 drawn NM checked NM status planning                                                                         |  |                             |
| <b>2507 SITE</b>   |  | • ©                         |