




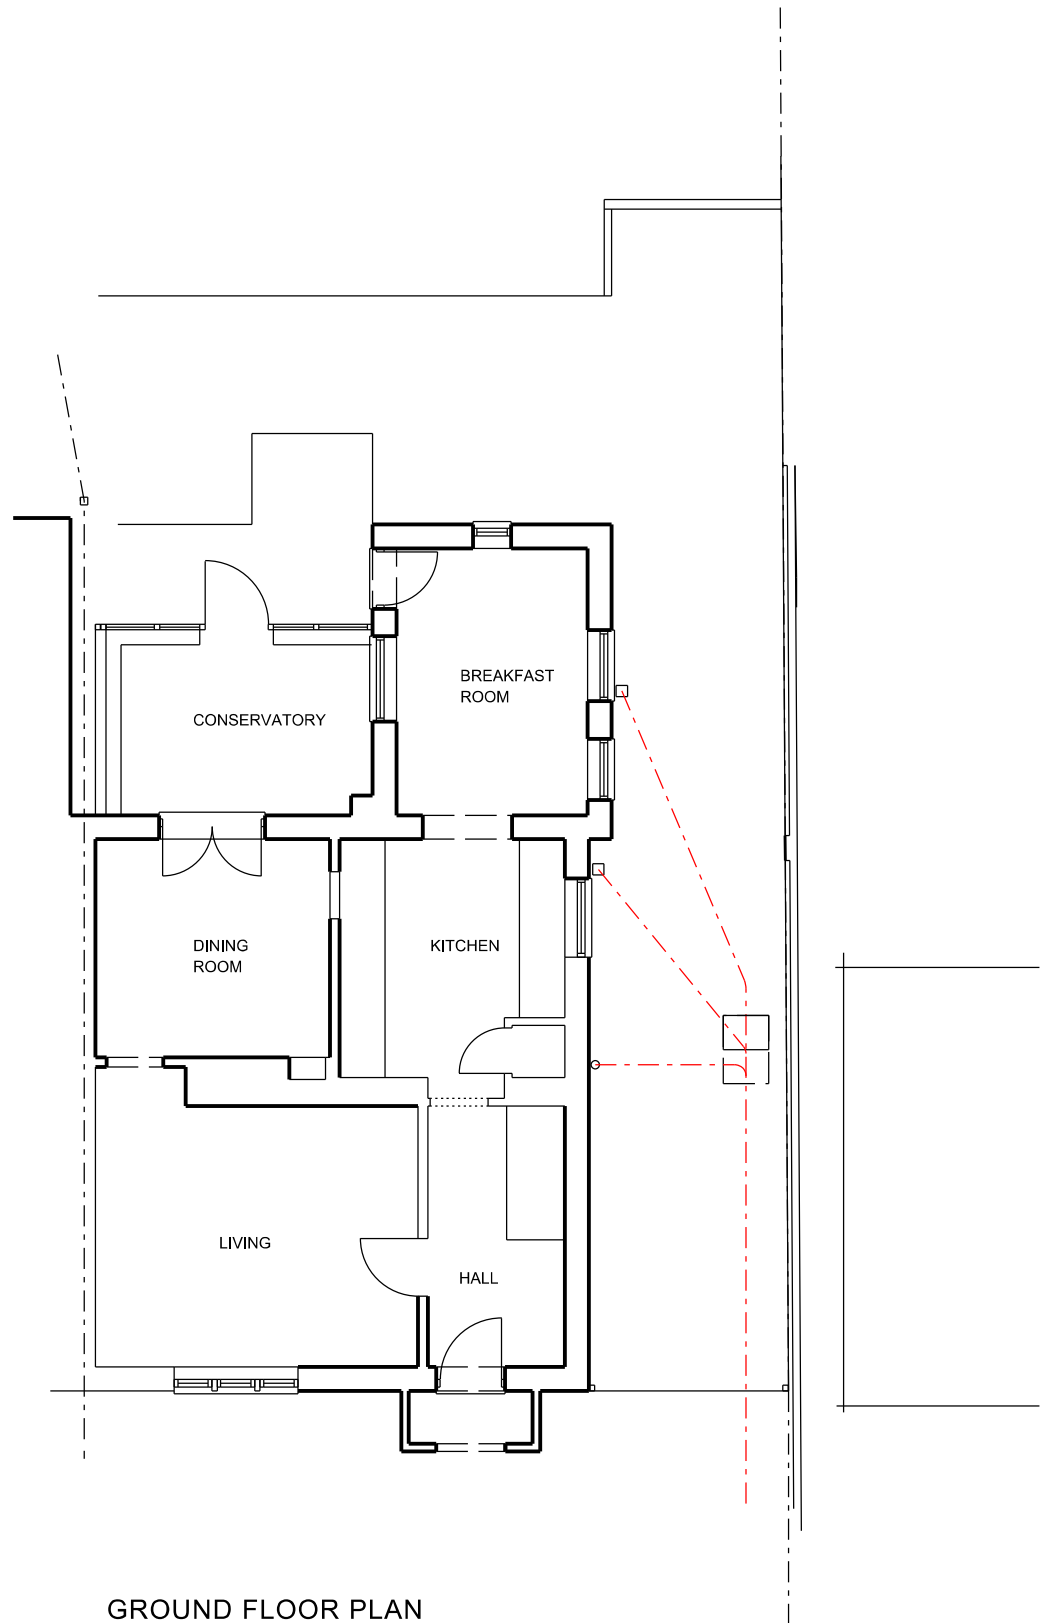


GROUND FLOOR PLAN

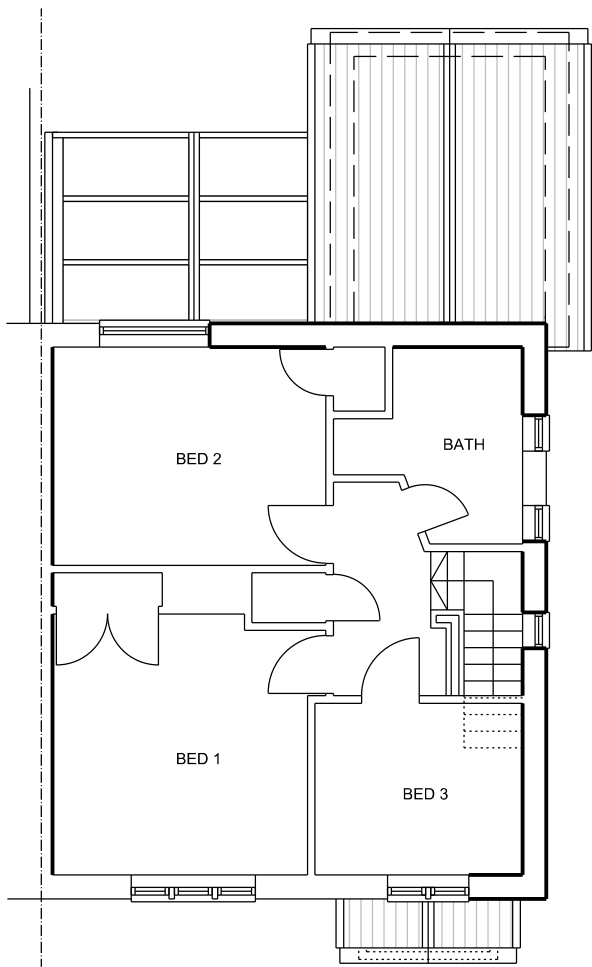

FIRST FLOOR PLAN

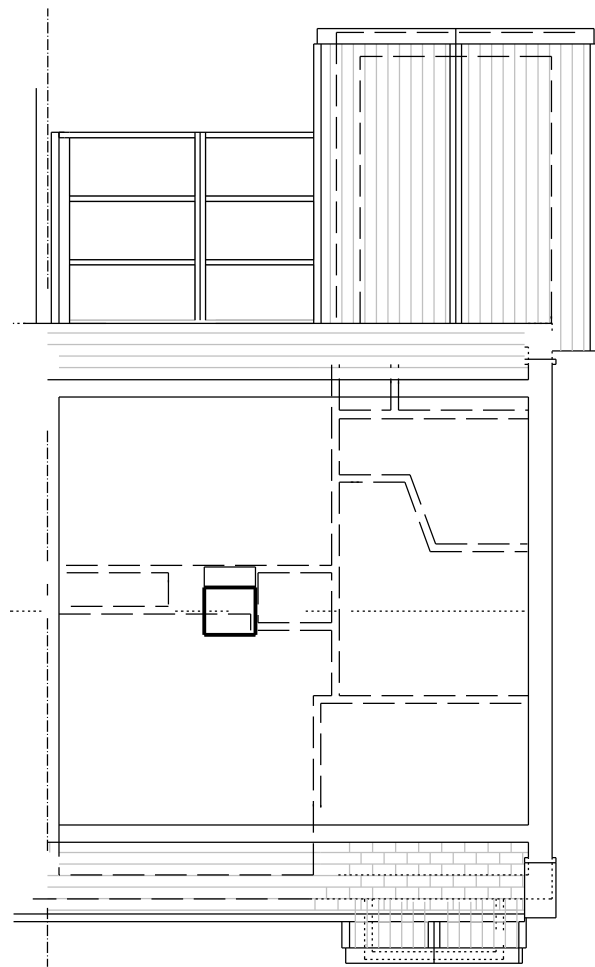

ROOF FLOOR PLAN

 

Scale 1:100

NICK MATTHEWS Surveying Ltd		Chartered Building Surveyor
Dysart House Church Lane Worton Devizes SN10 5SH 07769 704733 hello@nickmatthewssurveying.co.uk www.nickmatthewssurveying.co.uk		
Rev Date Details		
9 DANE RISE WINSLEY WILTS BA15 2NB		2507 S/01 ▪ ©
Proposed works for Richard and Bryony Hunt		
Existing Floor Plans		
date April 2025 scale 1:100 drawn NM checked NM status survey		