


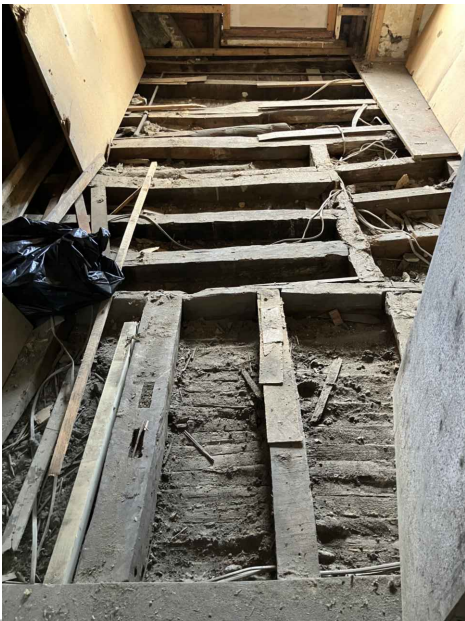

ORIGINAL TIMBER FRAME
BEAM AND POST



WHL:27.28
WCL:25.85



EXISTING SECOND FLOOR PLAN
Scale 1:25

GENERAL

- G1. DO NOT SCALE THIS DRAWING. USE ONLY WRITTEN DIMENSIONS. ANY DISCREPANCIES TO BE REPORTED TO THE ENGINEERS. IF IN DOUBT ASK.
- G2. SETTING OUT TO ARCHITECT'S DRAWINGS.
- G3. THIS DRAWING IS TO BE READ IN CONJUNCTION WITH ALL OTHER RELEVANT ARCHITECTS, ENGINEERS, AND SPECIALISTS DRAWINGS, AND WITH THE SPECIFICATIONS.
- G4. WORKS TO COMPLY WITH ALL RELEVANT BRITISH STANDARDS, CODES OF PRACTICES, EURO CODES AND THE BUILDING REGULATIONS.
- G5. THE CONTRACTOR SHALL BE RESPONSIBLE FOR MAINTAINING THE STRUCTURAL INTEGRITY OF THE WORKS AT ALL TIMES BY THE PROVISION OF ADEQUATE TEMPORARY WORKS.
- G6. ALL DIMENSIONS IN MILLIMETERS (mm), ALL LEVELS IN METRES (m).

KEY:

INDICATES APPROXIMATE EXTENTS OF
OPENING UP WORKS REQUIRED AS AGREED
WITH CONSERVATION OFFICER 29/08/2024

SAFETY HEALTH AND ENVIRONMENTAL INFORMATION BOX

Construction Risks Maintenance Risks Demolition/Adaption Risks

The table above is provided to assist the Principal Contractor to fulfil his obligations under the Construction (Design & Management) Regulations 2015. It does not include residual risks that a competent Contractor will be aware of nor does it absolve the Principal Contractor of his legal responsibilities.

REVISIONS

R1 22/09/25 ISSUE FOR RECORD MW

Mark Date Details By

General Notes:

1. THIS DRAWING IS TO BE READ IN CONJUNCTION WITH ALL SCHEME DRAWINGS AND DESIGNERS RISK ASSESSMENTS
2. UNLESS NOTED OTHERWISE ALL DIMENSIONS ARE IN MILLIMETERS & ALL LEVELS ARE IN METERS RELATIVE TO ORDNANCE DATUM.
3. CONTRACTOR TO CHECK ALL DIMENSIONS ON SITE PRIOR TO CONSTRUCTION AND/OR FABRICATION, AND ANY DISCREPANCIES TO BE REPORTED BACK TO CLEGG ASSOCIATES BEFORE PROCEEDING

Clients:

Drawing Originator:

CIVIL & STRUCTURAL
ENGINEERING

clegg

Drawn By: Checked By: Approved By: Date: Scale:

PMJ MW MW 22/09/25 AS NOTED

Drawing Suitability:

ISSUE FOR RECORD

Do NOT scale this drawing. Refer to Architects drawings for building layouts

Project Title:

14 HIGH STREET
SALISBURY

Drawing Title:

EXISTING SECOND FLOOR PLAN
STRUCTURAL INSPECTION

CLEGG Assoc. Drawing No. Job No. Project Origin. Volume Level Type Discp. Number Revision: 2024-024 HSS CAL ZZ ZZ DR S 1401 R1

RECORD