



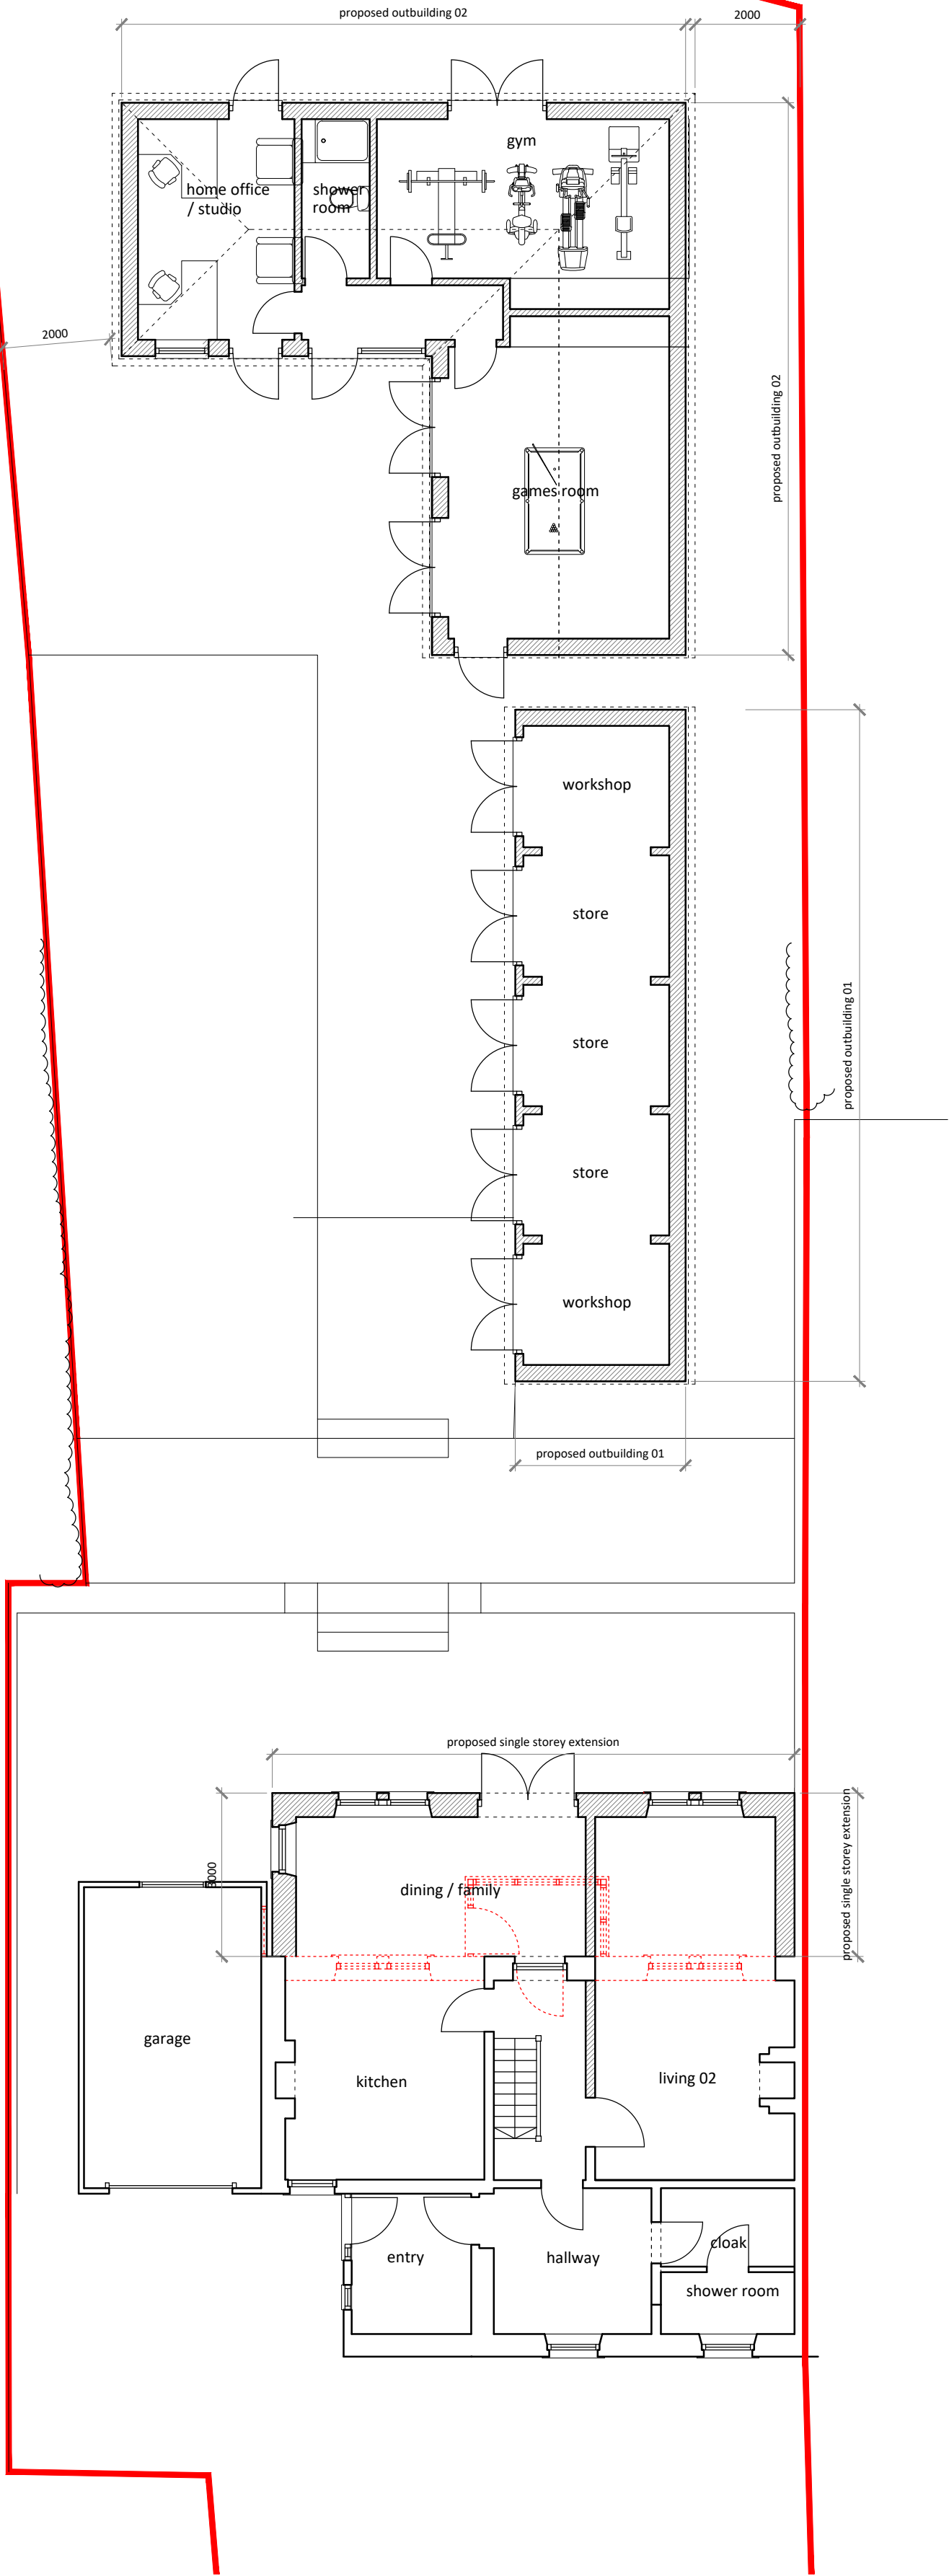

GROUND FLOOR PLAN - scale 1:100

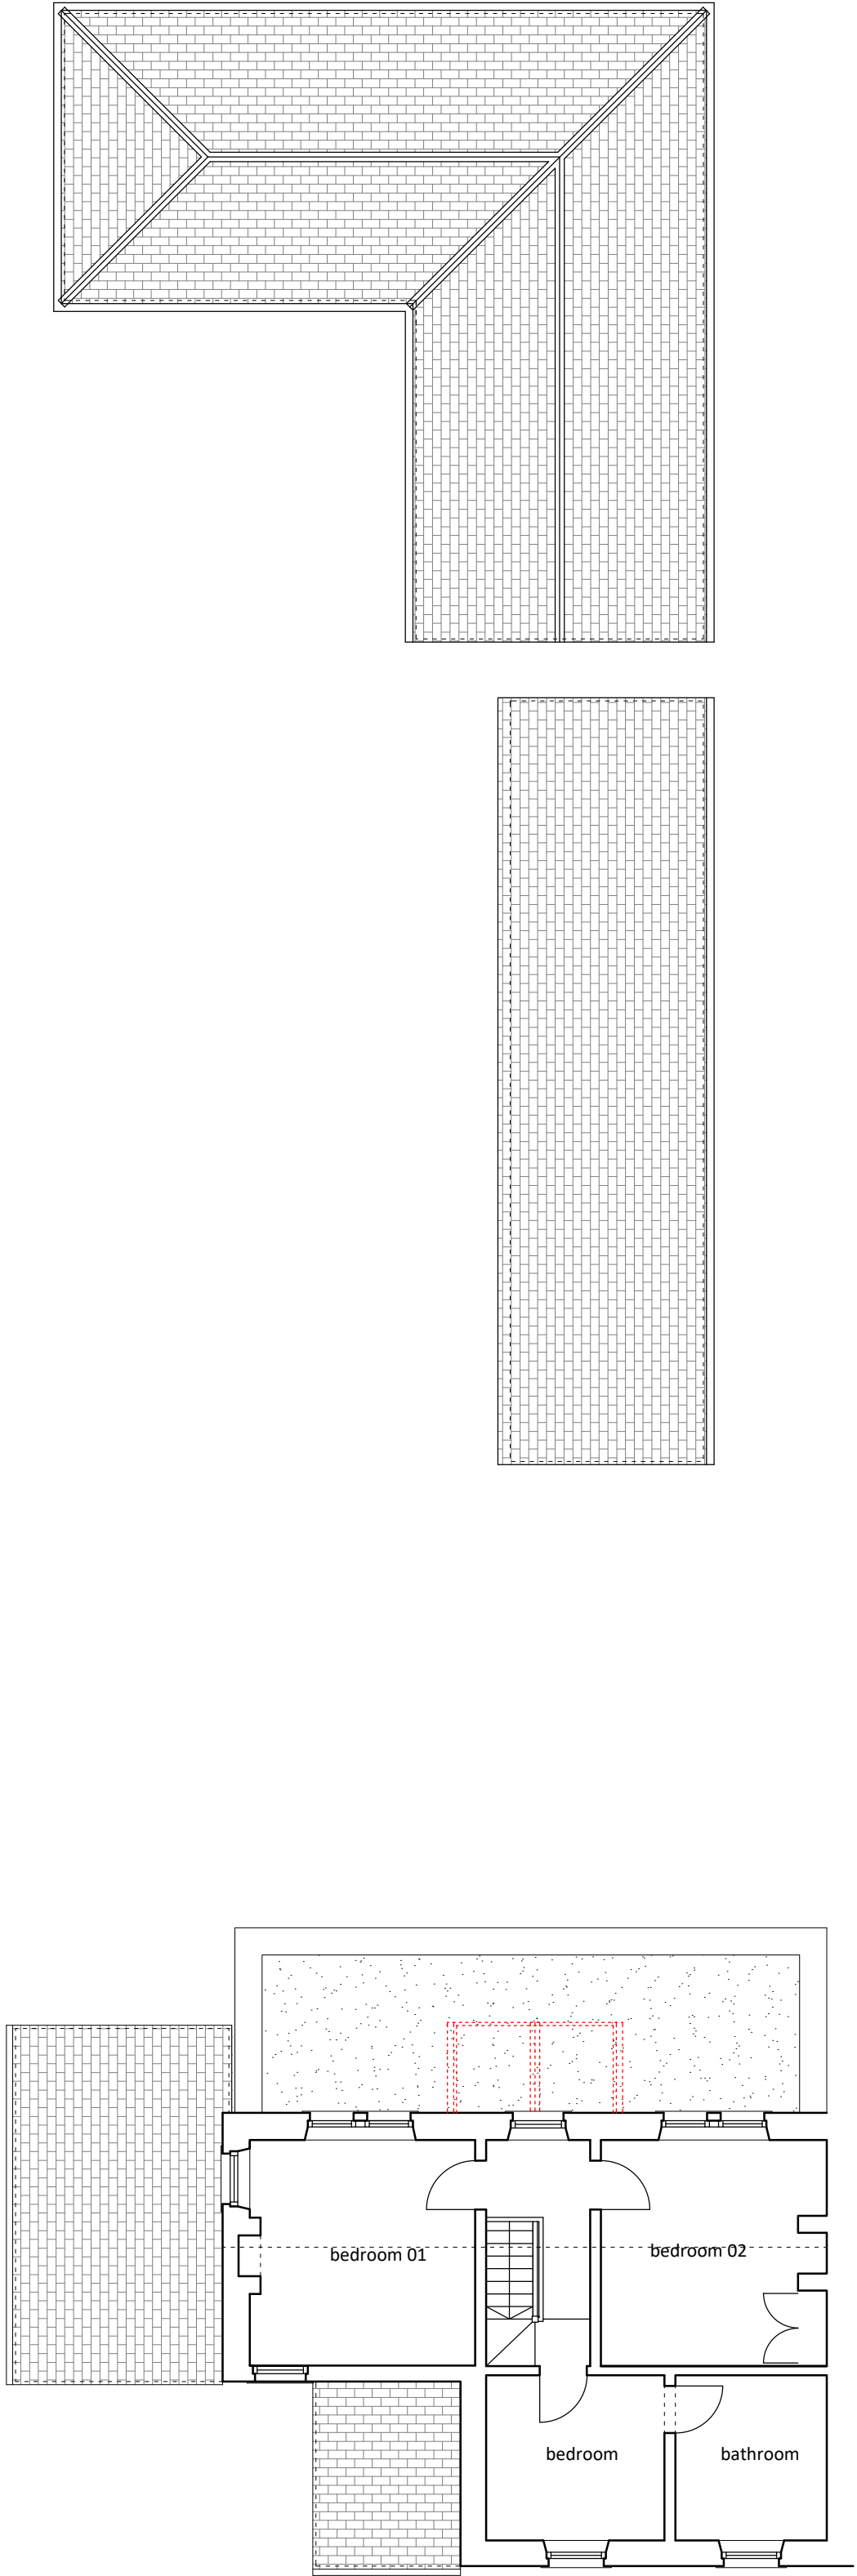

FIRST FLOOR PLAN - scale 1:100

1:100

0

0.5

1.0

1.5

2.0

2.5

ISSUED FOR PLANNING

CLIENT

Mr & Mrs Beecham

PROJECT

45 Lower Westwood, Bradford On Avon

DRWG TITLE

Proposed Floor Plans - Ground and First

DRWG NO

A17 25 03 P02 Rev B

DRAWN

NB

SCALE

1:100 @ A2

DATE

23.10.25

CHK'D

NB

atelier 17 ltd

© Atelier 17 Ltd, 28 Southleigh, Bradford On Avon, BA15 2EQ.
E: nigel.a.w.bedford@gmail.com V:V: www.atelier17.co.uk T: 07841679591

This drawing is copyright. Only figured dimensions to be used.
Contractors to check all dimensions before proceeding.