


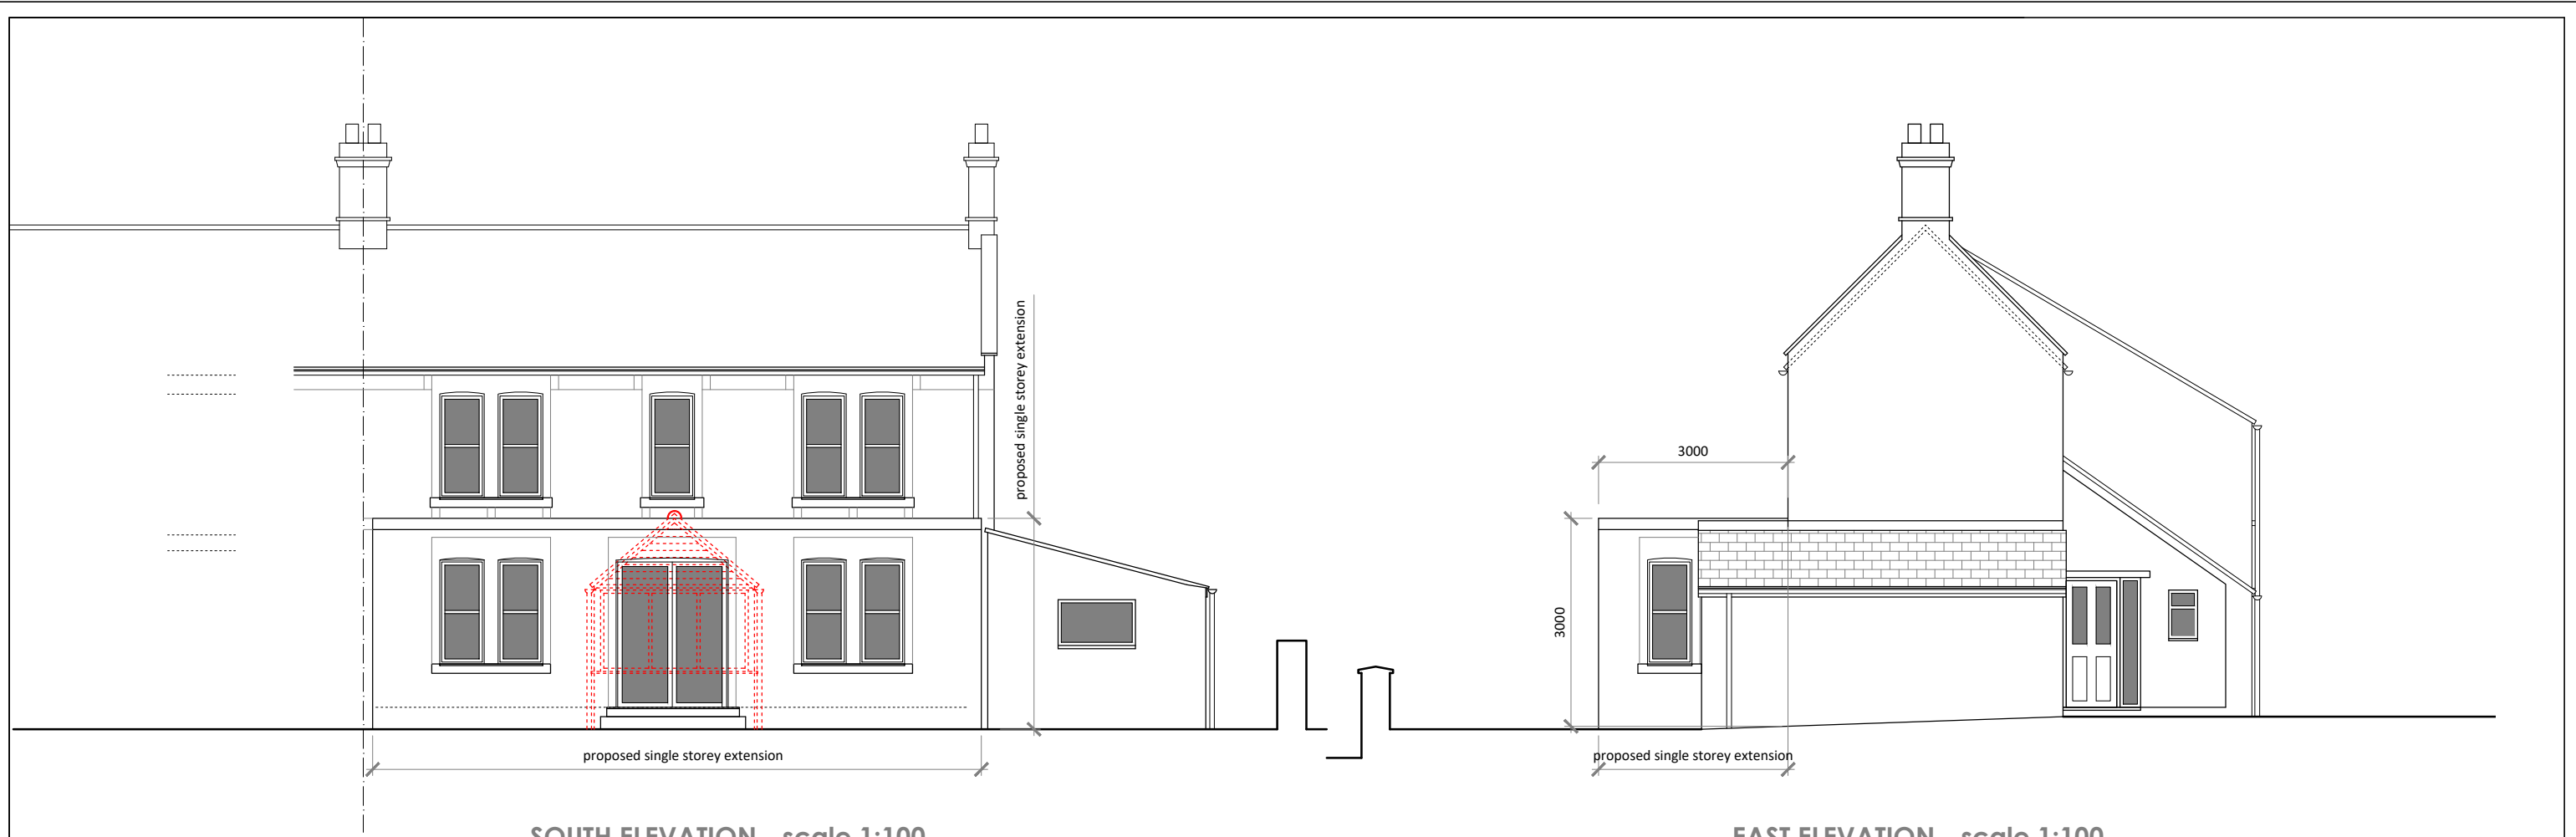

SOUTH ELEVATION - scale 1:100

EAST ELEVATION - scale 1:100



NORTH ELEVATION- scale 1:100

NOTE: ALL MATERIALS TO MATCH ORIGINAL DWELLING

1:100

0

0.5

1.0

1.5

2.0

2.5

ISSUED FOR PLANNING

CLIENT	Mr & Mrs Beecham
PROJECT	45 Lower Westwood Bradford On Avon
DRWG TITLE	Proposed Elevations Sheet 01
DRWG NO	A17 25 03 P03 Rev A
DRAWN	NB
SCALE	1:100 @ A3
DATE	04.03.25
CHK'D	NB

atelier 17 ltd

Atelier 17 Ltd, 28 Southleigh, Bradford On Avon, BA15 2EQ

nigel.a.w.bedford@gmail.com V.V.www.atelier17.co.uk T.07841679591

This drawing is copyright. Only figured dimensions to be used.

Contractors to check all dimensions before proceeding