



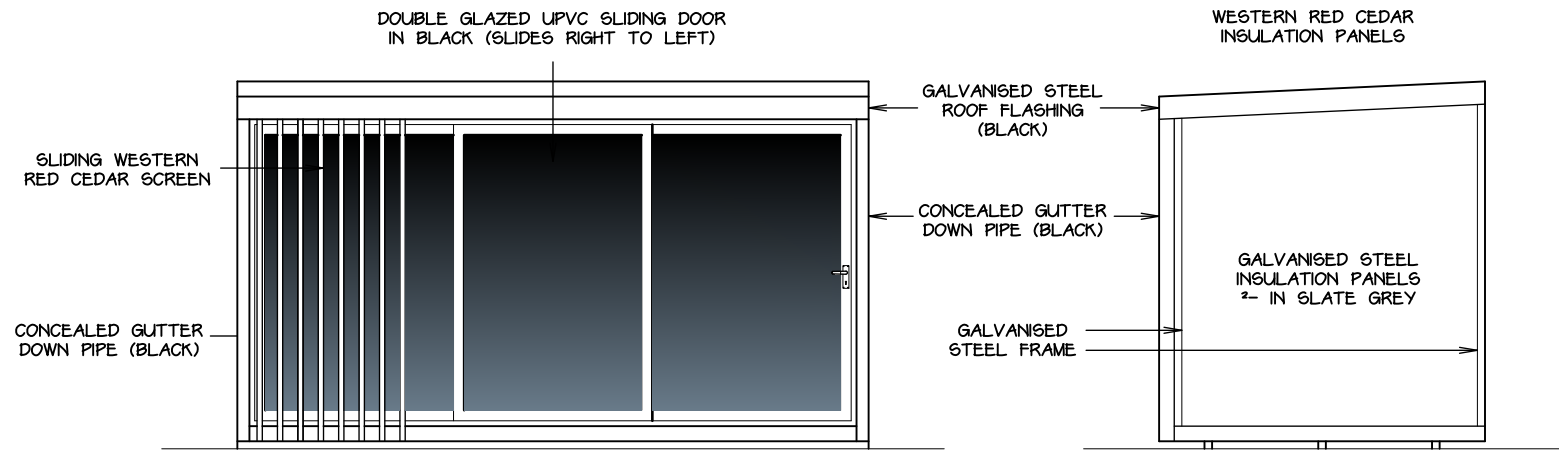


FRONT ELEVATION 1:50


RHS ELEVATION 1:50

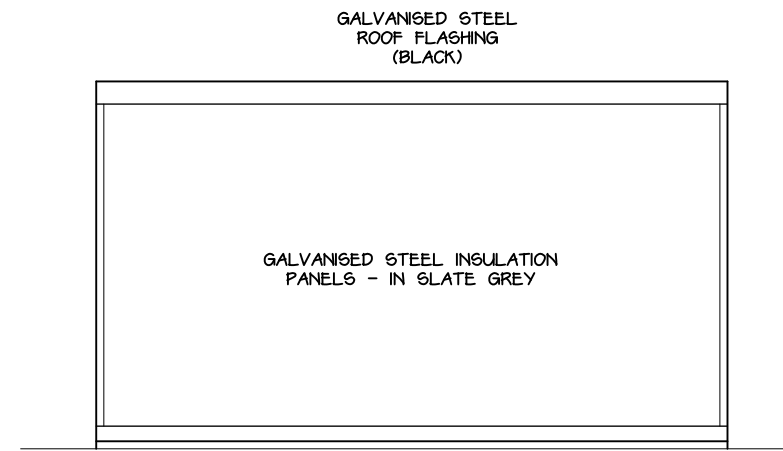

REAR ELEVATION 1:50

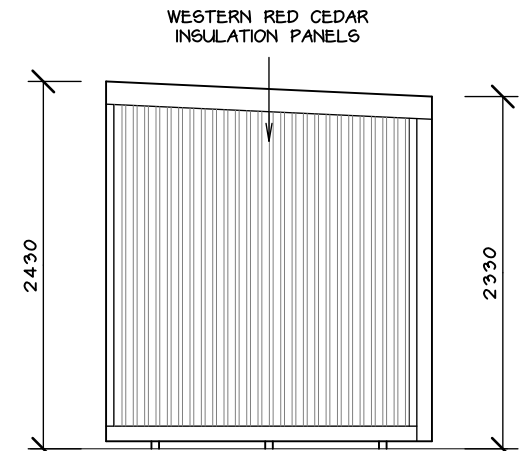


LHS ELEVATION 1:50

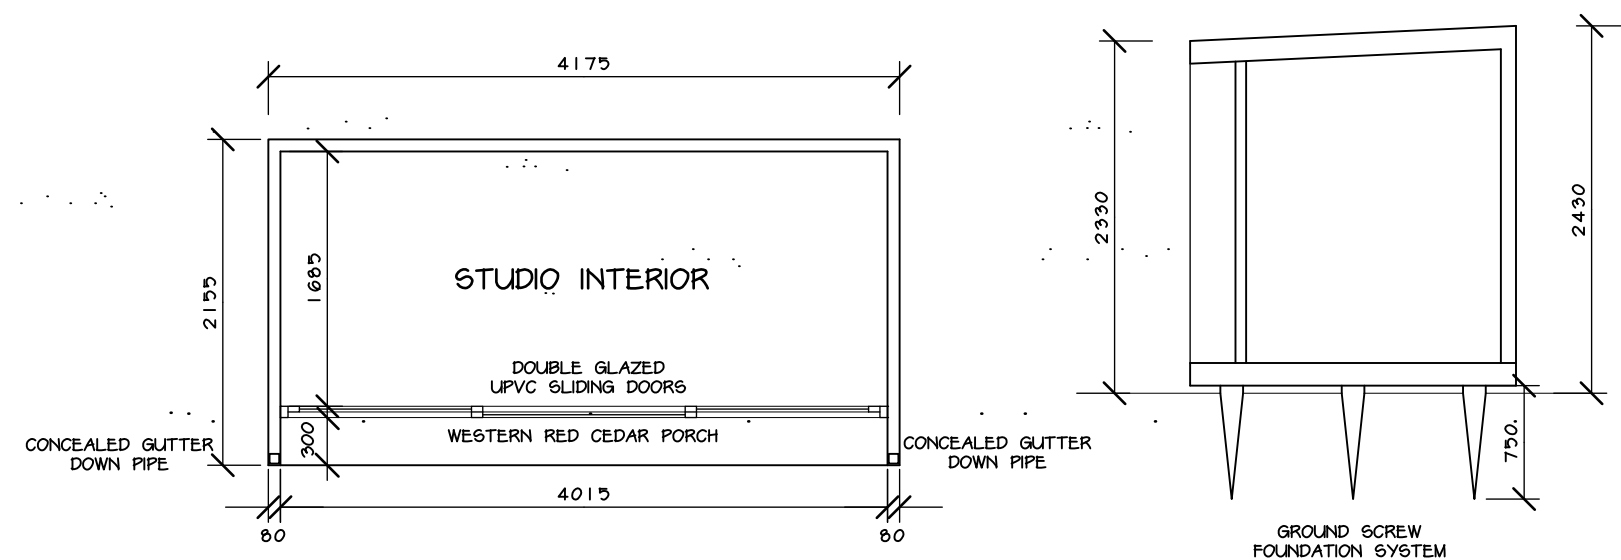

FLOOR PLAN 1:50

SECTION 1:50

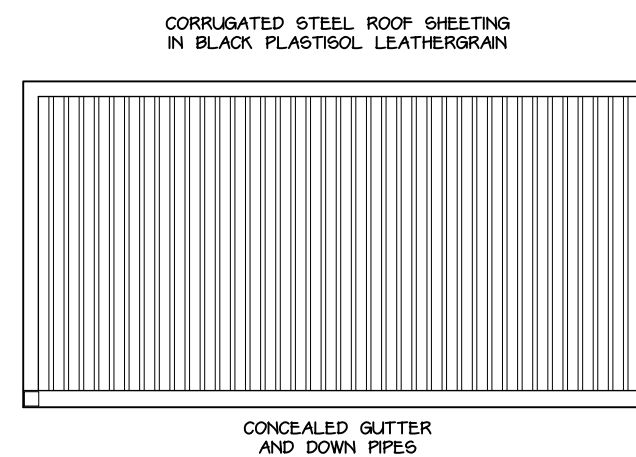

ROOF PLAN 1:50

FLOOR PLAN
ELEVATIONS
SECTION &
ROOF PLAN

SCALE: 1:50

STUDIO 04
CEDAR LHS

WOHOB

