





Front (North) Elevation


All existing windows to be repaired as methodology on drawing 2397-031

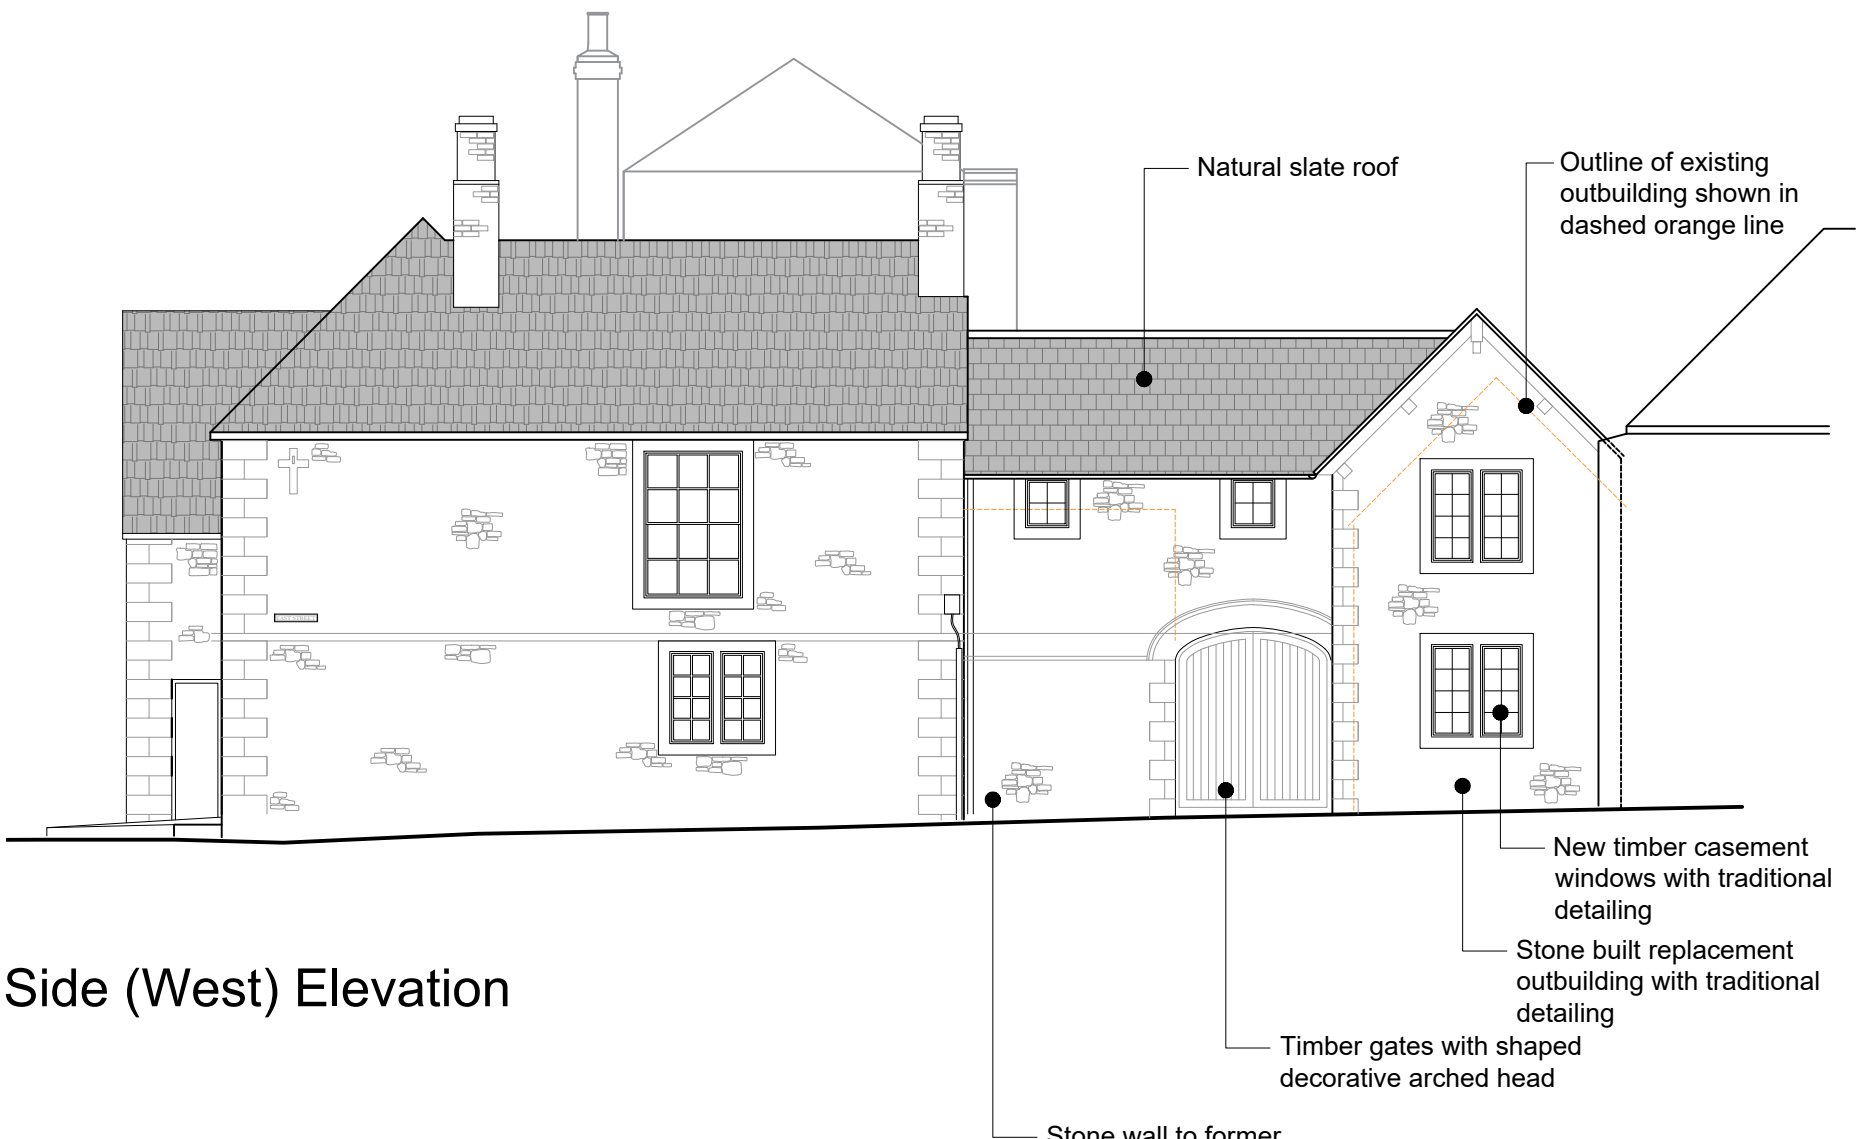

Side (West) Elevation

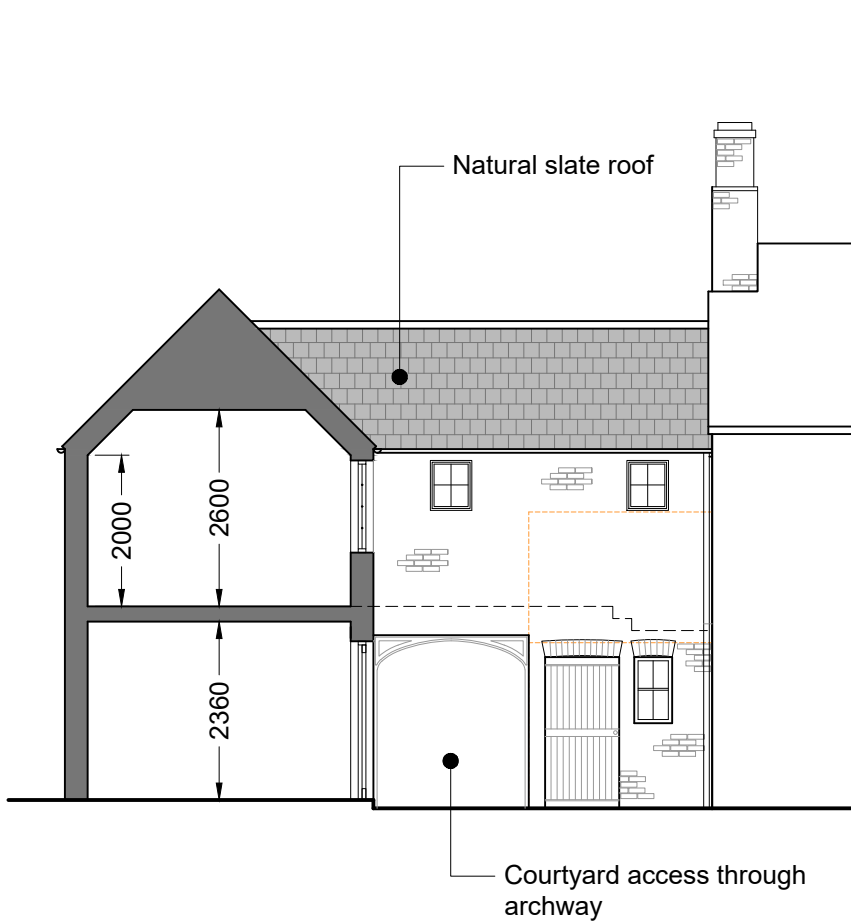

Courtyard (East) Elevation

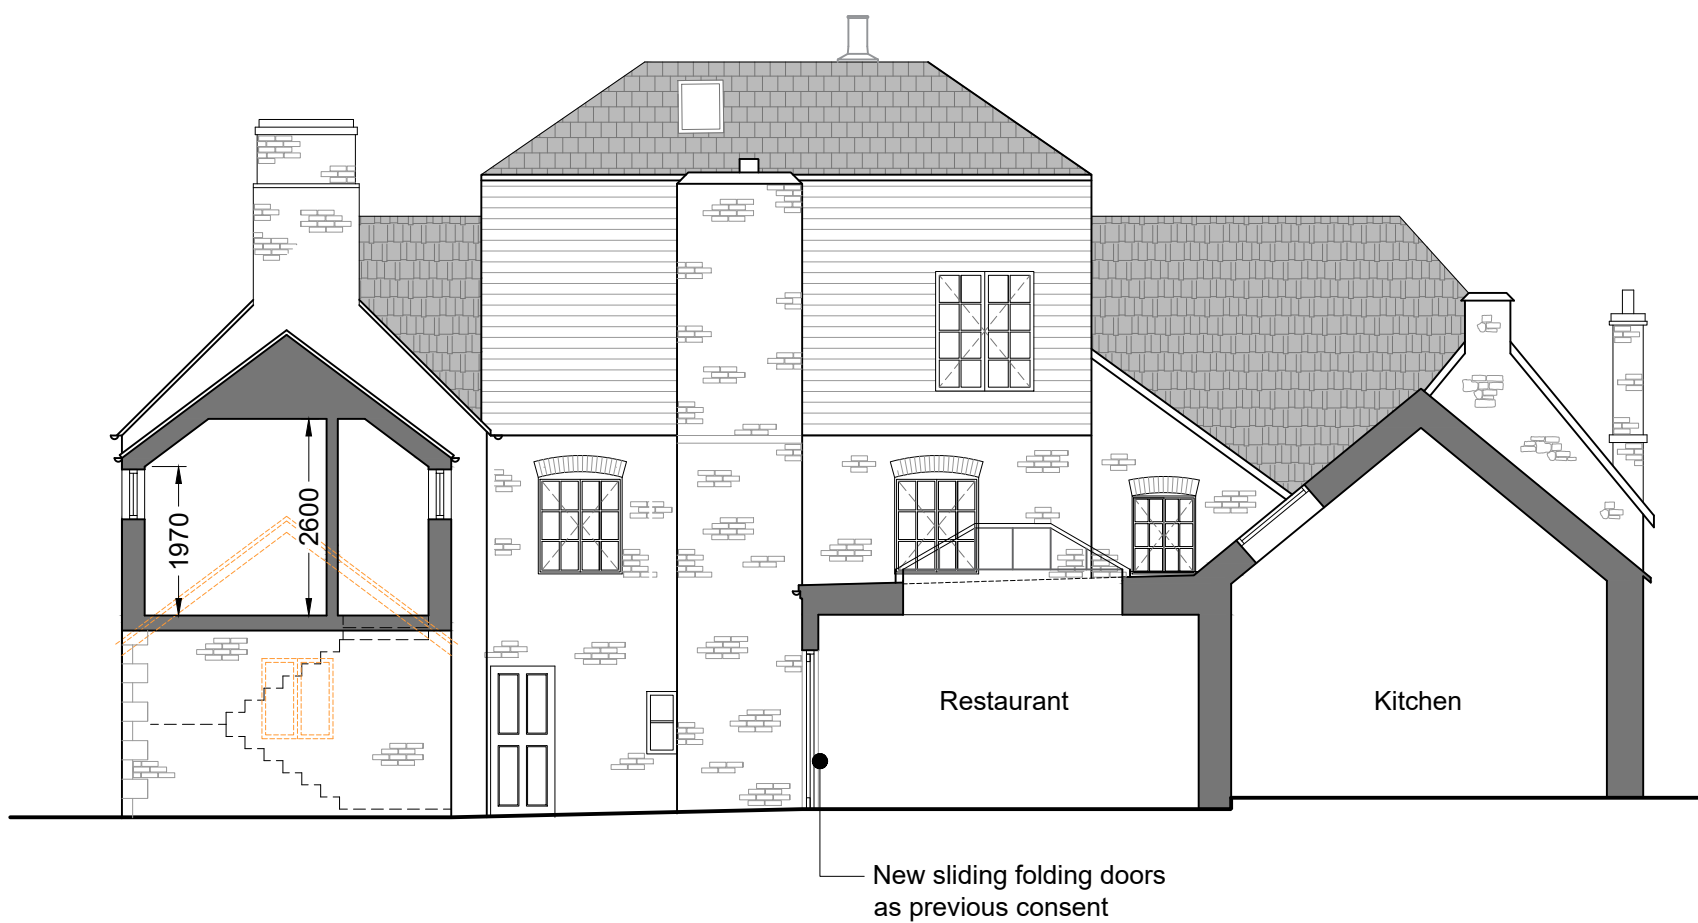


Courtyard (South) Elevation

New sliding folding doors as previous consent




Courtyard (West) Elevation

New sliding folding doors as previous consent

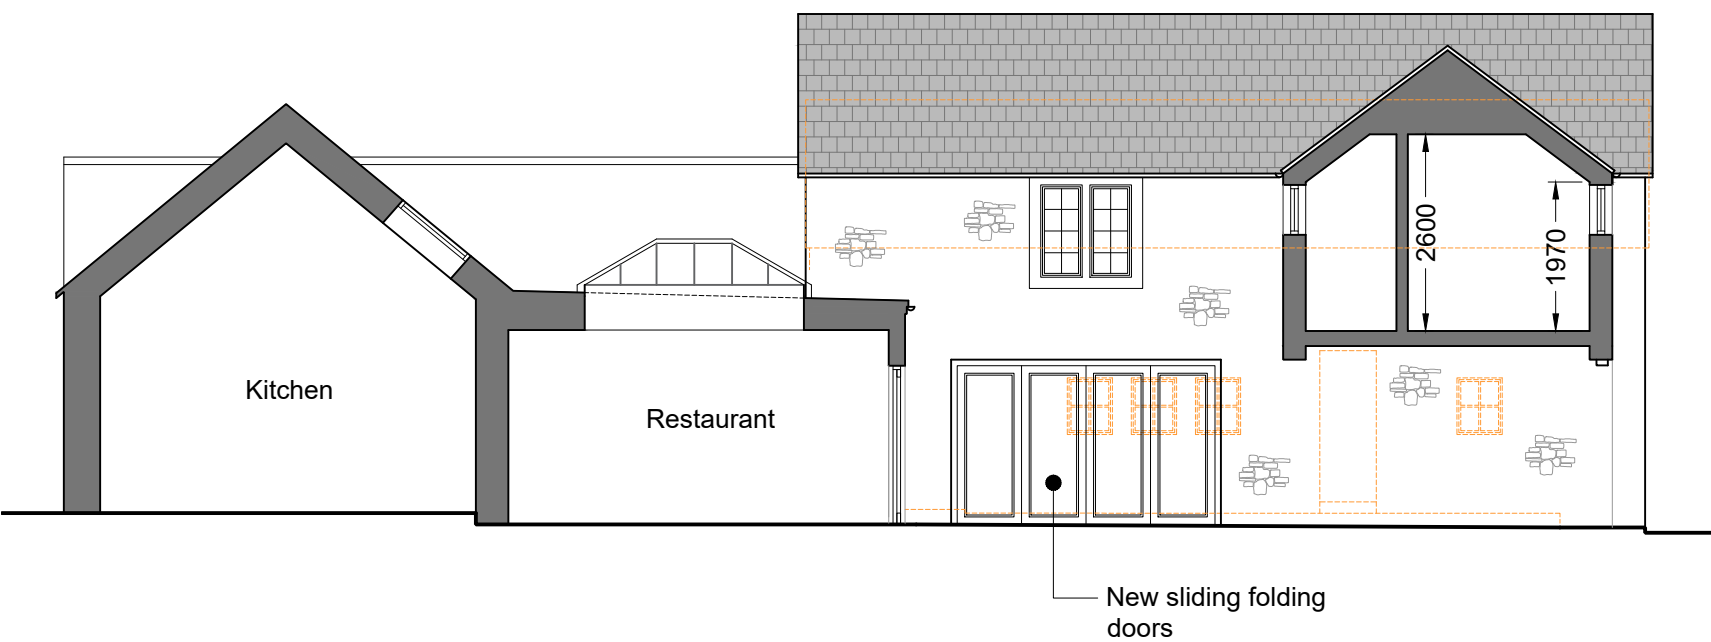


Courtyard (North) Elevation

New sliding folding doors

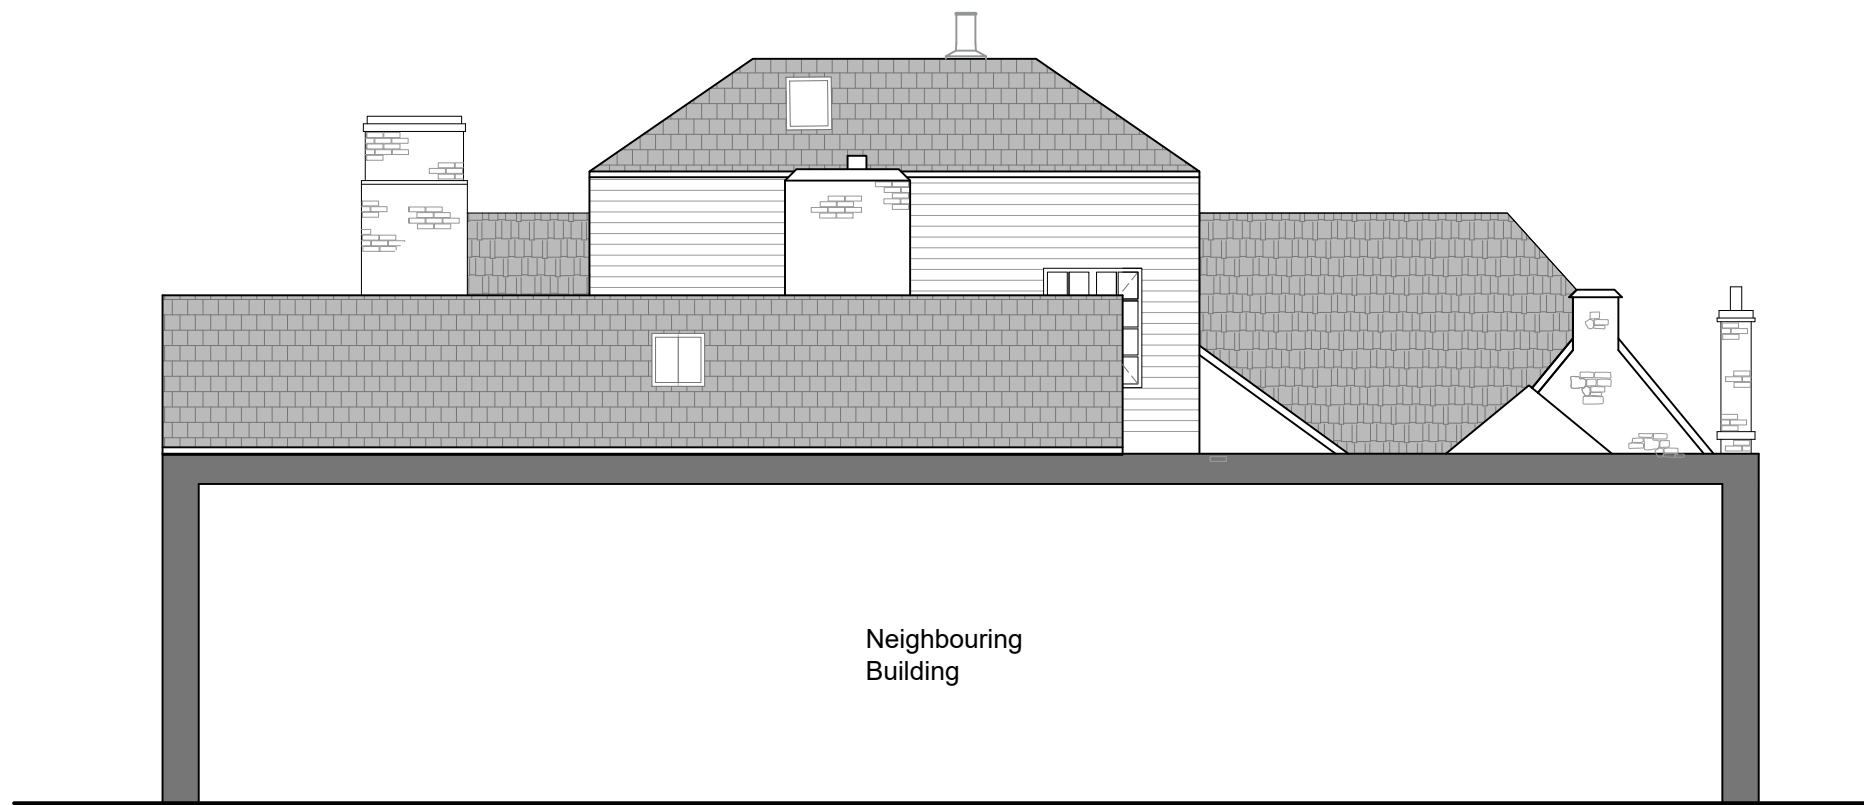

Side (South) Elevation

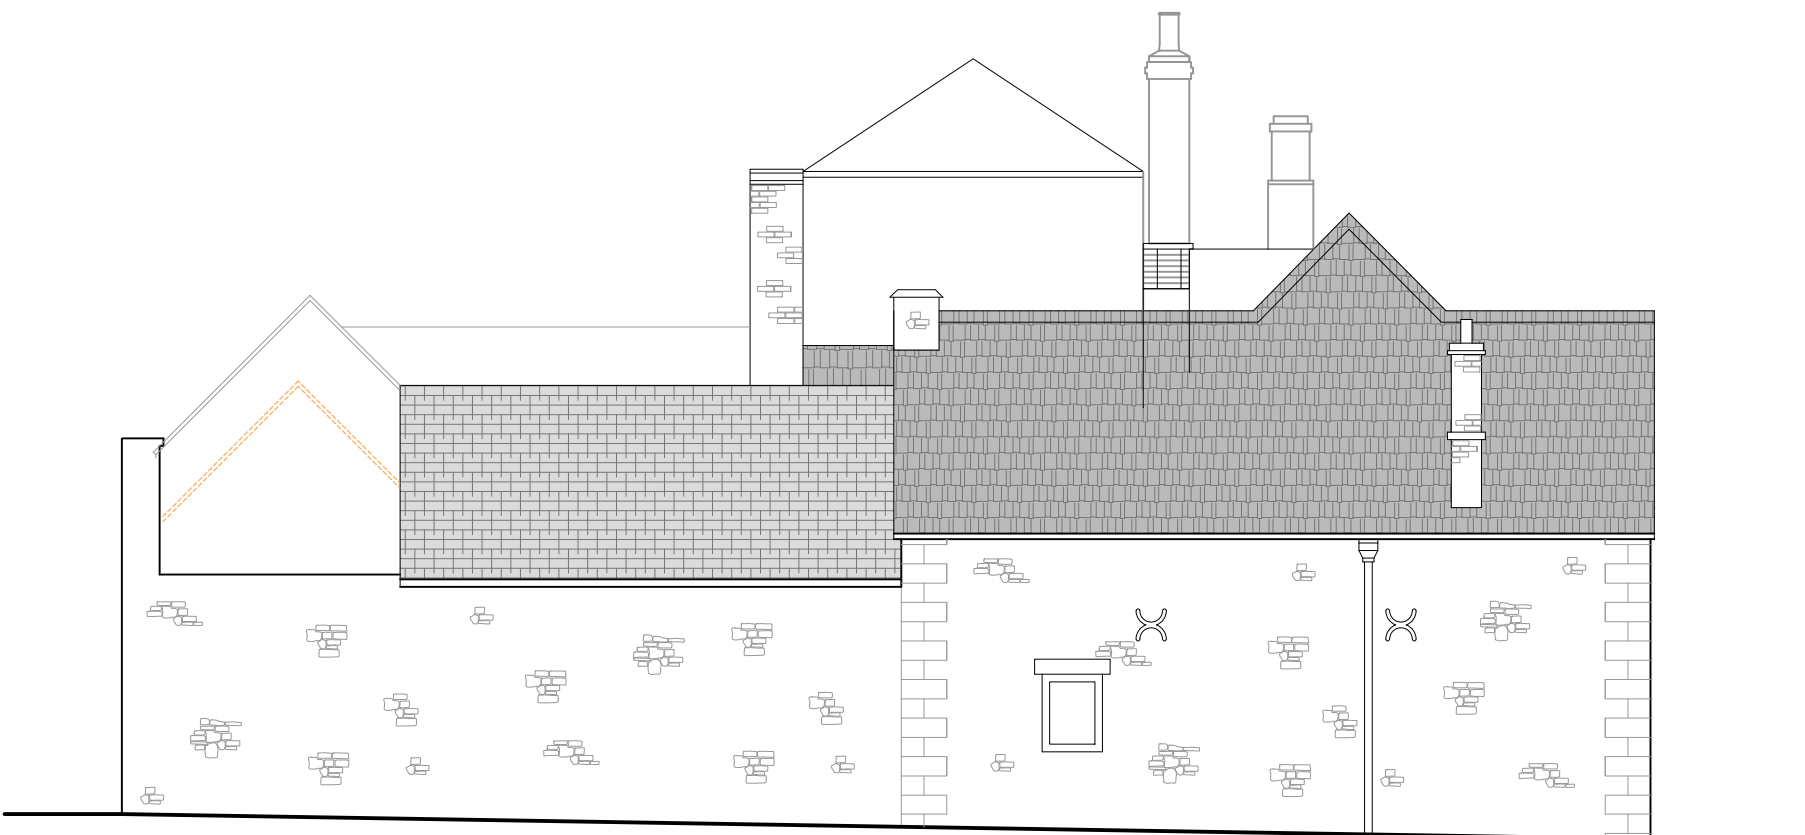

Side (East) Elevation

B	07/11/25	ARW	ARW	West Elevation updated following more detailed survey.
A	08/09/25	HB	ARW	PLANNING ISSUE
REV	DATE	DRWN	CHKD	REVISION DETAILS

PROJECT TITLE
Refurbishment of The Carpenters Arms,
Church Street, Lacock, SN15 2LB

CLIENT
Mr. A. Gott

DRAWING TITLE
AS PROPOSED
Re-development of Outbuilding
Elevations

DRAWING STATUS
PLANNING

DRAWING No.
2397-052

REVISION
B

DRAWN : HB
CHECKED : ARW

SCALE : 1:100 @ A1
DATE : January 2024



HPA CHARTERED ARCHITECTS
29 CASTLE HILL, LANCASTER LA1 1YN
01524 32479
hpa@hpa.ltd
www.hpa.ltd

DO NOT SCALE SITE DIMENSIONS FROM THIS DRAWING