


SMITHY LANE

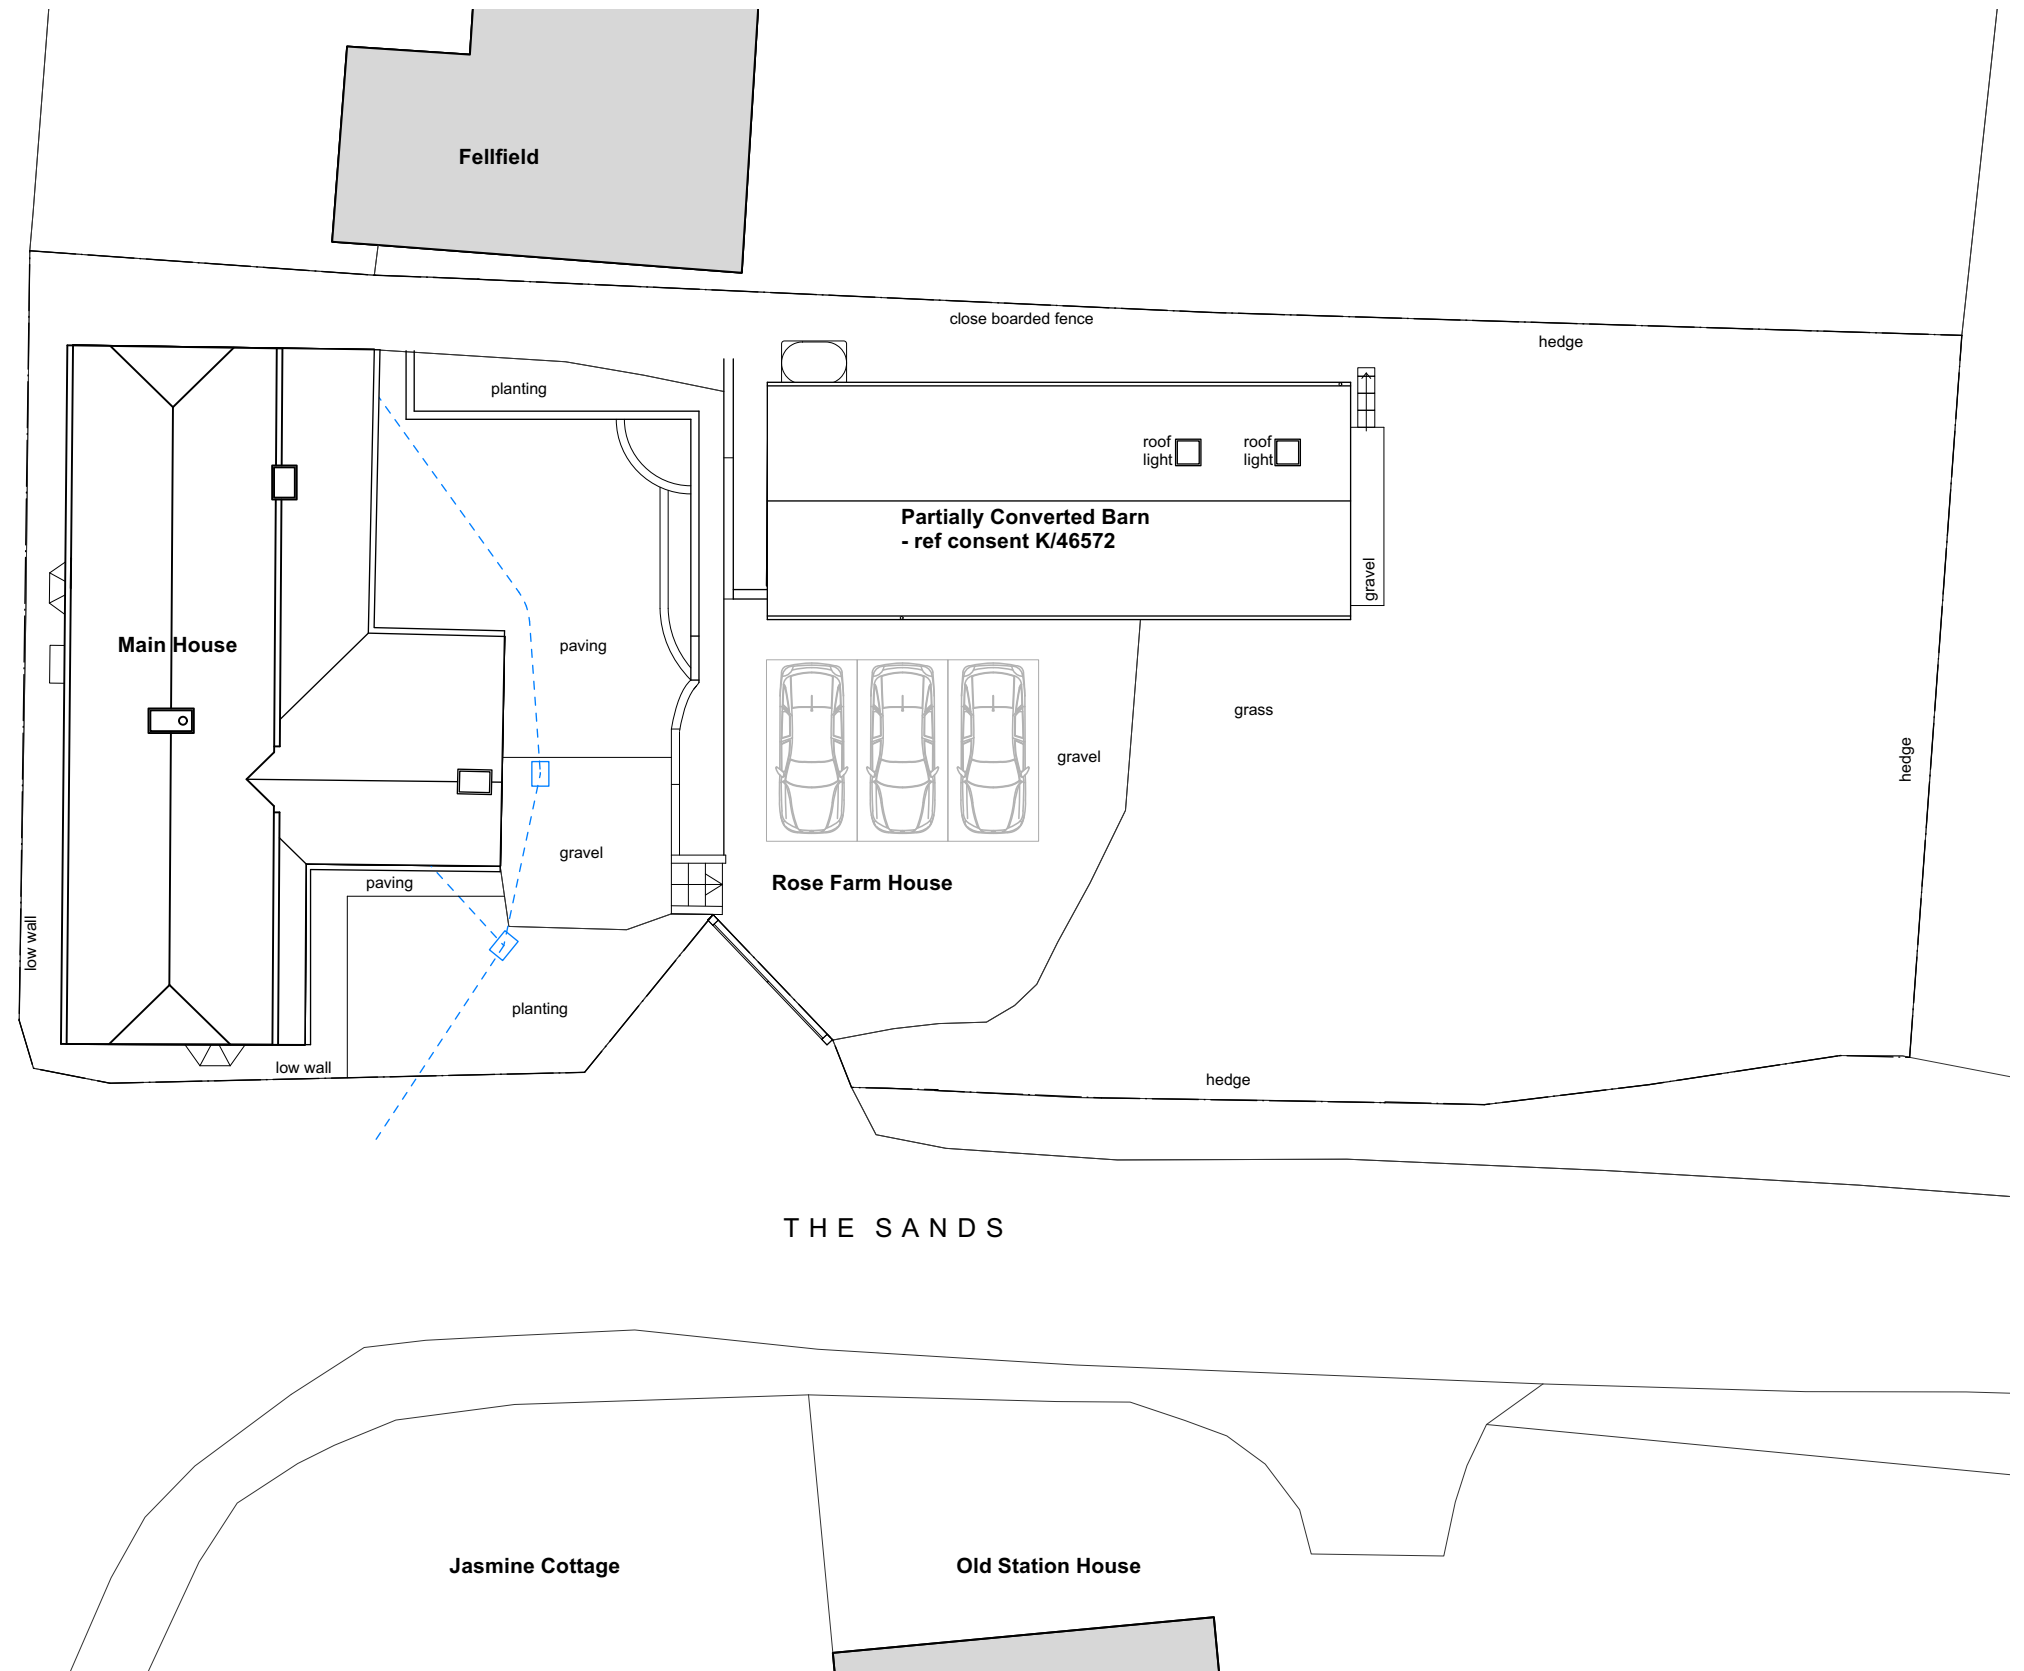

Rosamund Leverett Architects Ltd.
18 Queens Road, Salisbury, SP1 3AJ
Reg No. 11092843 in England & Wales
t: 07879007946 e: ros@leverettarchitects.co.uk

Project : Rose Farm House
Woodborough
Barn Conversion
Sheet Title : Existing Site Plan

Scale : 1:200 @ A3
Date : Feb 2026
Drawing : 2515/02_100

Rev :