



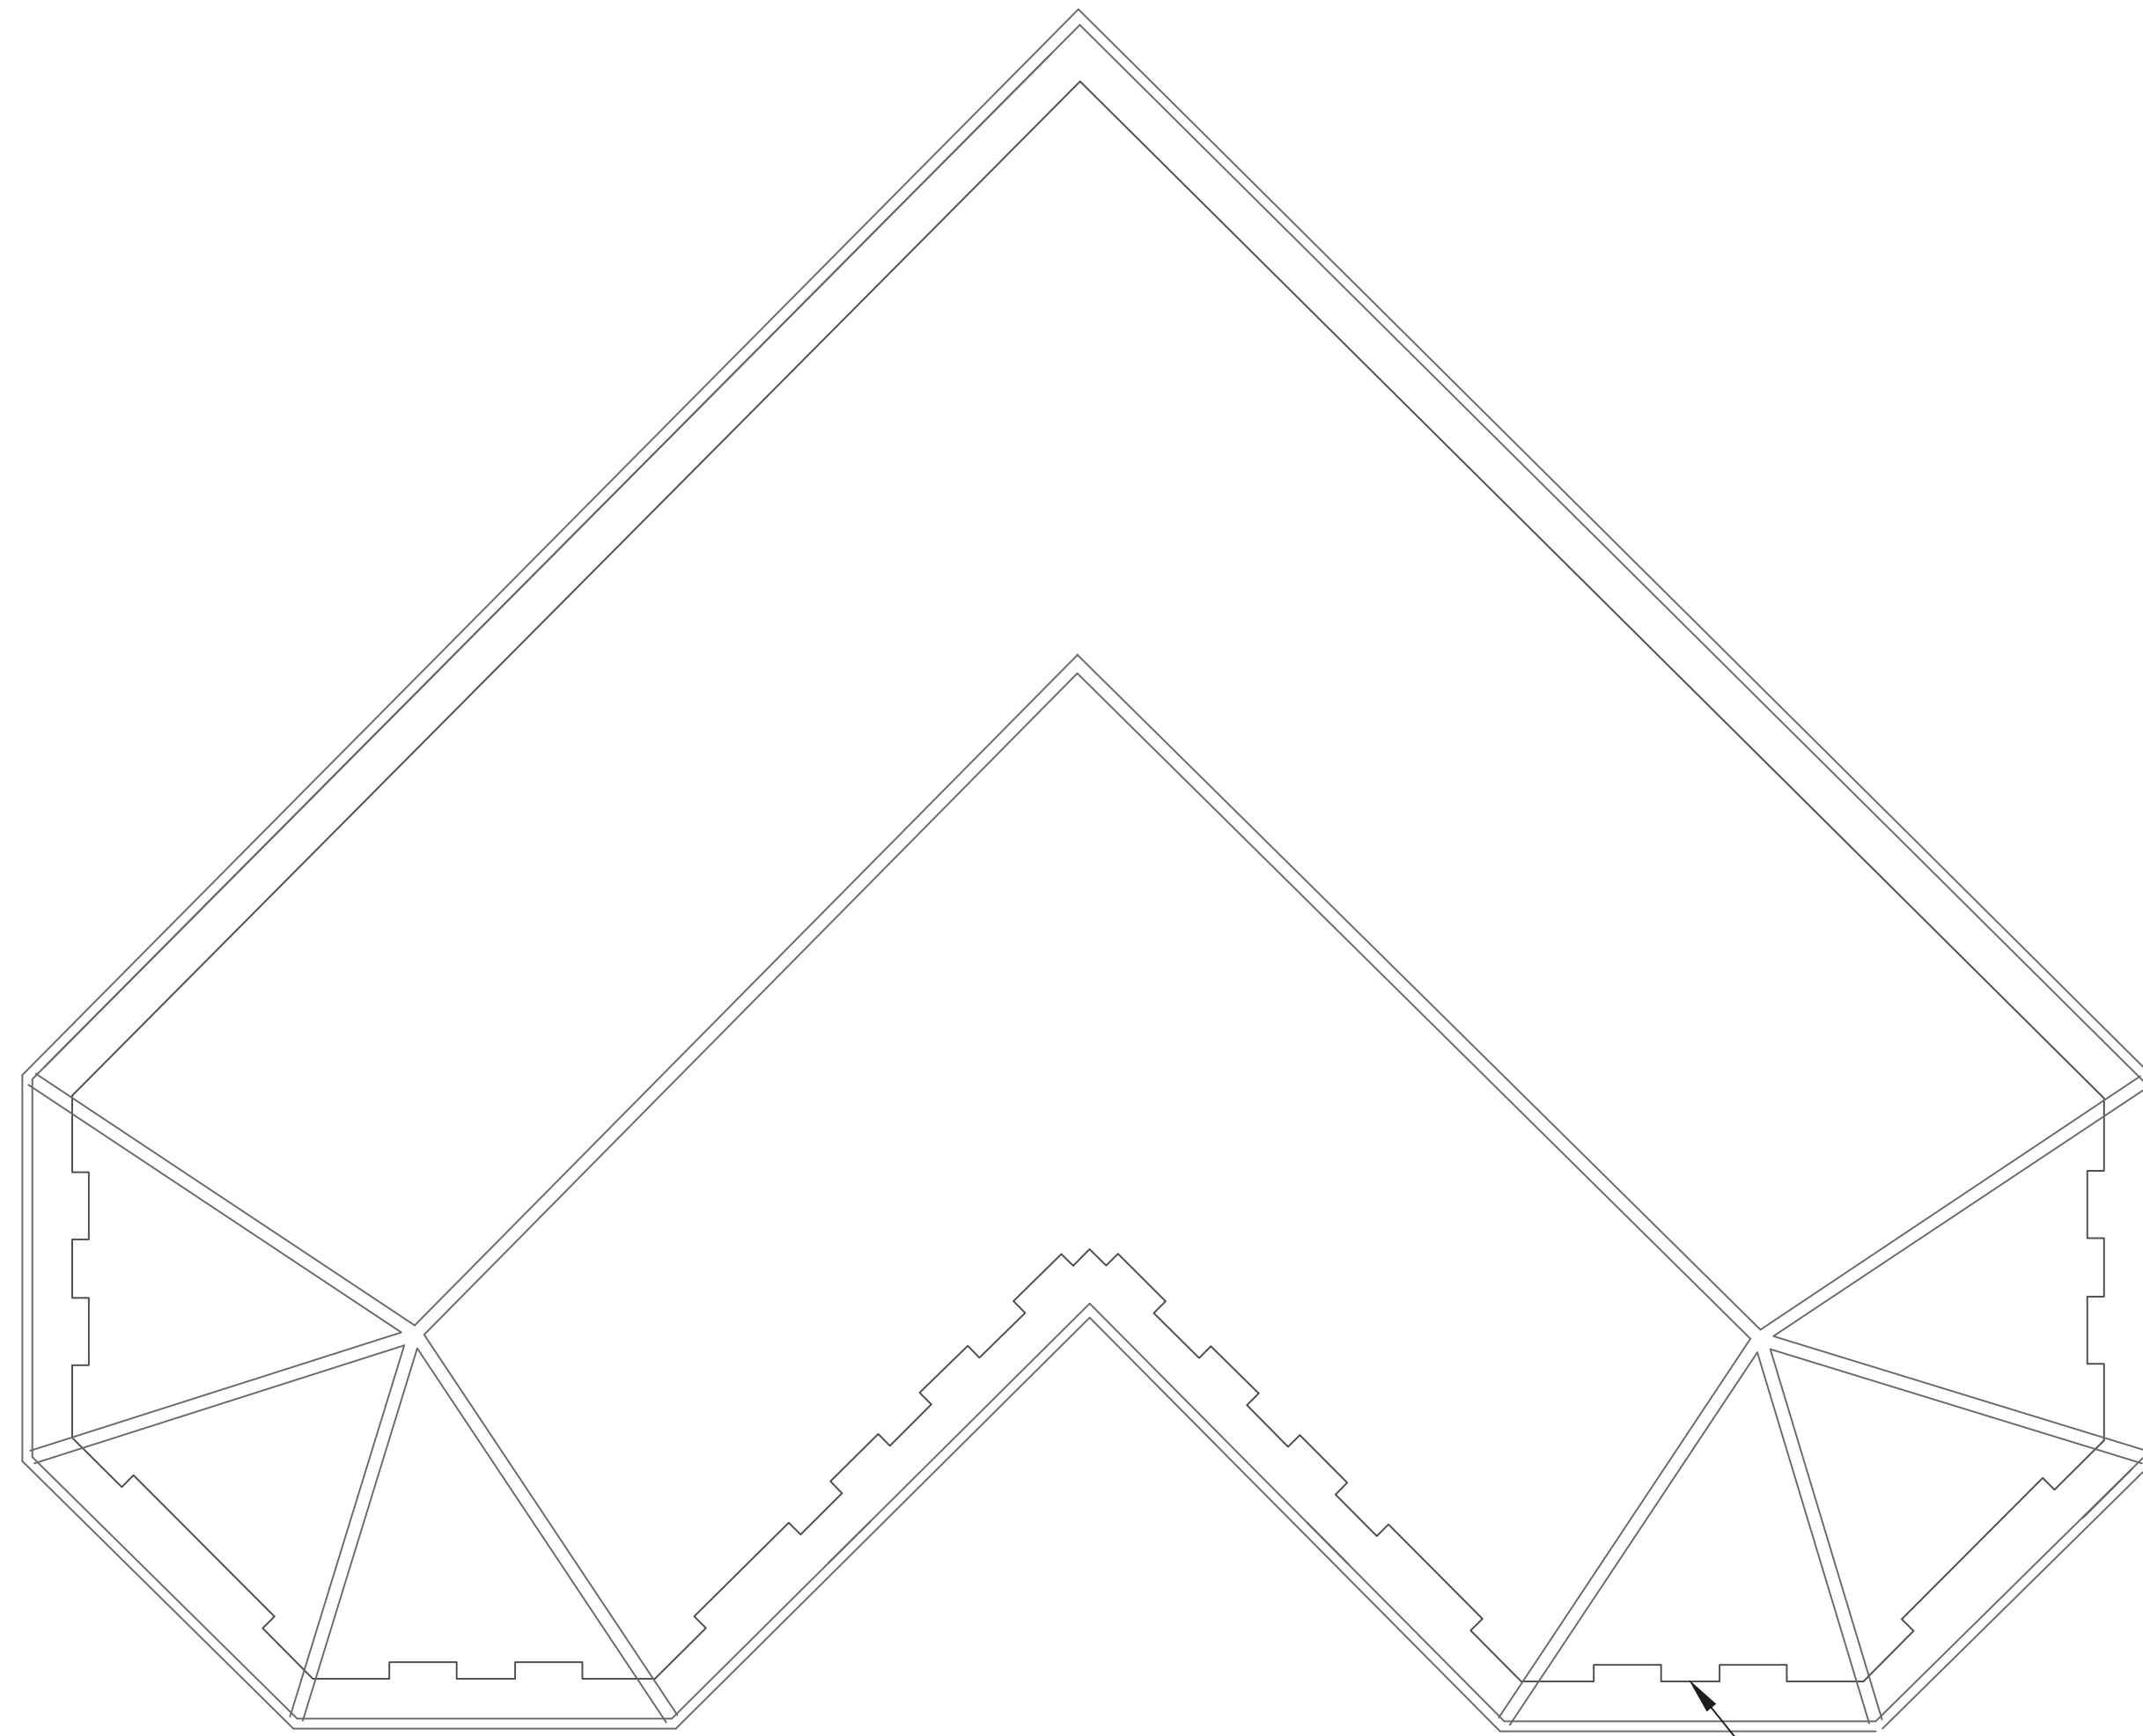

ROOF PLAN

New Sign Location

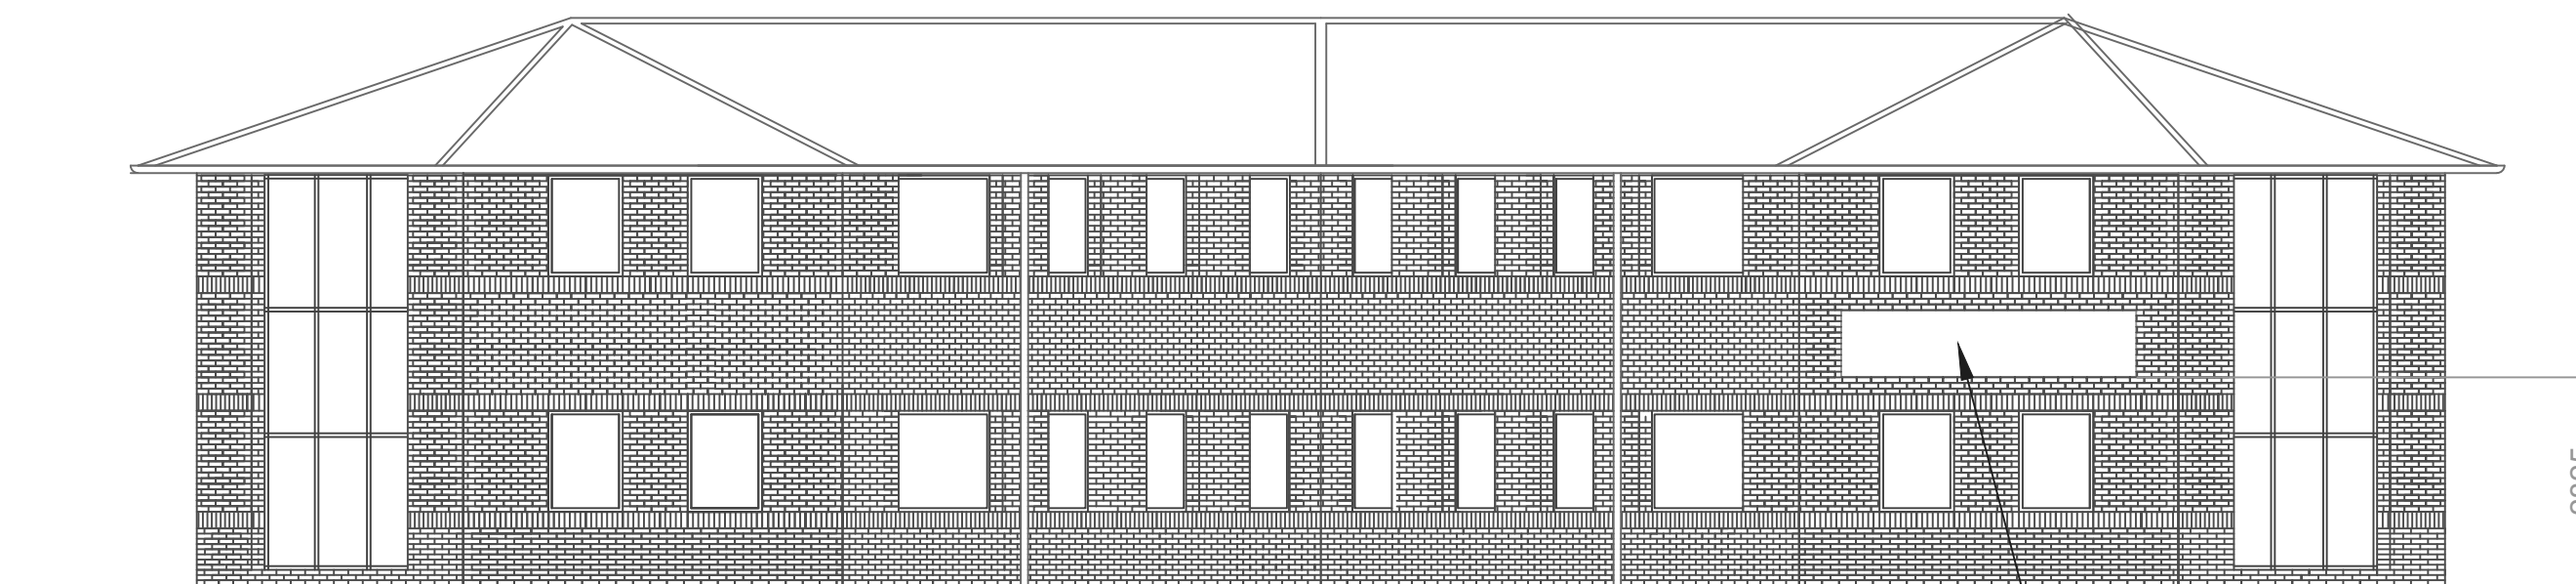

NORTH WEST ELEVATION
UNIT I, PRINCE MAURICE COURT

4000mm W x 900mm H
Brown & Brown Backlit
Fascia Sign

DEVIZES SN10 2RT

Scale 1:100 @ A1

