



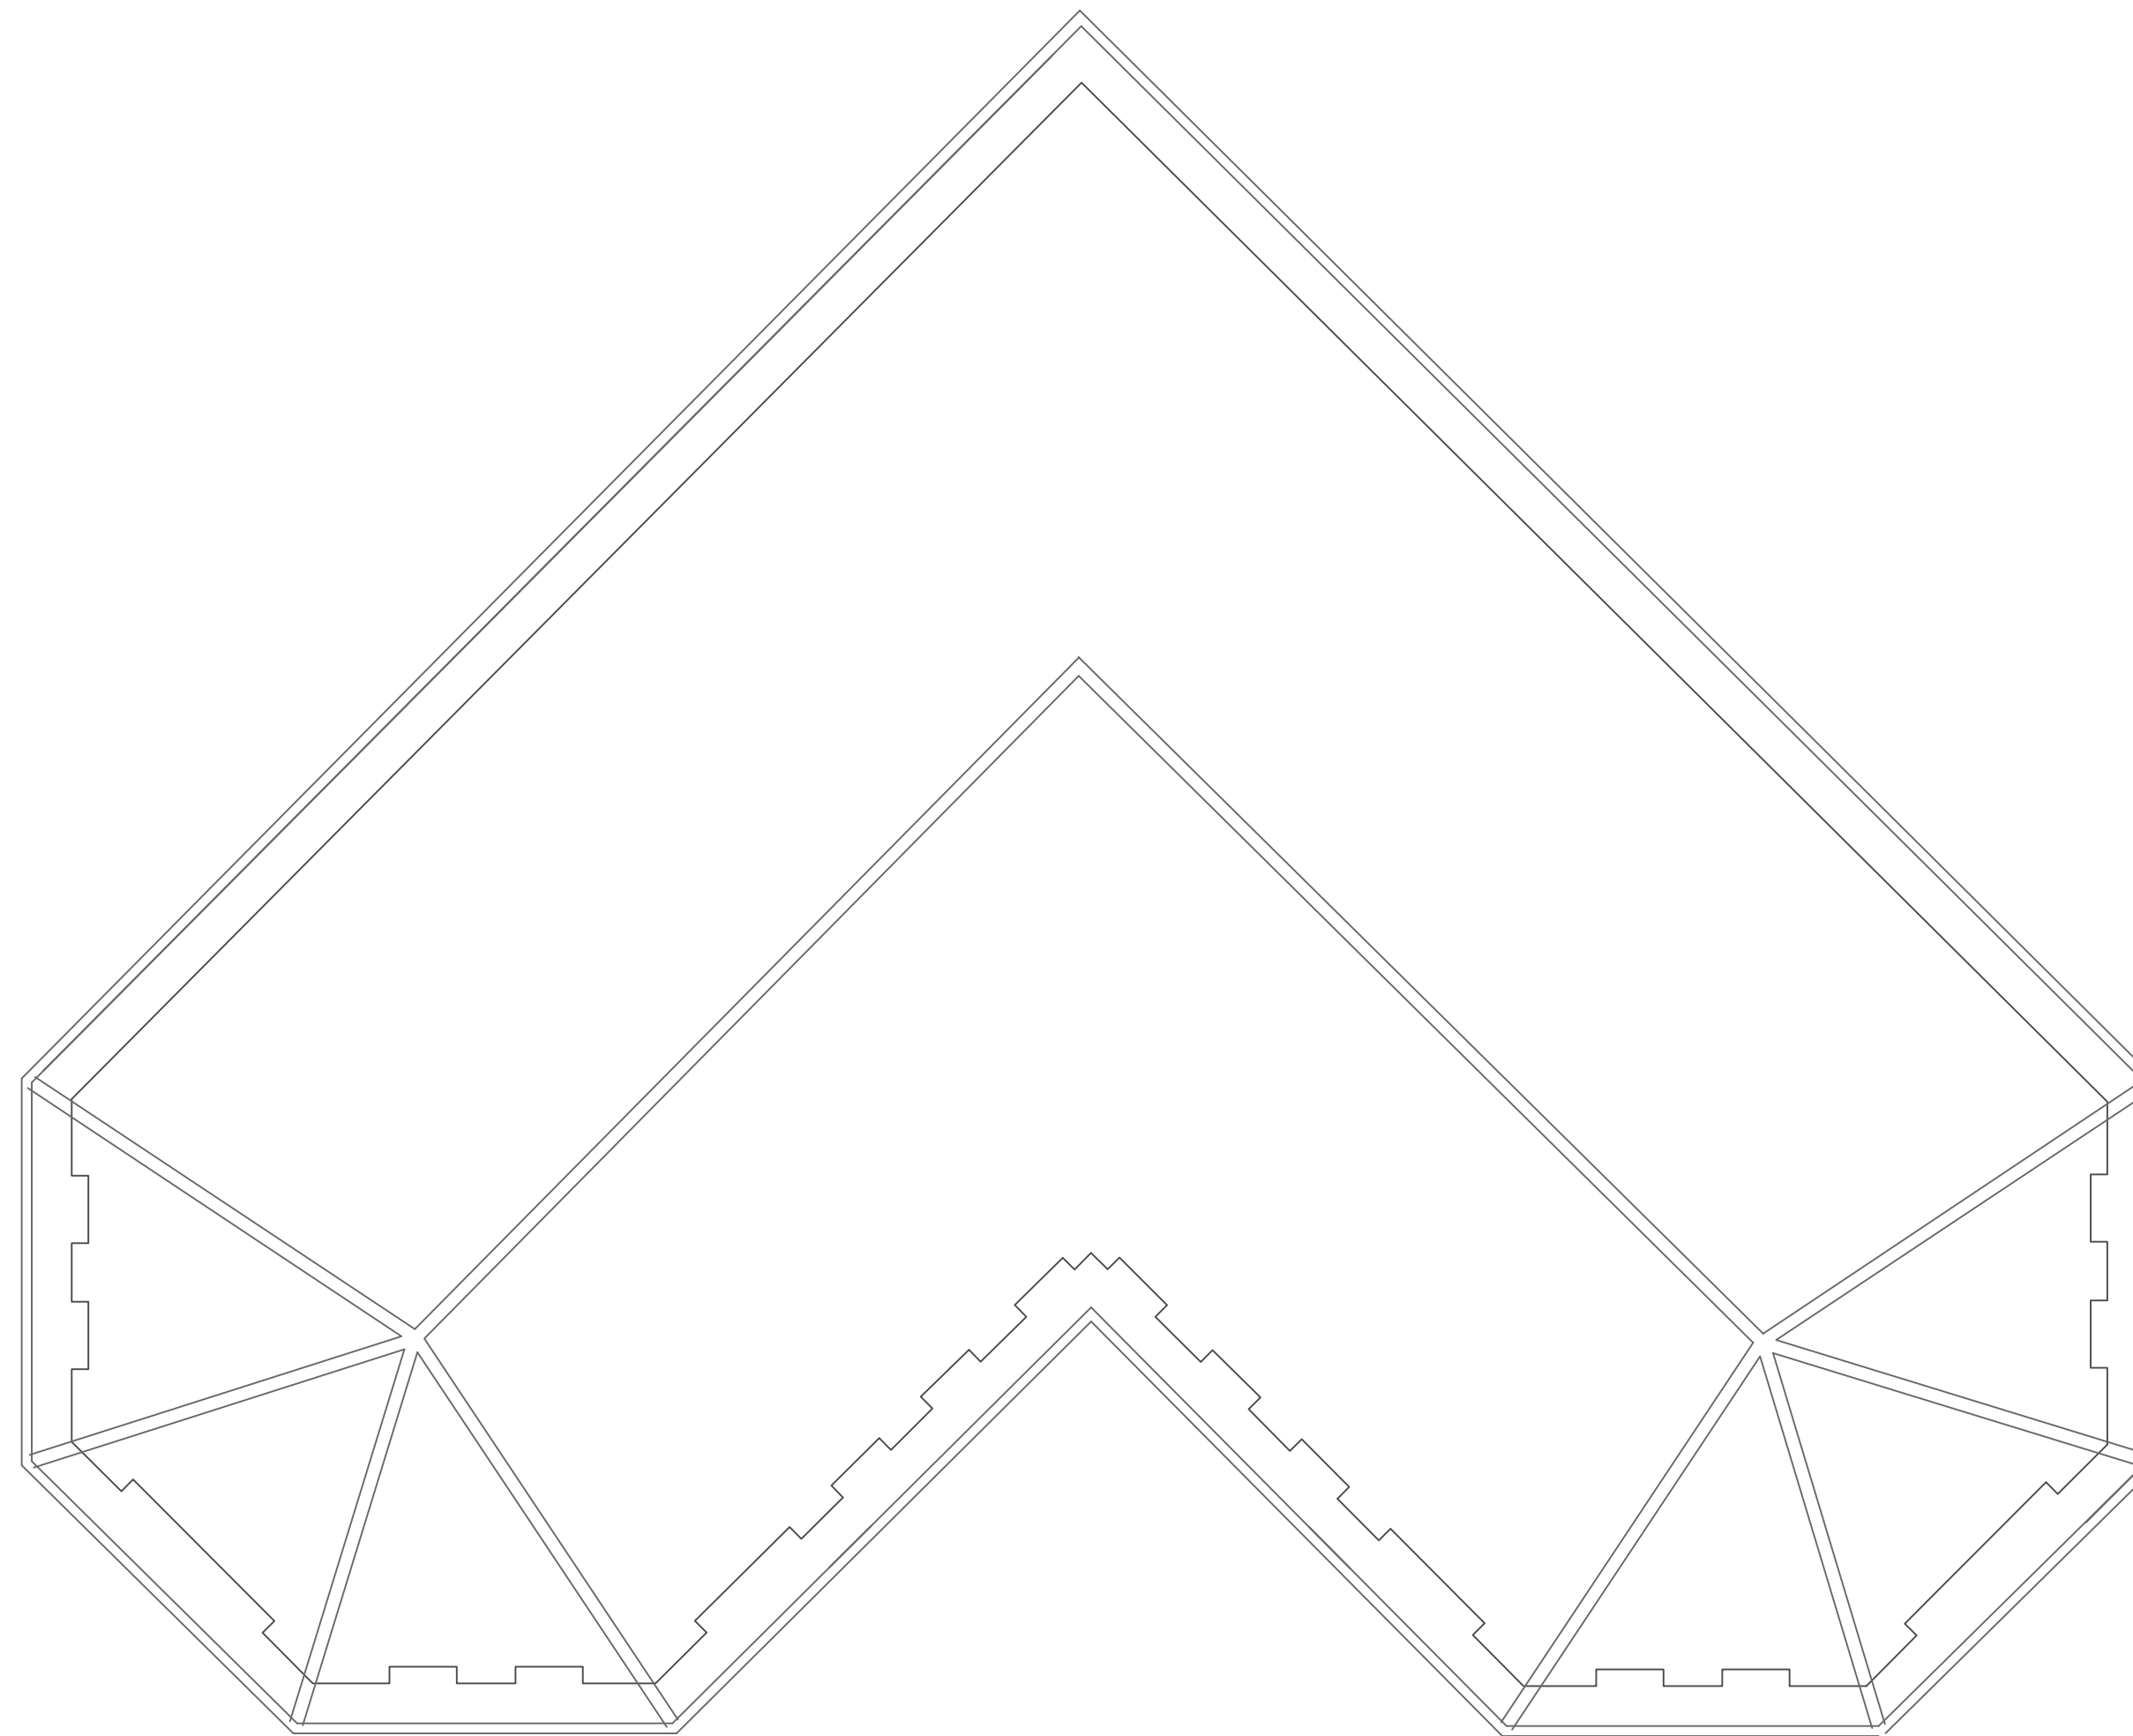

ROOF PLAN

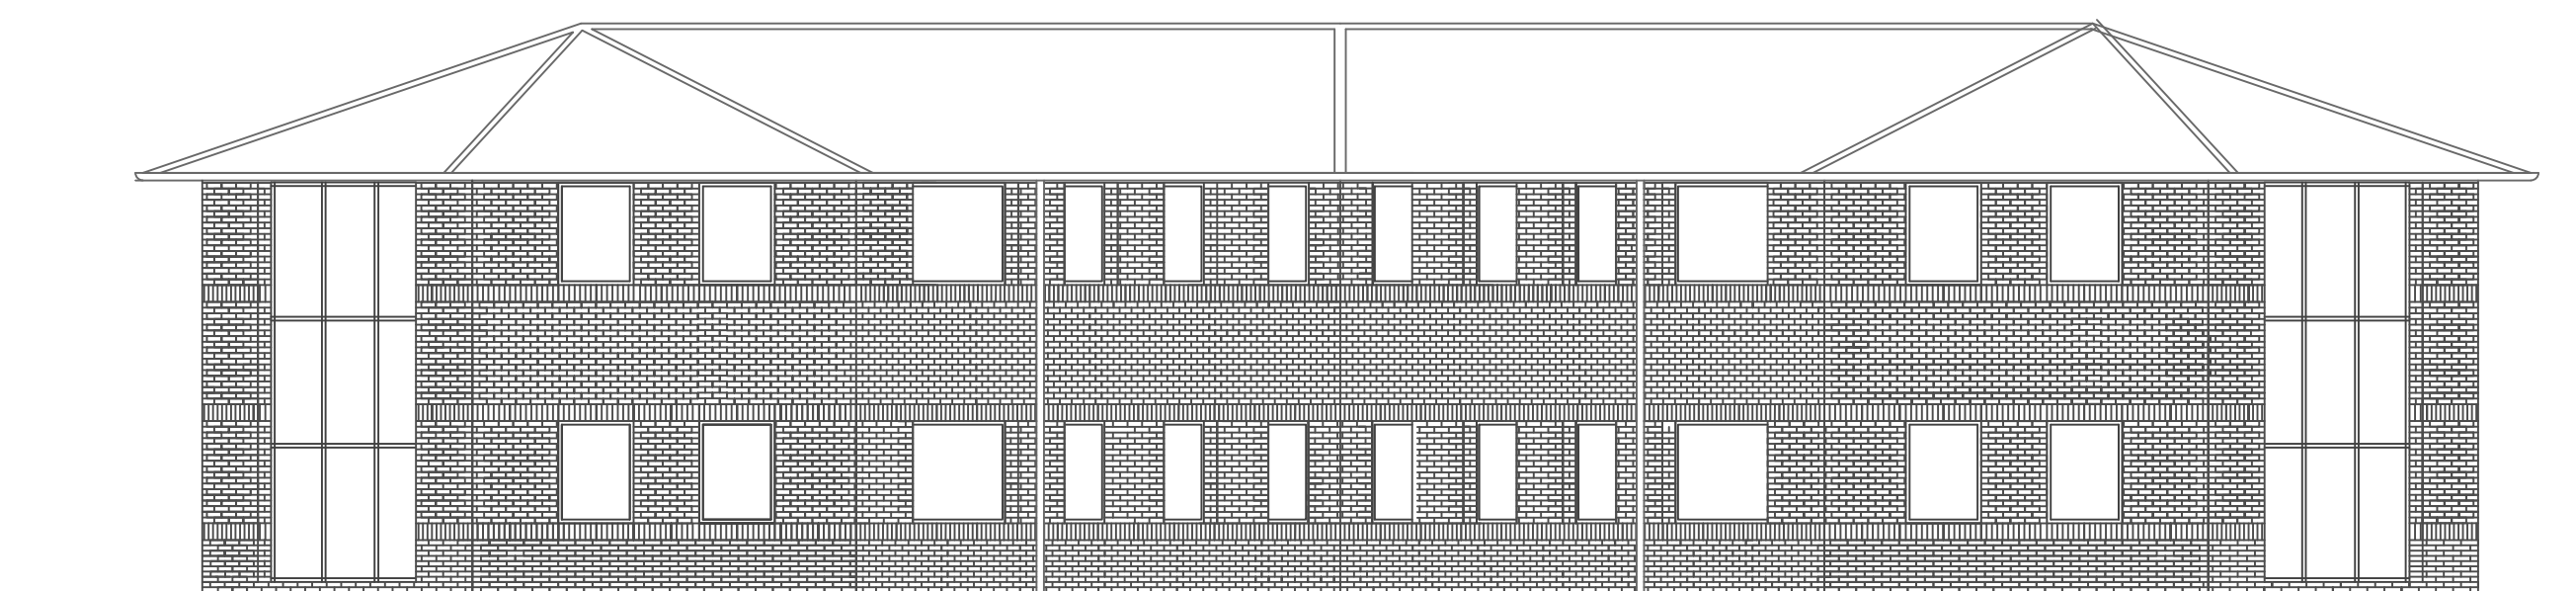

NORTH WEST ELEVATION - EXISTING

UNIT I, PRINCE MAURICE COURT

DEVIZES SN10 2RT

Scale 1:100 @ A1

