




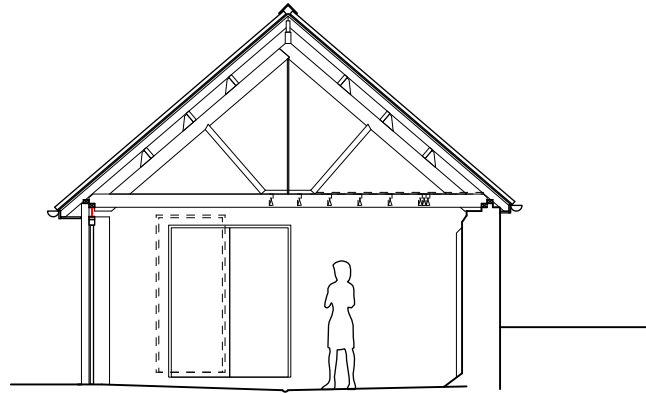

Section A - through main barn space

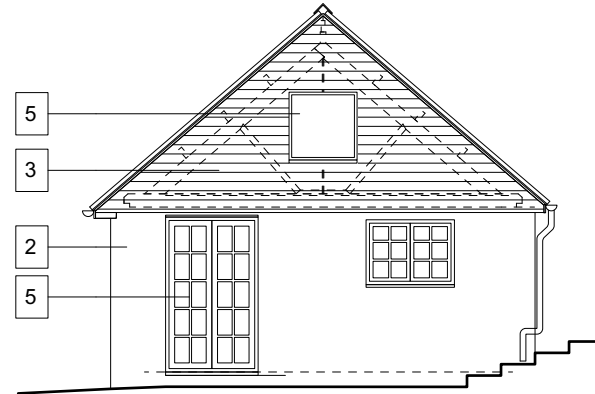


North West Elevation

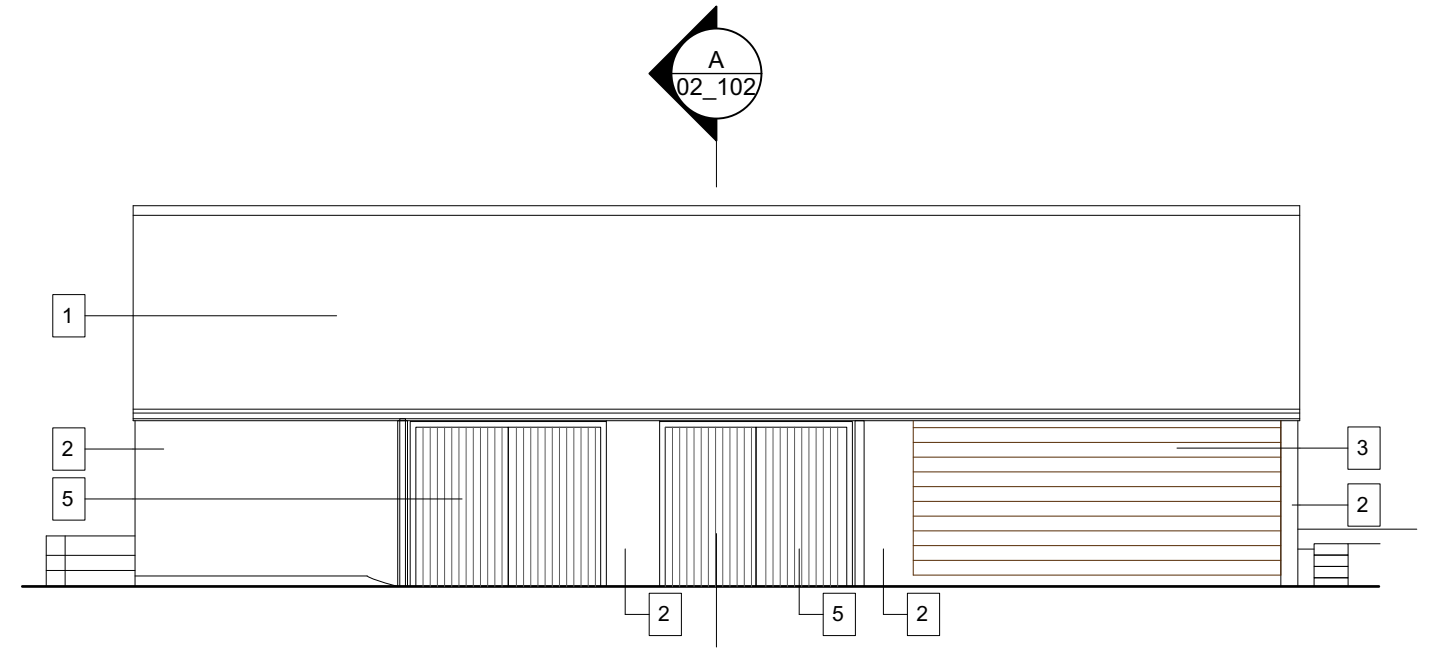


North East Elevation

Materials

1. Clay pan tiles
2. Facing brickwork
3. Timber weatherboarding
4. Random natural stone wall
5. Painted timber windows and doors
6. Velux rooflights
7. Oil tank

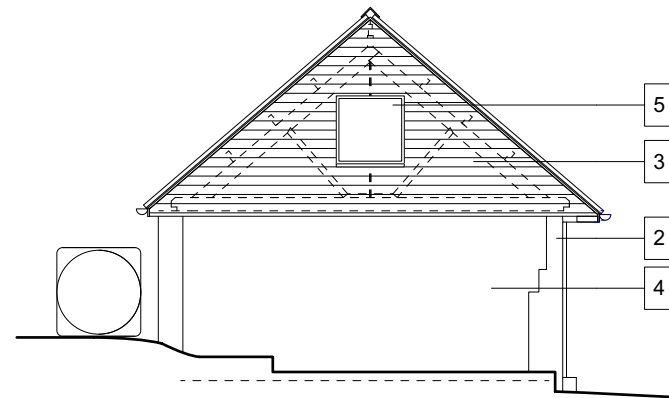

South East Elevation

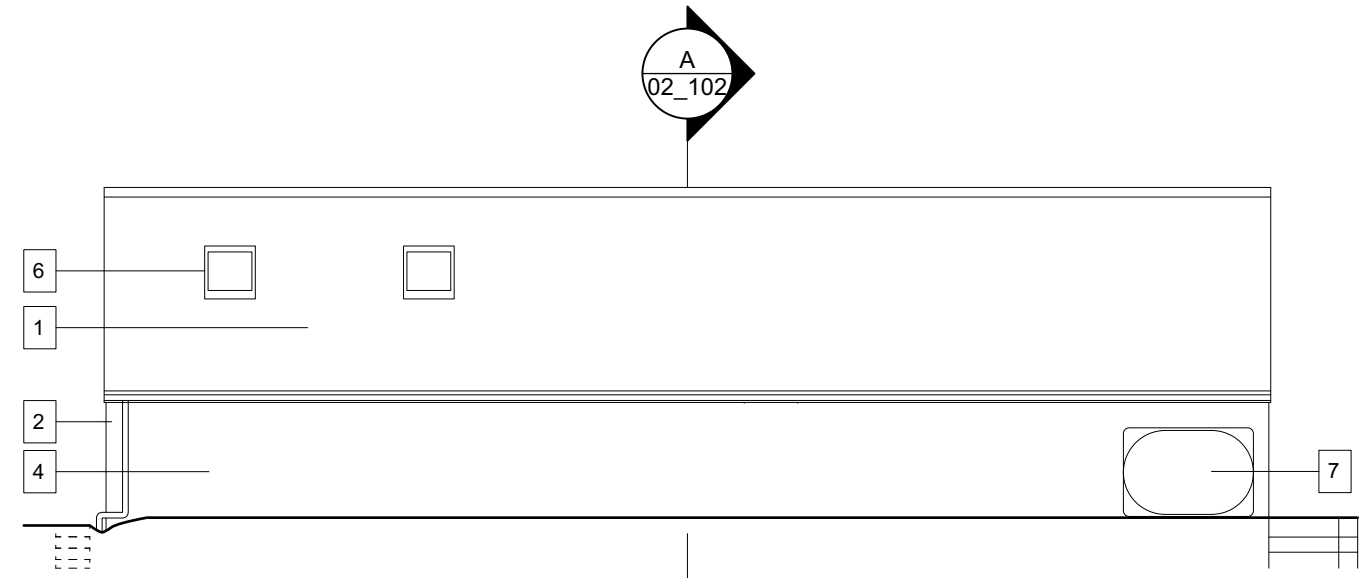

South West Elevation

Existing elevations showing partially converted barn,
as per consent ref K/46572



Rosamund Leverett Architects Ltd.
18 Queens Road, Salisbury, SP1 3AJ
Reg No. 11092843 in England & Wales
t: 07879007946 e: ros@leverettarchitects.co.uk

Project : Rose Farm House
Woodborough
Barn Conversion
Sheet Title : Existing Barn Elevations

Scale : 1:100 @ A3
Date : Feb 2026
Drawing : 2515/02_102
Rev :

