
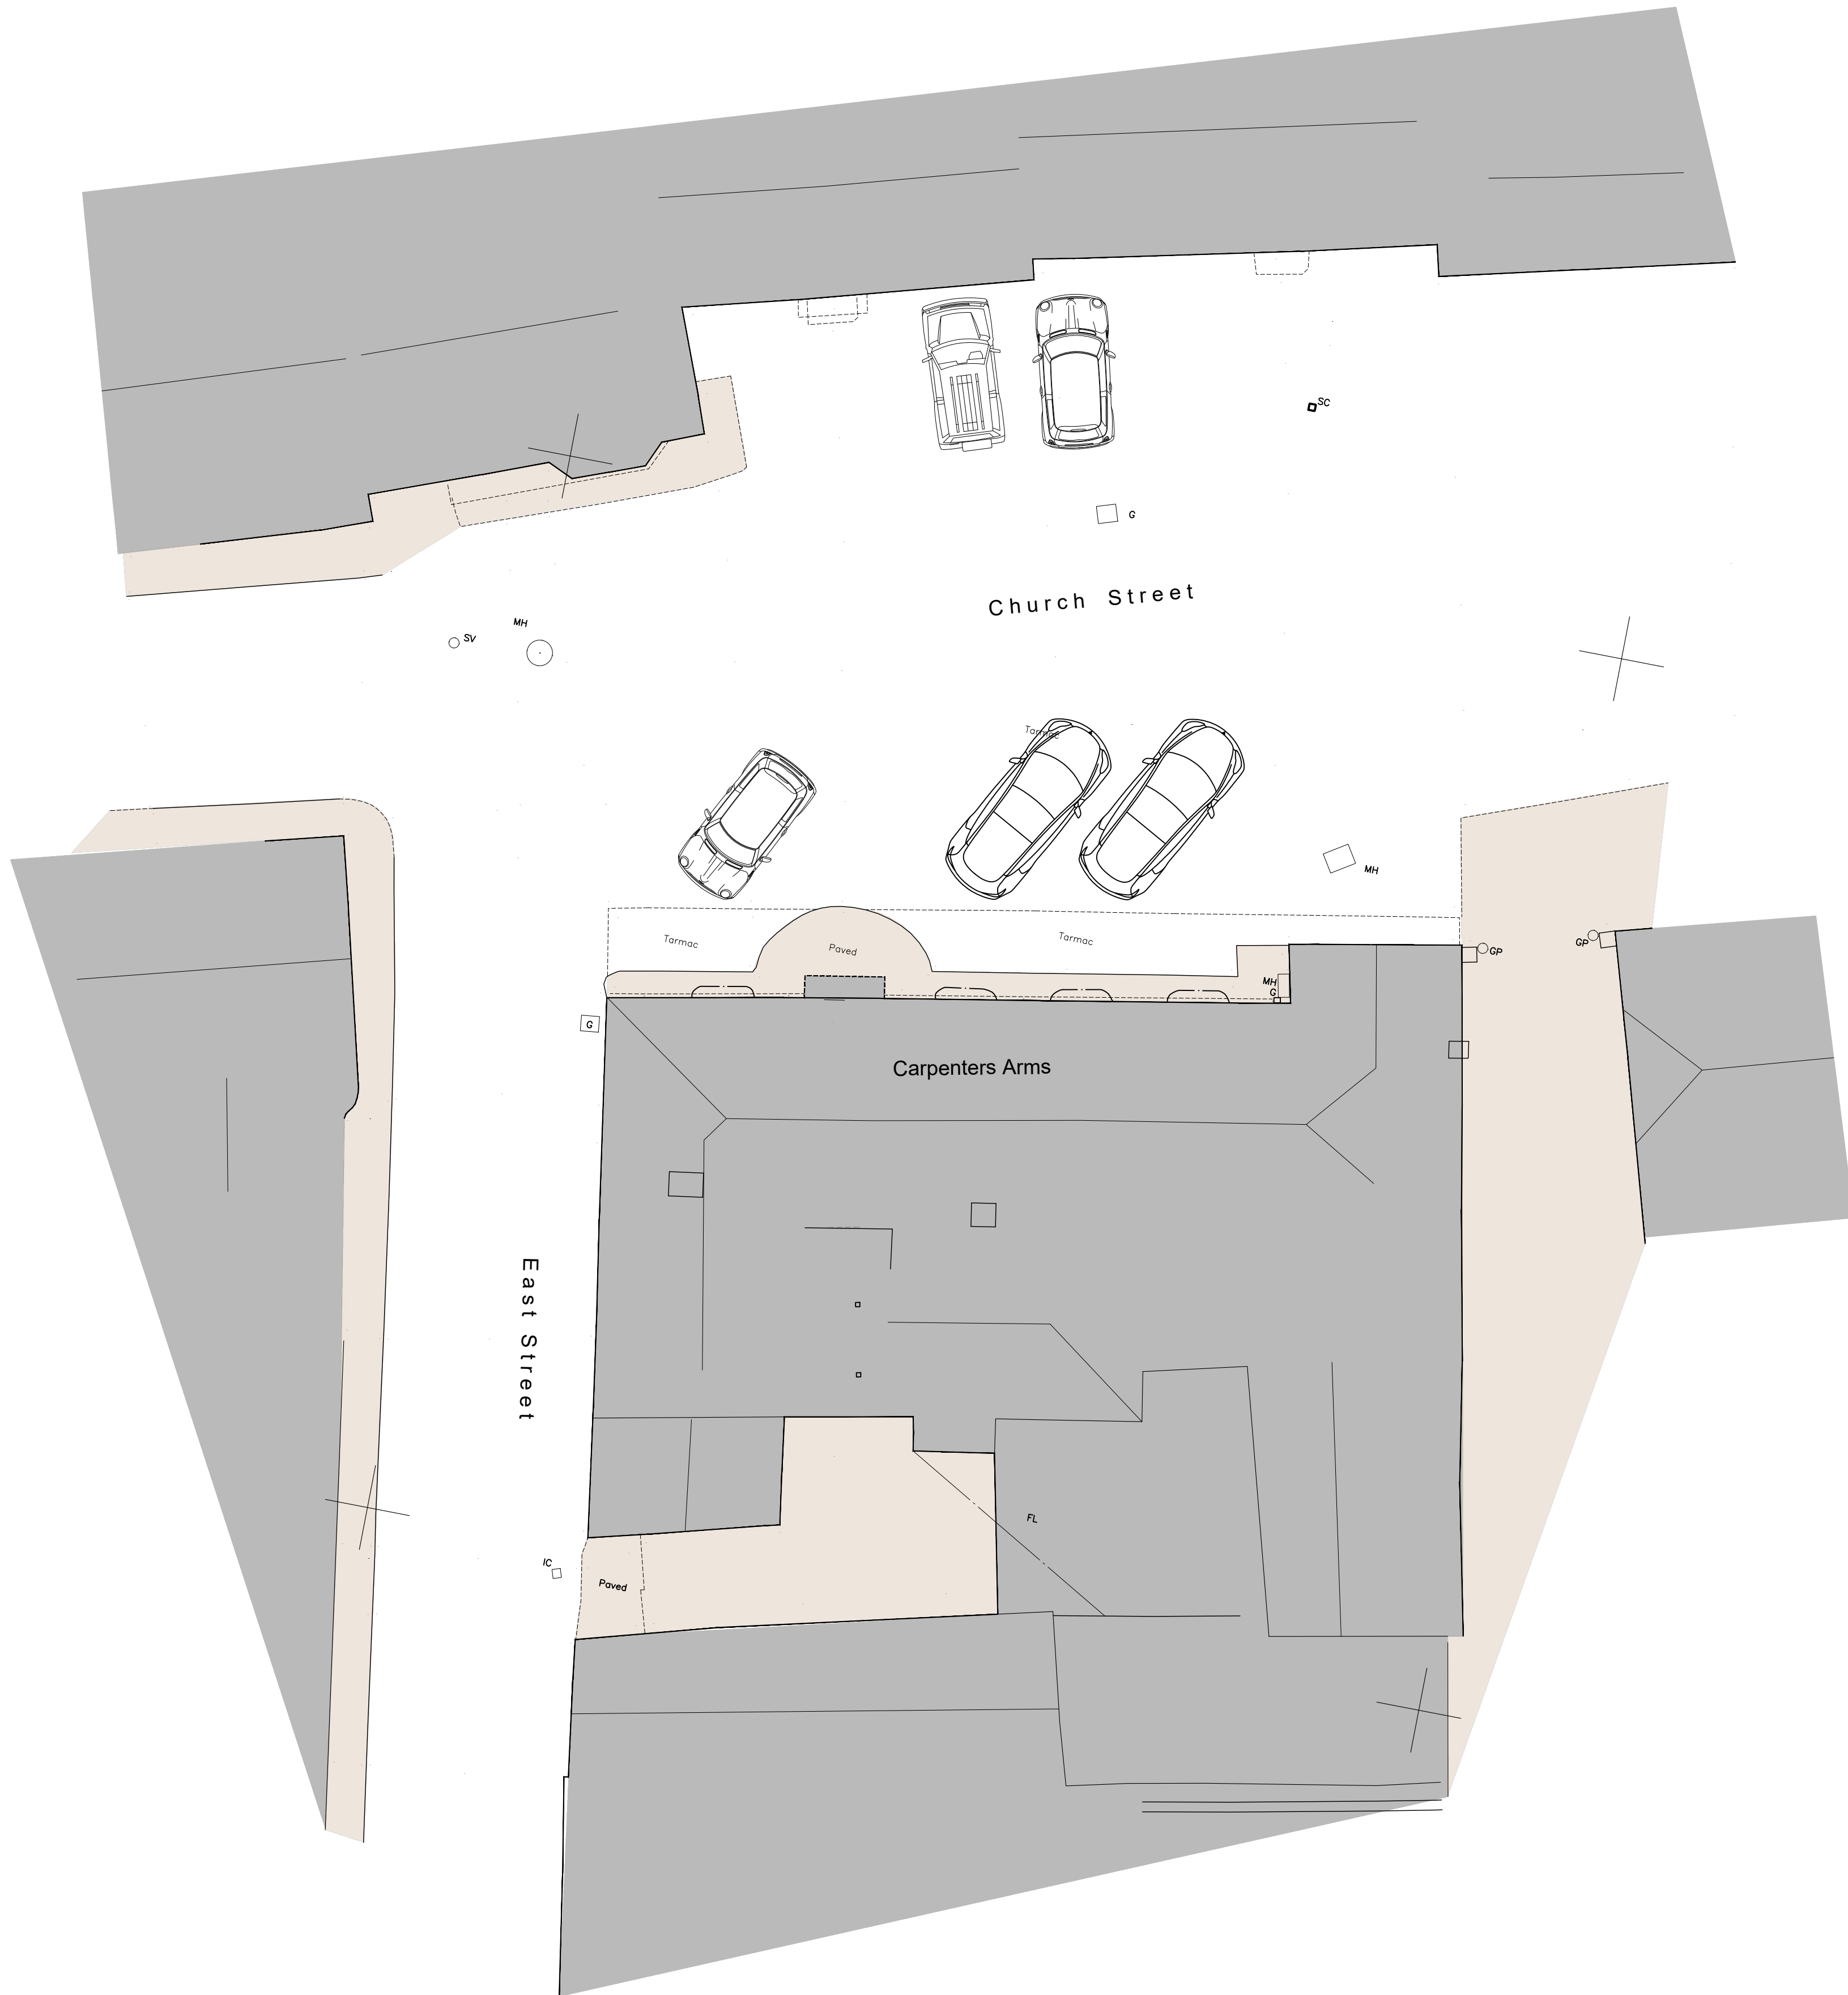


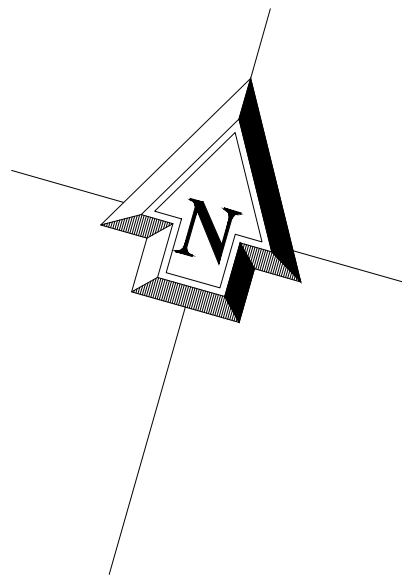

NOTES

D	13/02/26	ARW	ARW	Colour fill altered to better illustrate existing
C	08/09/25	HB	ARW	Amended Drawing Scale
B	21/04/23	HB	JB	Amended Drawing Scale
A	21/03/23	ES	JB	PLANNING ISSUE

REV	DATE	DRWN	CHKD	REVISION DETAILS
-----	------	------	------	------------------

PROJECT TITLE
Refurbishment of The Carpenters Arms,
Church Street, Lacock, SN15 2LB

CLIENT
Mr. A. Gott

DRAWING TITLE
AS EXISTING
Site Plan

DRAWING STATUS PLANNING	SCALE : 1:100 @ A1
DRAWING No. 2397-002	DATE : February 2023
REVISION D	DRAWN : HB
	CHECKED : ARW





HPA CHARTERED ARCHITECTS
29 CASTLE HILL, LANCASTER LA1 1YN

01524 32479
hpa@hpa.ltd
www.hpa.ltd

DO NOT SCALE SITE DIMENSIONS FROM THIS DRAWING