




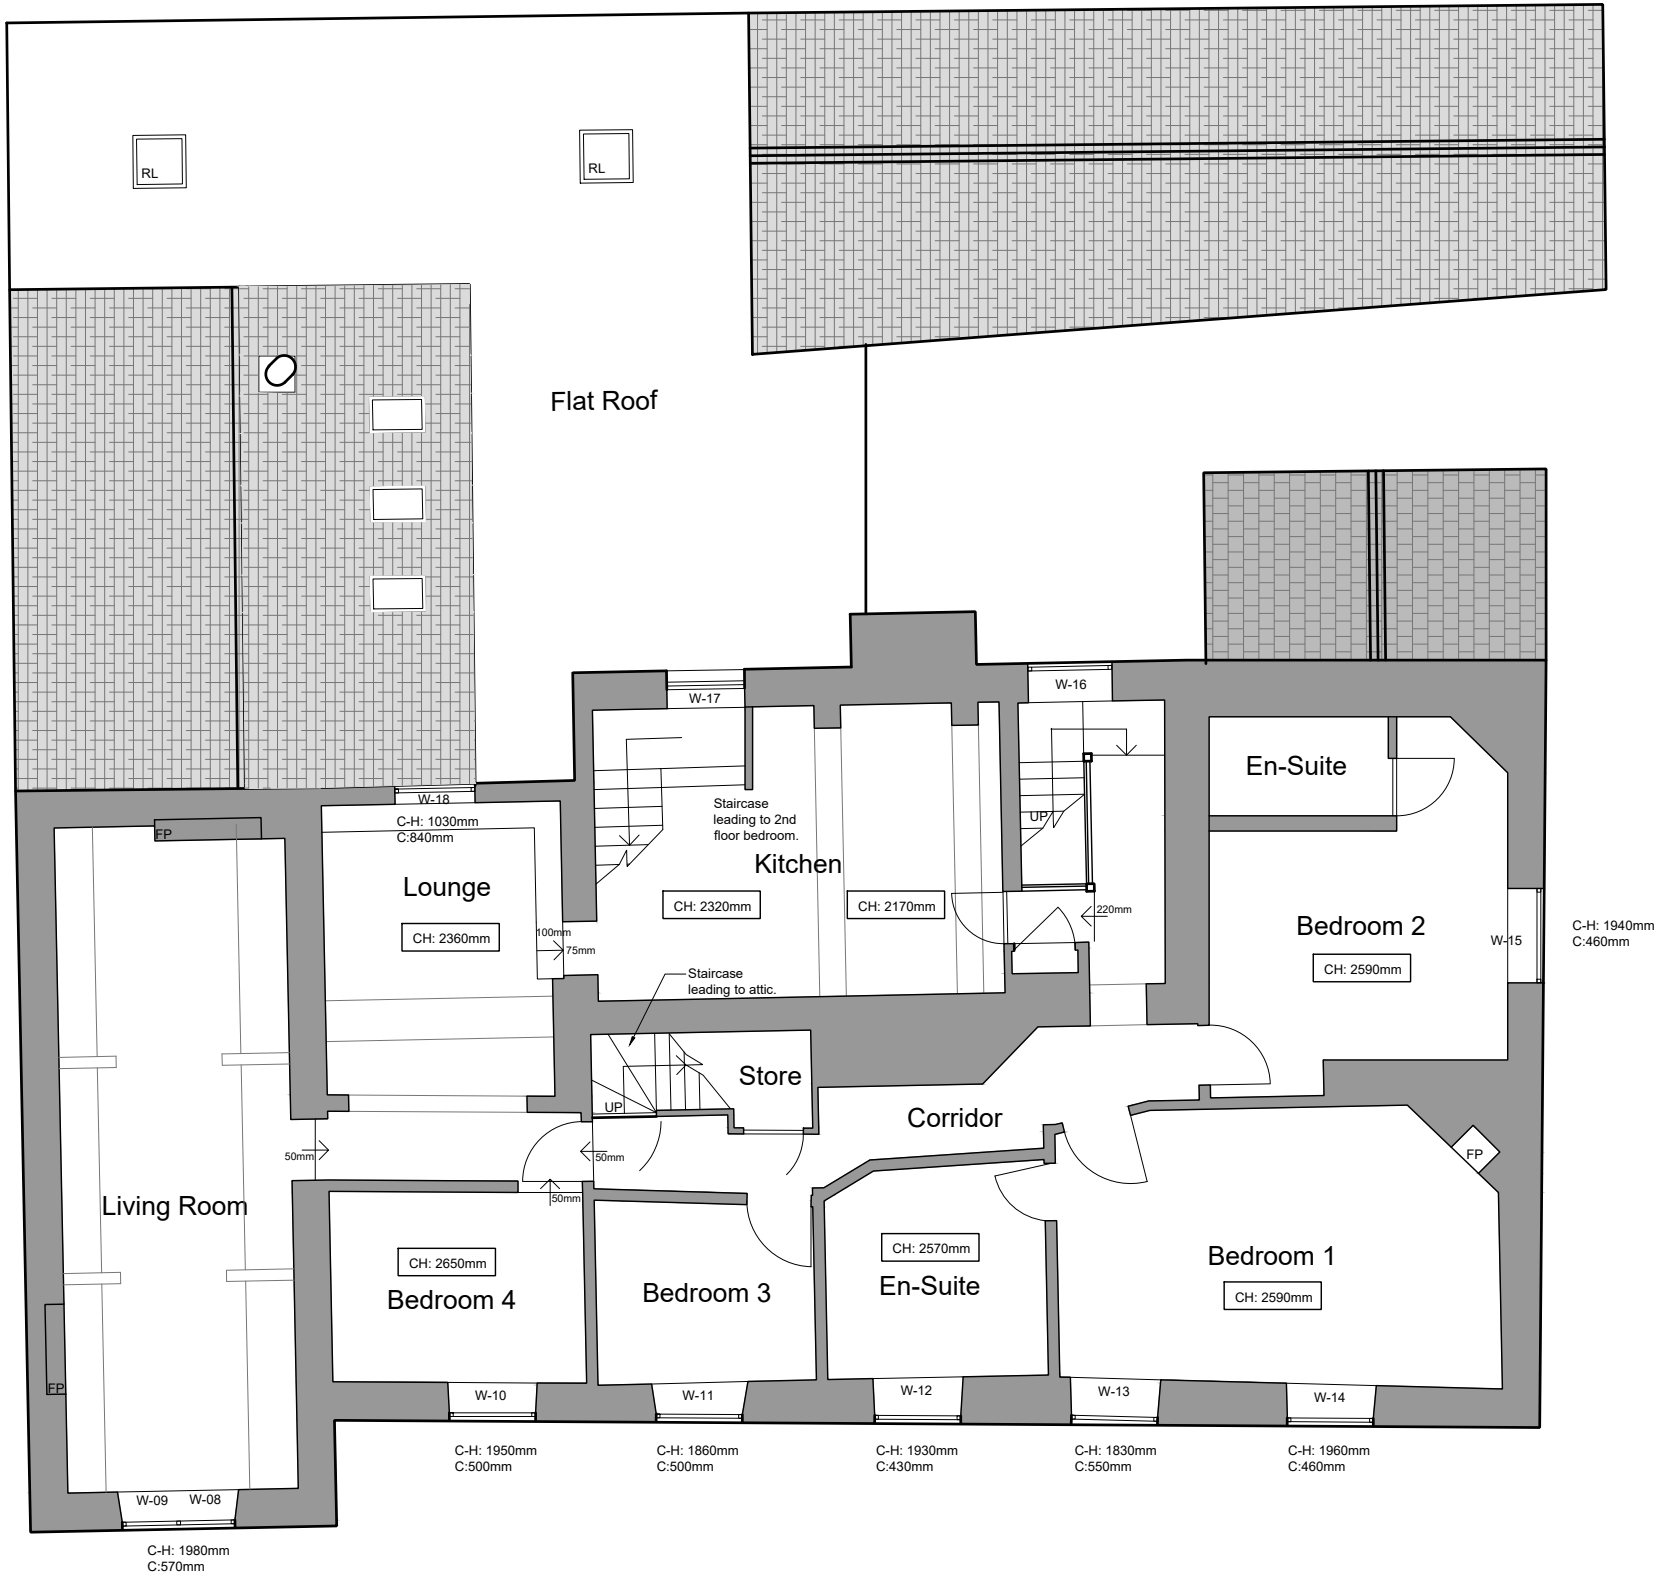


First Floor Plan
1:100

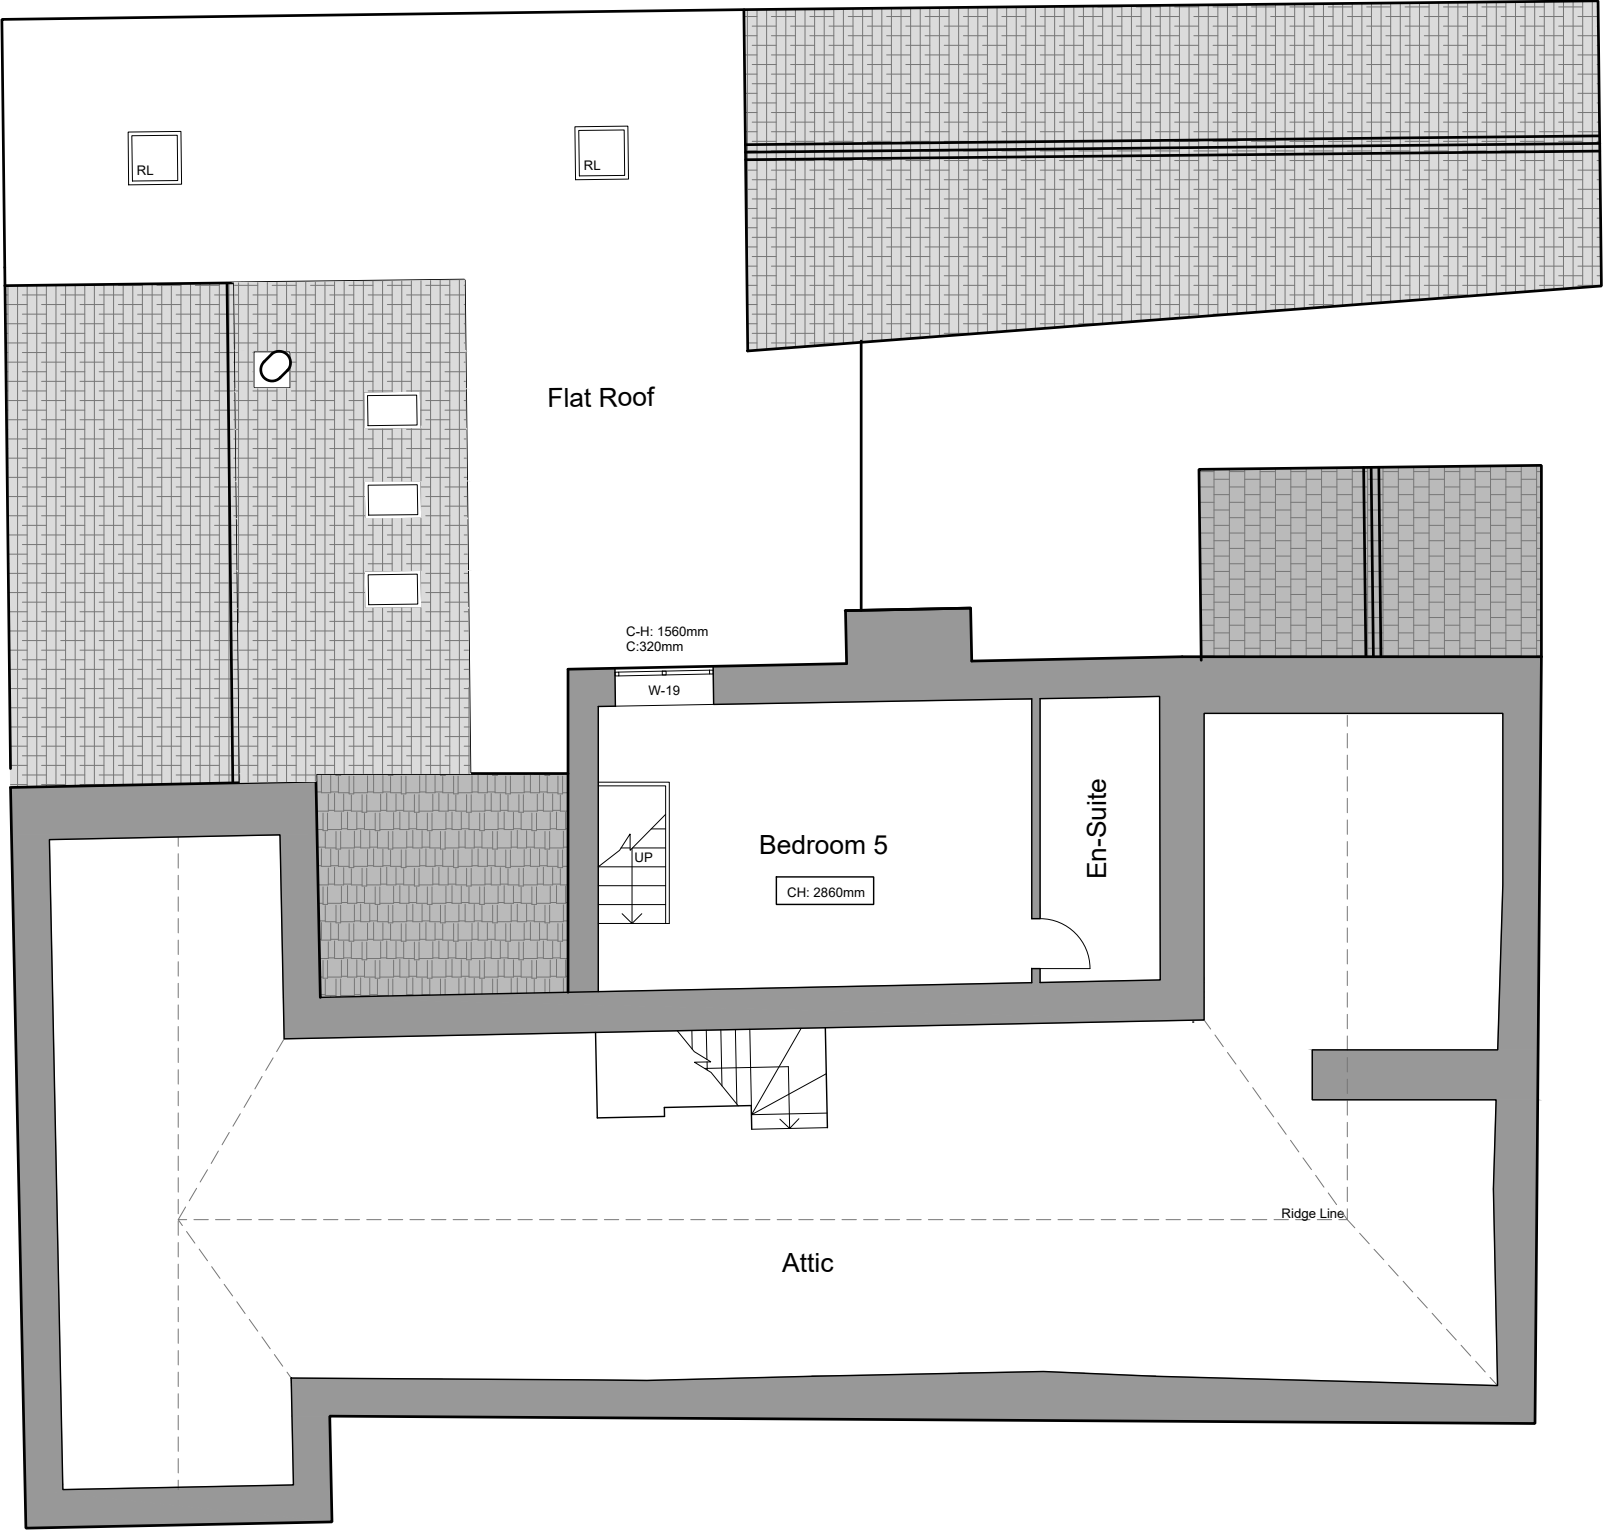

Second Floor Plan
1:100

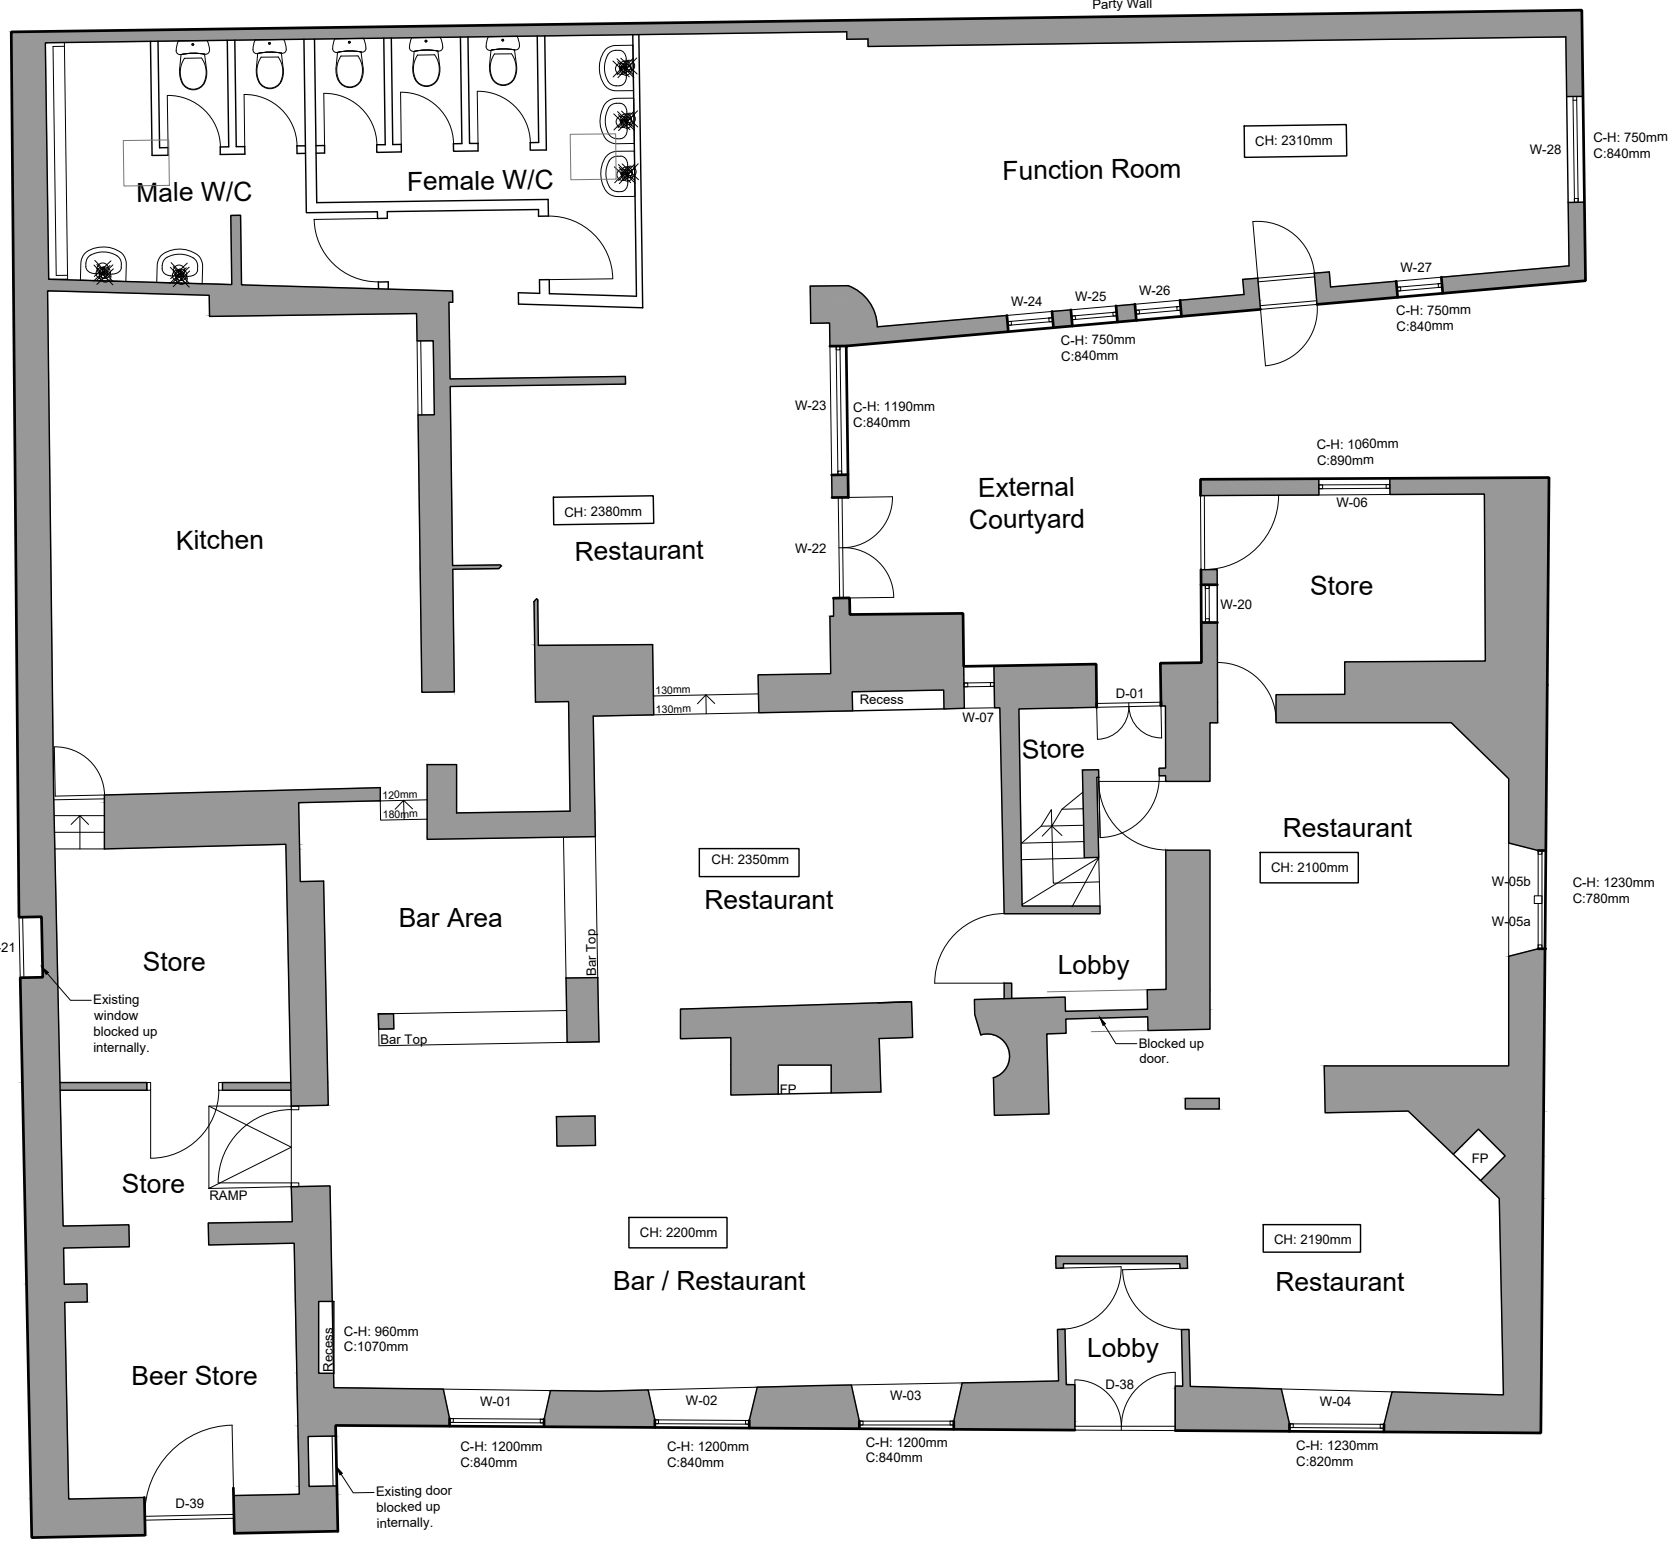

Ground Floor Plan
1:100

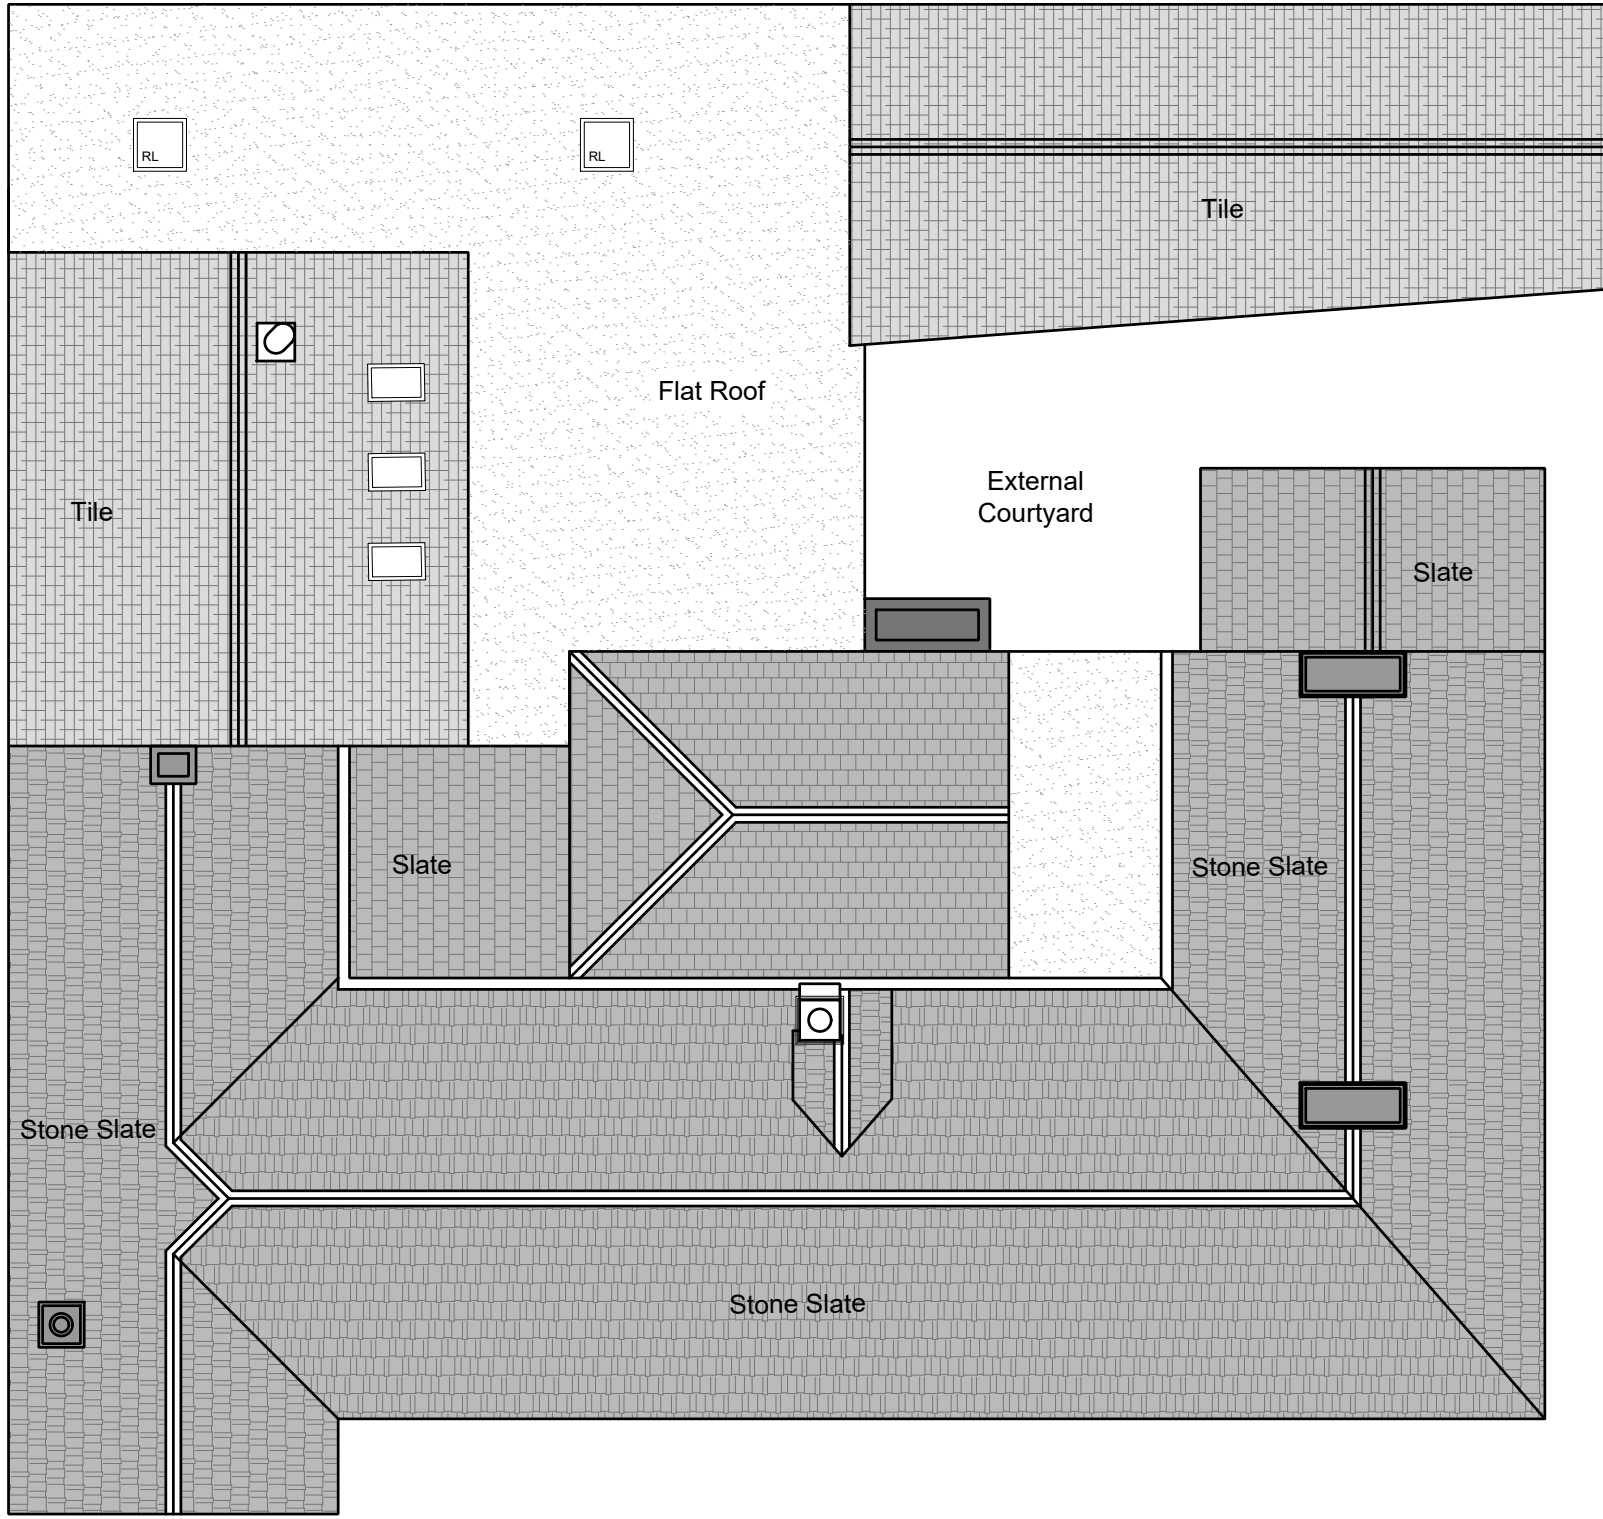


Roof Plan
1:100

NOTES

NOT FOR CONSTRUCTION

DO NOT SCALE FROM DRAWINGS

ALL DIMENSIONS TO BE CHECKED ON SITE

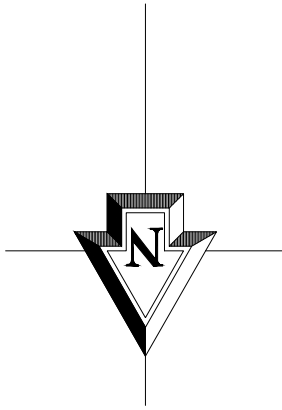

C	16/04/25	ARW	ARW	Door and window references added.
B	21/03/25	ARW	ARW	External roof over courtyard, balcony and conservatory removed, central chimney updated.
A	21/03/23	ES	ARW	PLANNING ISSUE
REV	DATE	DRWN	CHKD	REVISION DETAILS

PROJECT TITLE
Refurbishment of The Carpenters Arms,
Church Street, Lacock, SN15 2LB

CLIENT
Mr. A. Gott

DRAWING TITLE
AS EXISTING
Floor Plans & Roof Plan

DRAWING STATUS PLANNING	SCALE : 1:100 @ A1
DRAWING No. 2397-010	DATE : January 2023
REVISION C	DRAWN : HB
	CHECKED : ARW



HPA CHARTERED ARCHITECTS
29 CASTLE HILL, LANCASTER LA1 1YN

01524 32479
hpa@hpa.ltd
www.hpa.ltd

DO NOT SCALE SITE DIMENSIONS FROM THIS DRAWING