


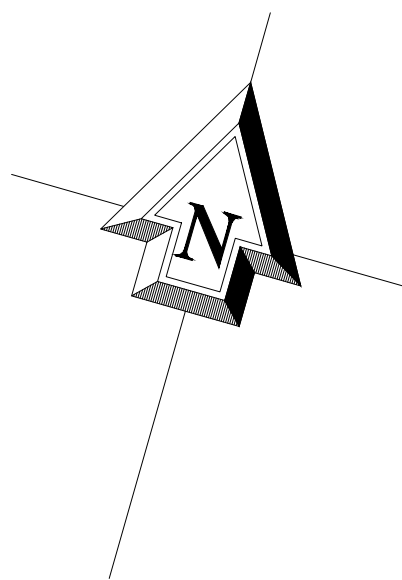


New natural stone flagged strip to building frontage to create level access from existing road level to the main entrance door threshold

Curved fronted stone apron to be removed

Existing pin kerb within tarmac surface

Replacement outbuilding facing East St.

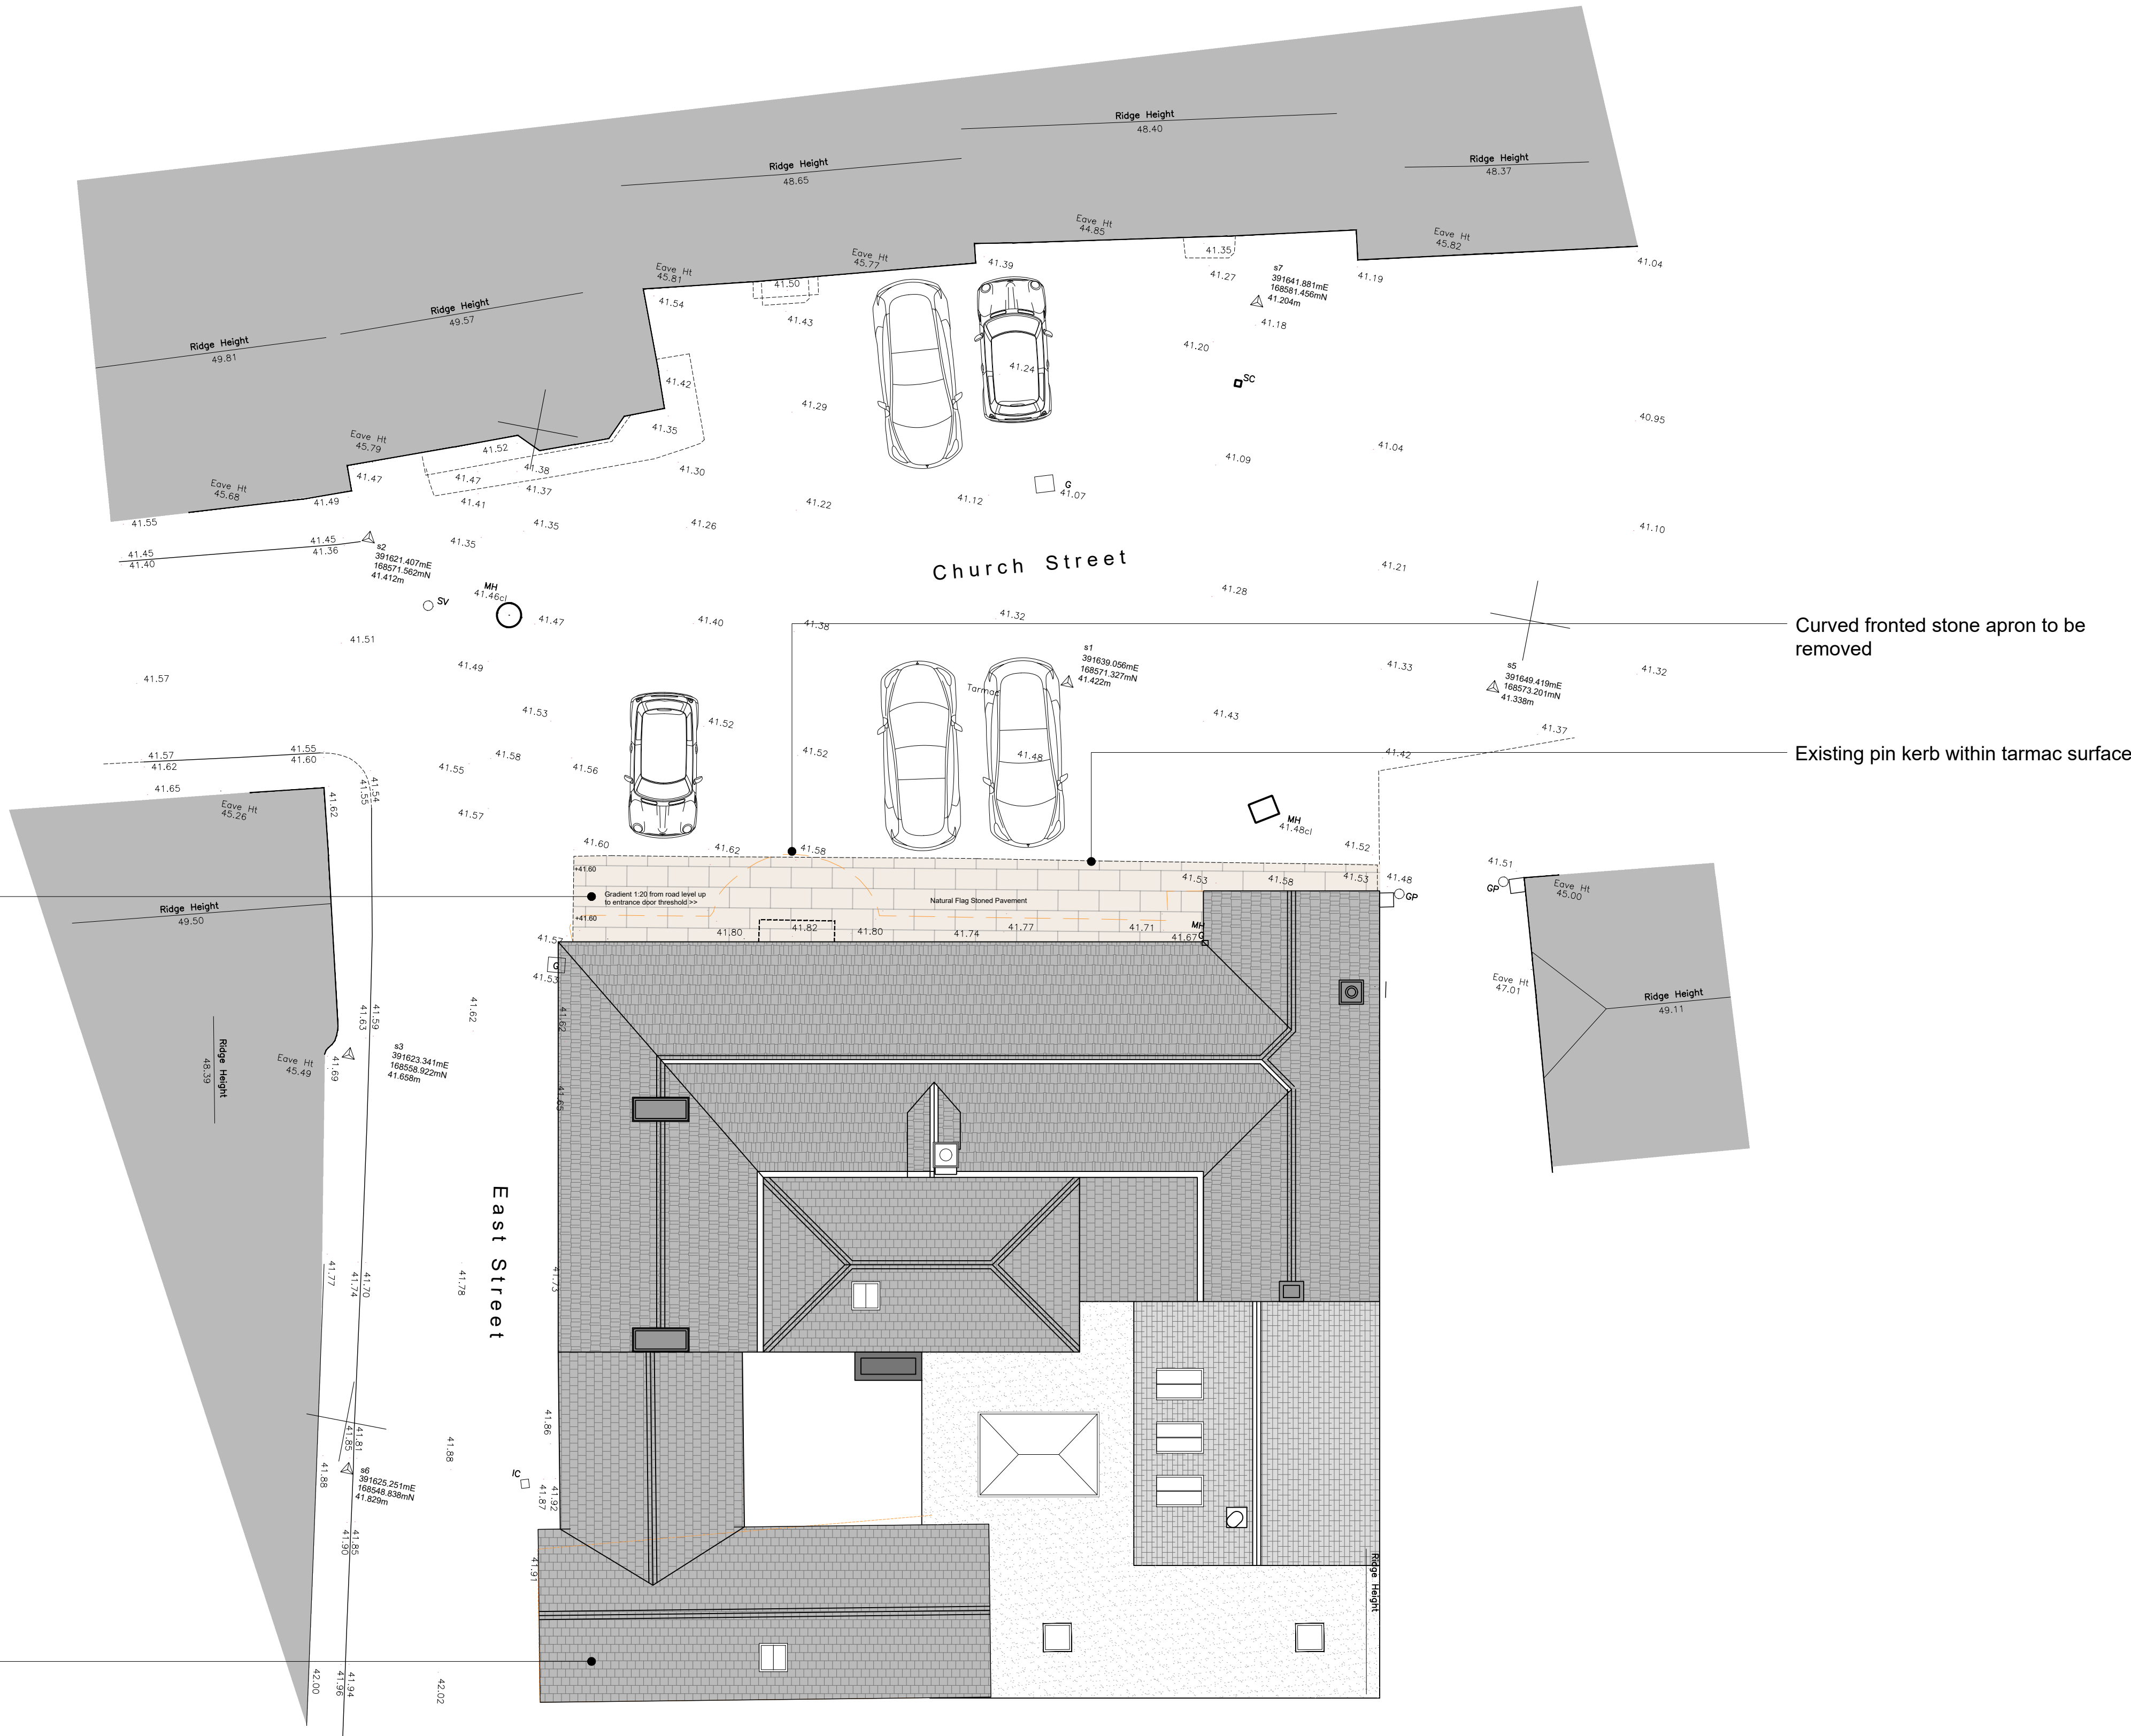

B	12/02/26	ARW	ARW	Flagged forecourt added.
A	08/09/25	HB	ARW	PLANNING ISSUE
REV	DATE	DRWN	CHKD	REVISION DETAILS

PROJECT TITLE
Refurbishment of The Carpenters Arms,
Church Street, Lacock, SN15 2LB

CLIENT
Mr. A. Gott

© Harrison & Pitt Architects Ltd

DRAWING TITLE
AS PROPOSED
Re-development of Outbuilding
Site Plan

DRAWING STATUS
PLANNING

DRAWING No.
2397-050

REVISION
B

DRAWN : HB
CHECKED : ARW

SCALE : 1:100 @ A1
DATE : September 2025

HPA CHARTERED ARCHITECTS
29 CASTLE HILL, LANCASTER LA1 1YN
01524 32479
hpa@hpa.ltd
www.hpa.ltd

DO NOT SCALE SITE DIMENSIONS FROM THIS DRAWING