




Front (North) Elevation
1:100

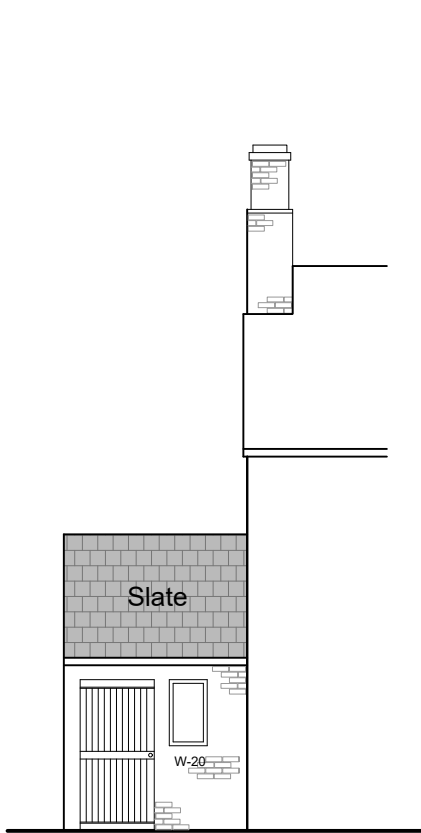

Side (West) Elevation
1:100




Courtyard (East) Elevation
1:100




Courtyard (South) Elevation
1:100



Courtyard (West) Elevation & Section
1:100

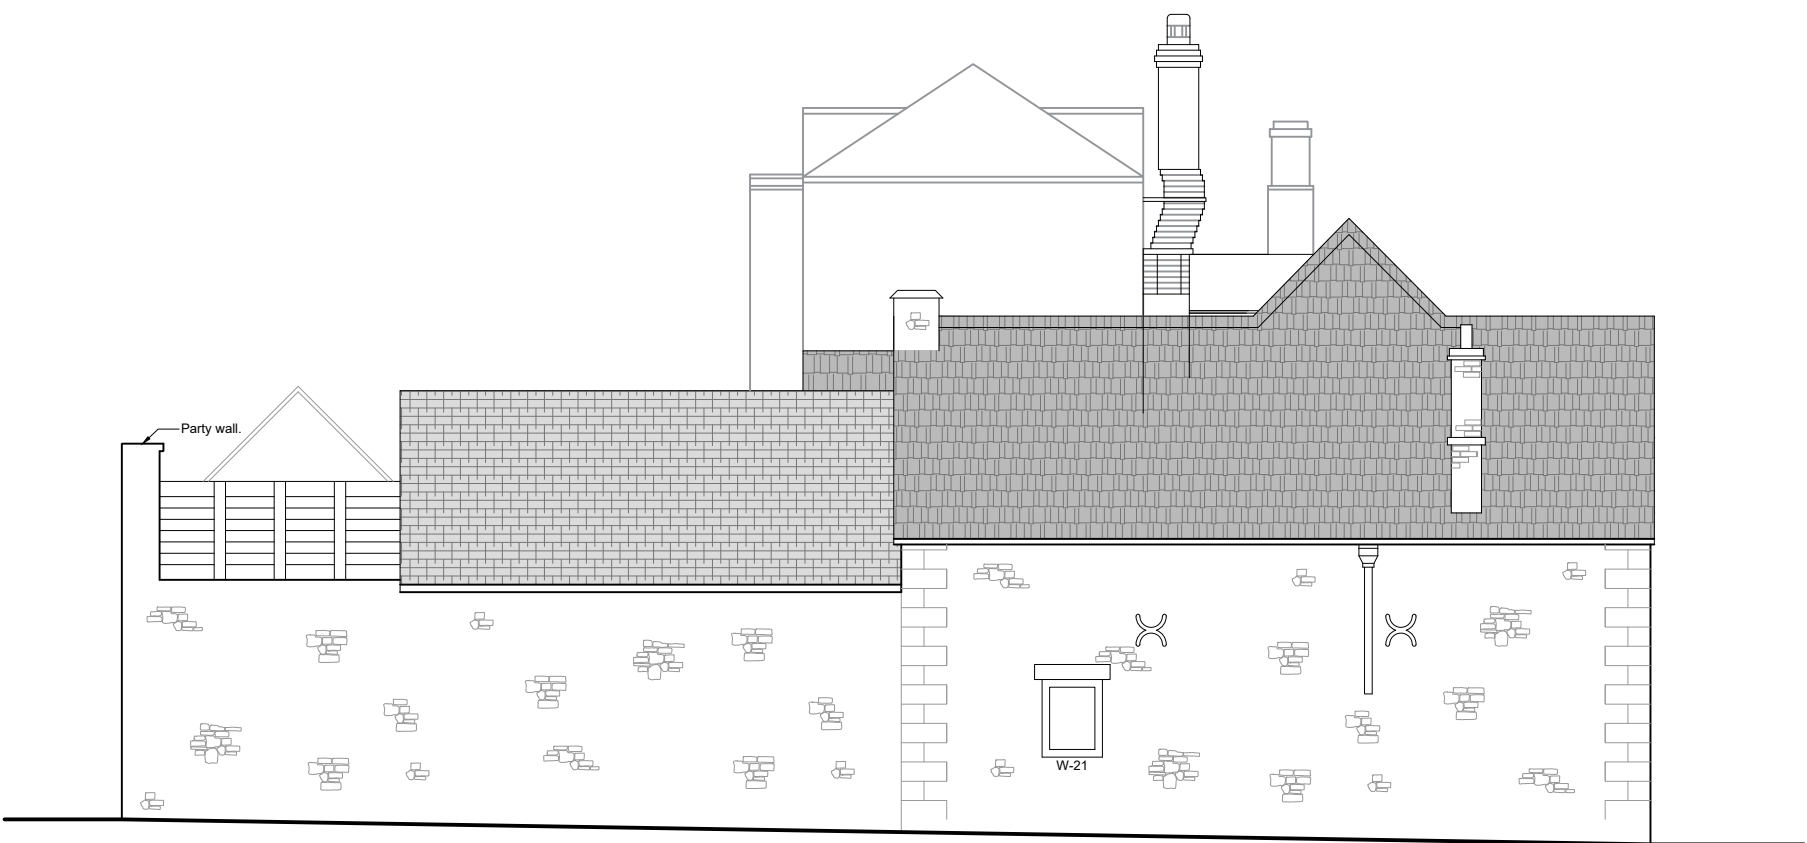

Side (East) Elevation
1:100

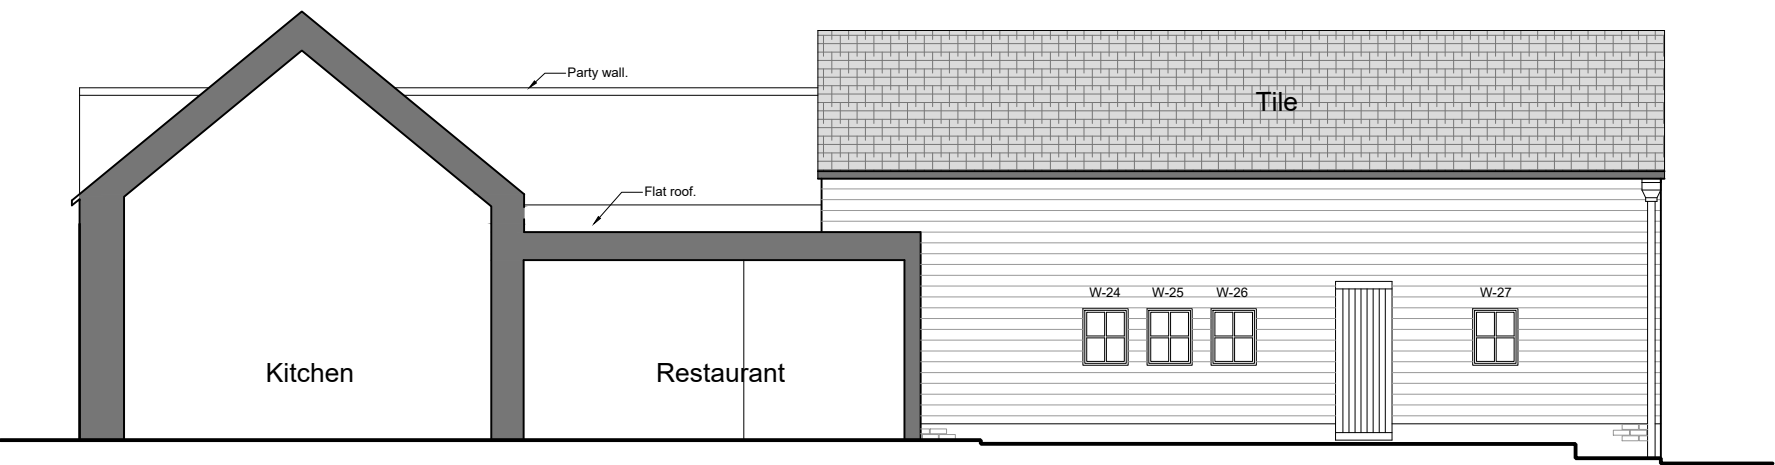

Courtyard (North) Elevation
1:100

NOTES

NOT FOR CONSTRUCTION
DO NOT SCALE FROM DRAWINGS
ALL DIMENSIONS TO BE CHECKED ON SITE

E	25/02/26	ARW	ARW	Roof covering halching added to elevation facing East St
D	18/12/25	ARW	ARW	West Elevation updated following more detailed survey. Light fittings added.
C	16/04/25	ARW	ARW	Door and window references added.
B	21/03/25	ARW	ARW	External roof over courtyard, balcony and conservatory removed, central chimney updated.
A	21/03/23	ES	ARW	PLANNING ISSUE
REV	DATE	DRWN	CHKD	REVISION DETAILS

PROJECT TITLE
Refurbishment of The Carpenters Arms,
Church Street, Lacock, SN15 2LB

CLIENT
Mr. A. Gott

DRAWING TITLE
AS EXISTING
Elevations

DRAWING STATUS PLANNING	SCALE : 1:100 @ A1
DRAWING No. 2397-011	DATE : January 2023
REVISION E	DRAWN : HB
	CHECKED : ARW



HPA CHARTERED ARCHITECTS
29 CASTLE HILL, LANCASTER LA1 1YN
01524 32479
hpa@hpa.ltd
www.hpa.ltd

DO NOT SCALE SITE DIMENSIONS FROM THIS DRAWING