






FRONT ELEVATION
AS PROPOSED

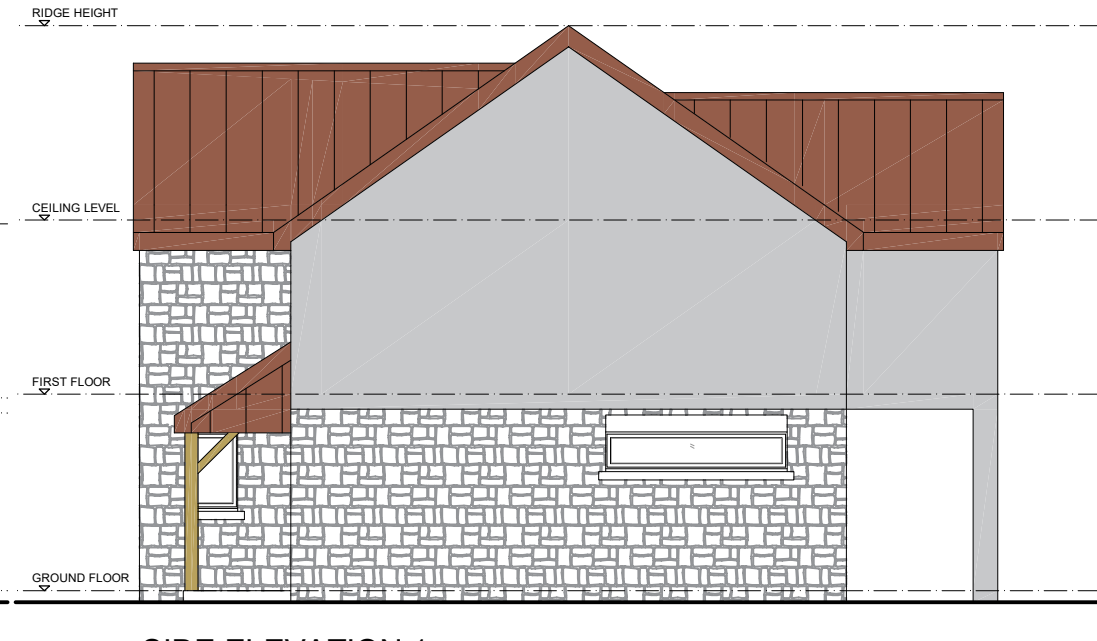


SIDE ELEVATION 1
AS PROPOSED

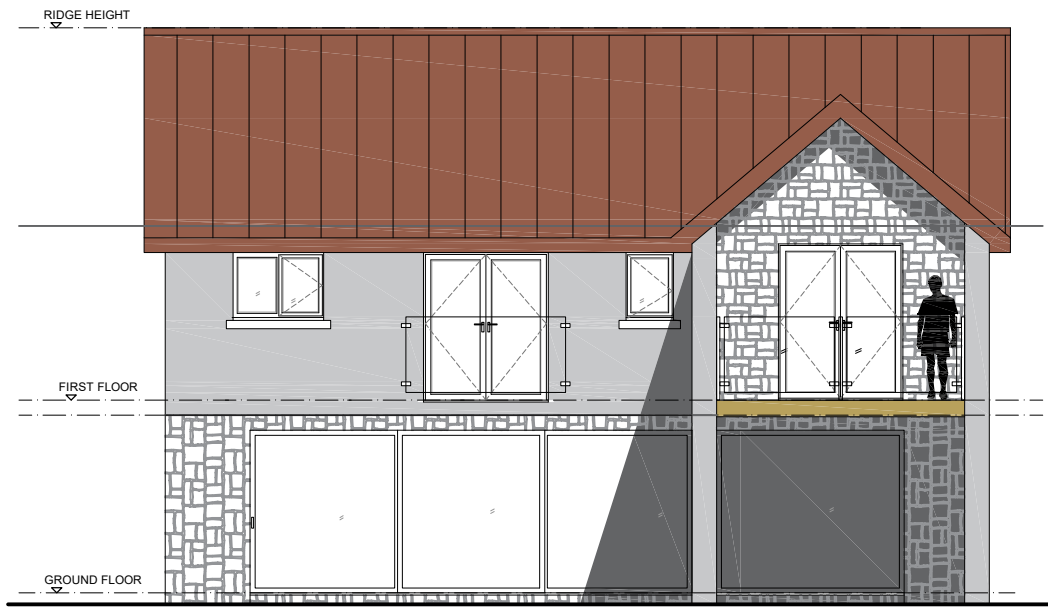

REAR ELEVATION
AS PROPOSED

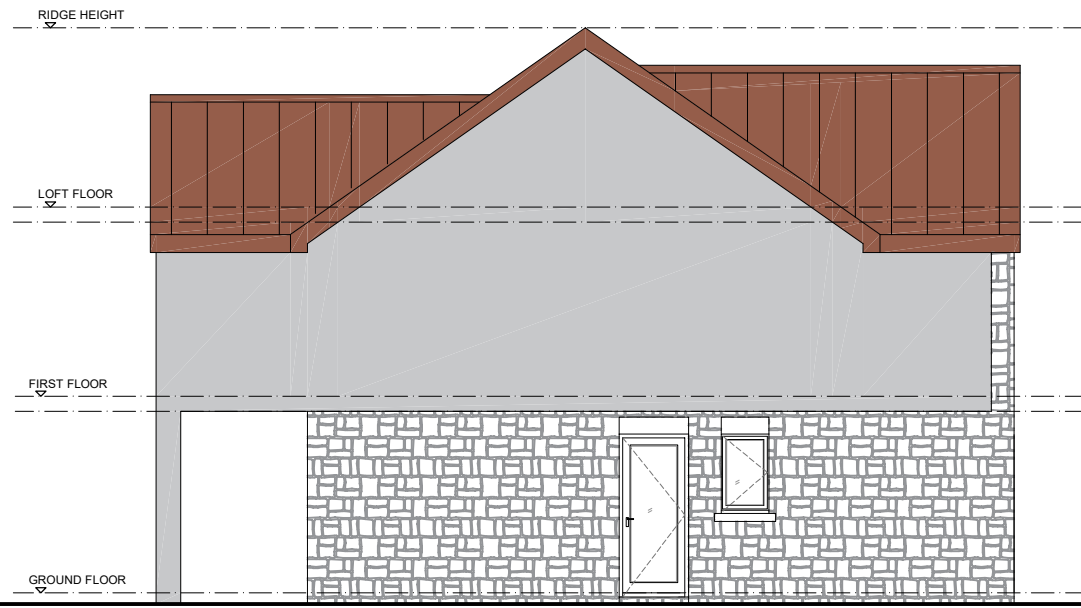


SIDE ELEVATION 2
AS PROPOSED

 

BROWN METAL STANDING SEAM ROOF



CREAM RENDER TO WALLS

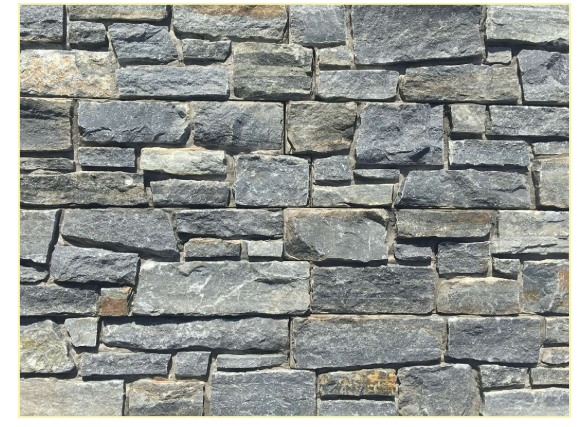

NATURAL STONE WALLS

PROPOSED EXTERNAL MATERIALS
BROWN STANDING SEAM ROOF
PART STONE. PART CREAM COLOURED
RENDER FINISHED WALLS
BROWN COLOURED uPVC WINDOWS/ DOORS
TO MATCH ROOF
OAK FRAME ENTRANCE PORCH

SIMPLE PLANS
PLANNING & DESIGN SERVICES
e: simpleplans76@gmail.com m: 07715 707733
www.simpleplans.net

© COPYRIGHT
No part of this drawing may be reproduced without written consent.
All contractors must visit site and be responsible for taking and checking all
dimensions relating to this work.
Do not scale from this drawing.

REVISION NOTES
A 19/12/2025 JD Roof colour changed to appear more like the sample colour at the
planning officer's request.
B 16/02/2026 JD Juliette balcony moved

STATUS
PLANNING

PROJECT
REPLACEMENT DWELLING
2 WEST DEAN ROAD,
WEST TYTHERLY, SALISBURY,
SP5 1QA

DATE / DRAWN BY 20.10.25 JD SCALE 1:100@A3

DRAWING TITLE ELEVATIONS AS PROPOSED & MATERIALS SAMPLES PROJECT NO PL03 DRAWING NO PL03 REV B