


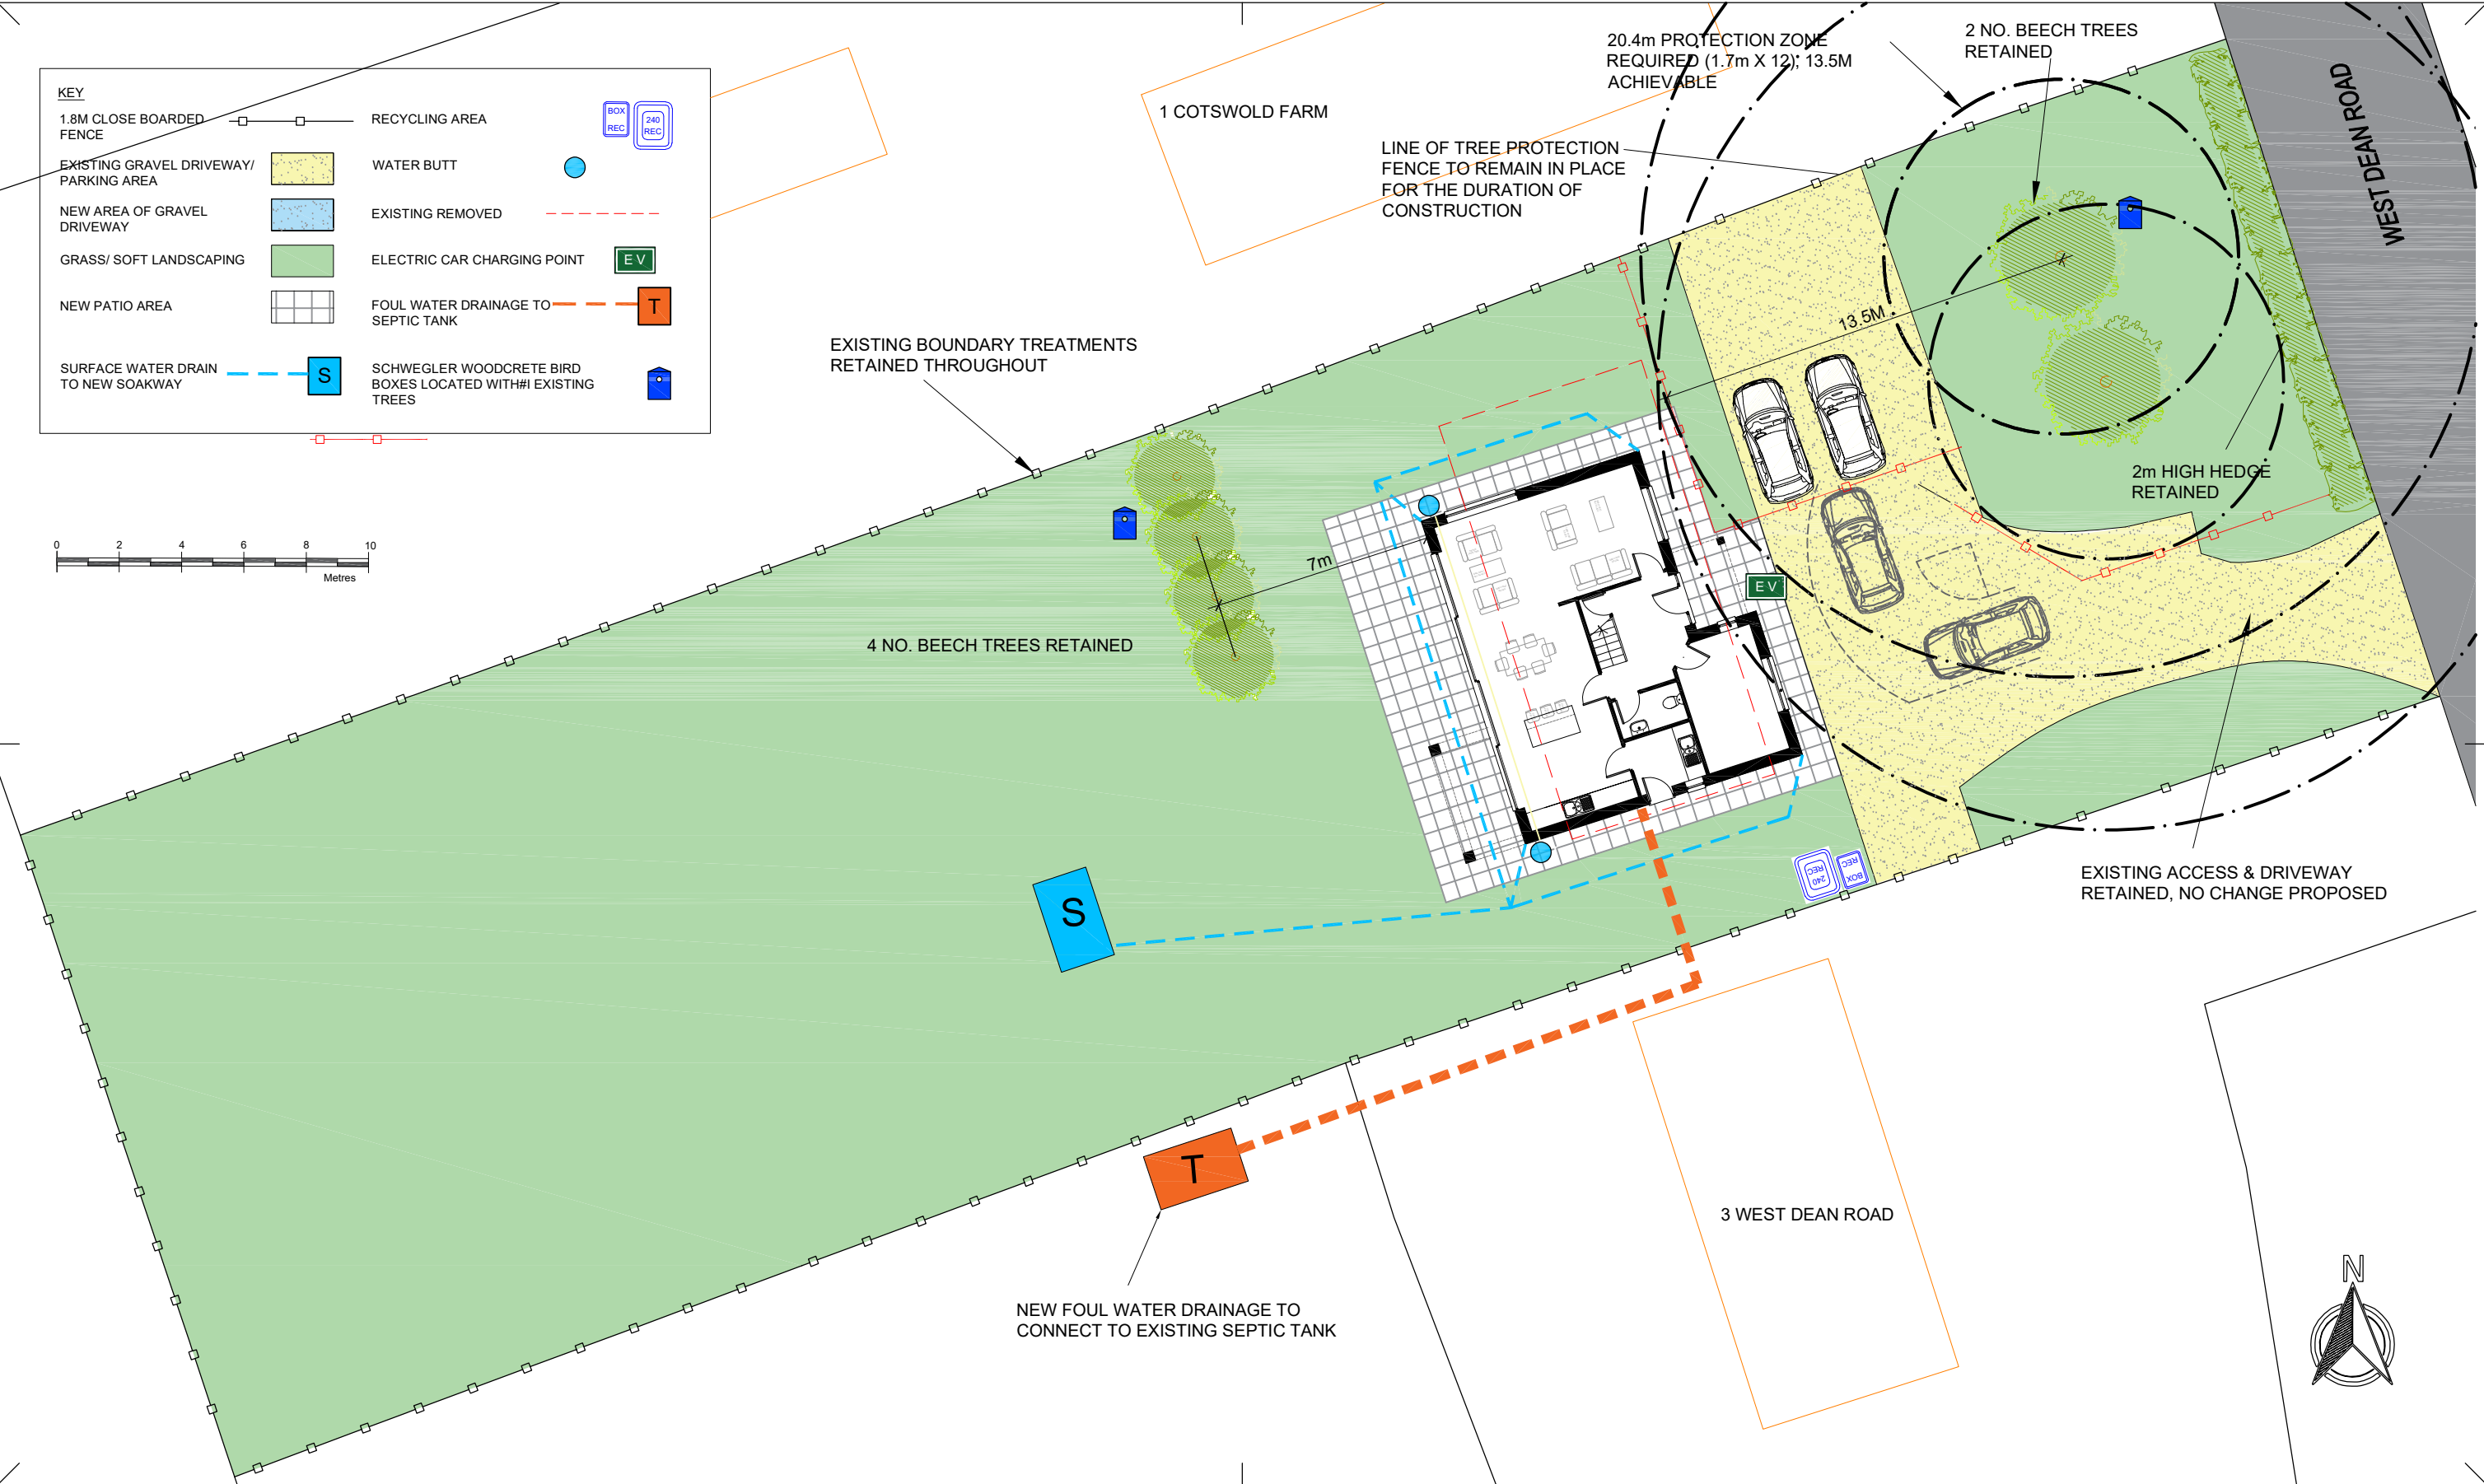

SIMPLE PLANS
PLANNING & DESIGN SERVICES
e: simpleplans76@gmail.com m: 07715 707733
www.simpleplans.net

© COPYRIGHT
No part of this drawing may be reproduced without written consent.
All contractors must visit site and be responsible for taking and checking all dimensions relating to this work.
Do not scale from this drawing.

REVISION NOTES
A 16/02/2026 JD Garage omitted.

STATUS
PLANNING

PROJECT
REPLACEMENT DWELLING
2 WEST DEAN ROAD,
WEST TYTHERLY, SALISBURY,
SP5 1QA

DATE / DRAWN BY
20.10.25 JD

SCALE
1:200@A3

DRAWING TITLE
SITE PLAN AS PROPOSED

PROJECT NO
DRAWING NO
PL05
REV
A