


KEY

1.8M HIGH CLOSE
BOARDED FENCING



EXISTING GRAVEL DRIVEWAY/
PARKING AREA

 

EXISTING BUNGALOW




GRASS/ SOFT LANDSCAPING



EXISTING BEECH TREES /
TRUNK DIAMETER

T1 d1.7m

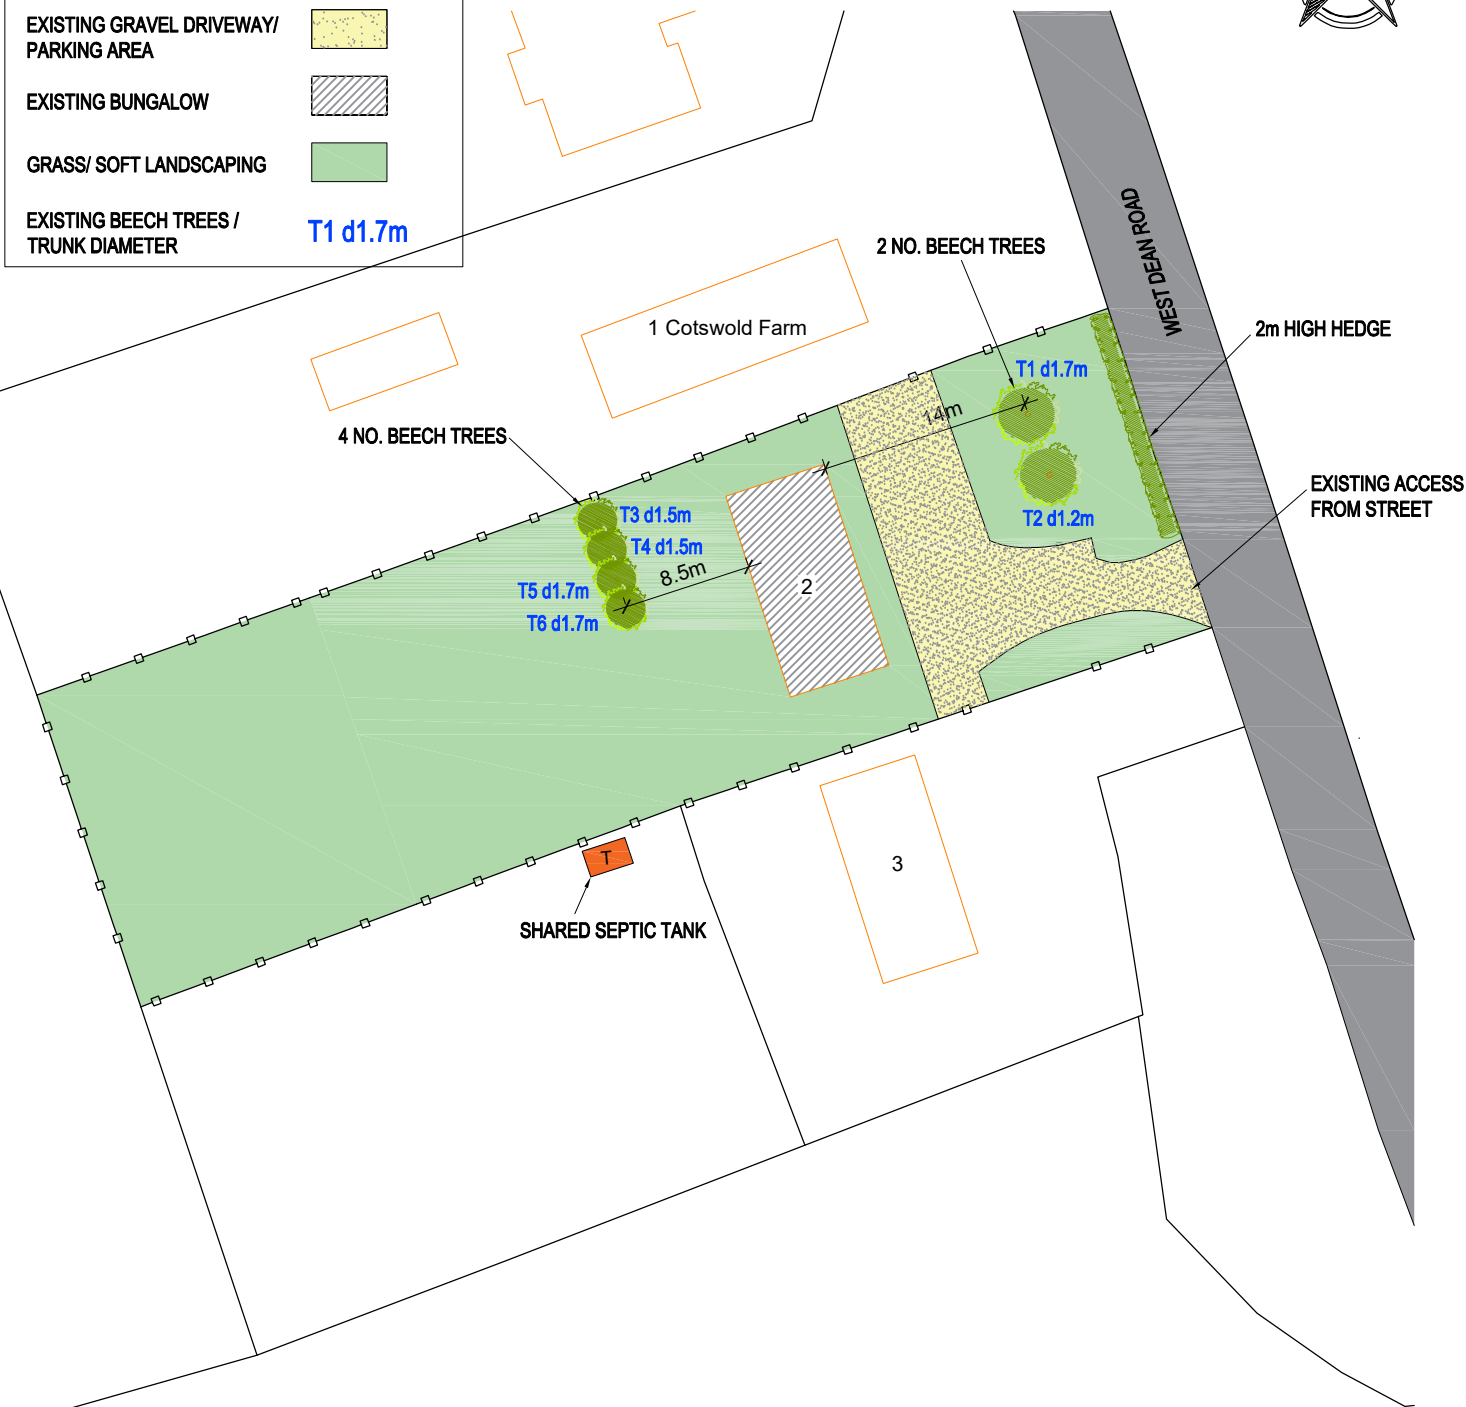

SIMPLE PLANS
PLANNING & DESIGN SERVICES
e: simpleplans76@gmail.com m: 07715 707733
www.simpleplans.net

© COPYRIGHT
No part of this drawing may be reproduced without written consent.
All contractors must visit site and be responsible for taking and checking all dimensions relating to this work.
Do not scale from this drawing.

REVISION NOTES			
A	19/12/2025	JD	Roof colour changed to appear more like the sample colour at the planning officer's request.
B	16/02/2026	JD	Garage omitted.

STATUS

PLANNING

PROJECT
REPLACEMENT DWELLING
2 WEST DEAN ROAD,
WEST TYTHERLY, SALISBURY,
SP5 1QA

DATE / DRAWN BY 20.10.25 JD	SCALE 1:500, 1:100 @A3
DRAWING TITLE SITE PLAN AS EXISTING & PROPOSED GARAGE DETAILS	PROJECT NO DRAWING NO PL04 REV B