


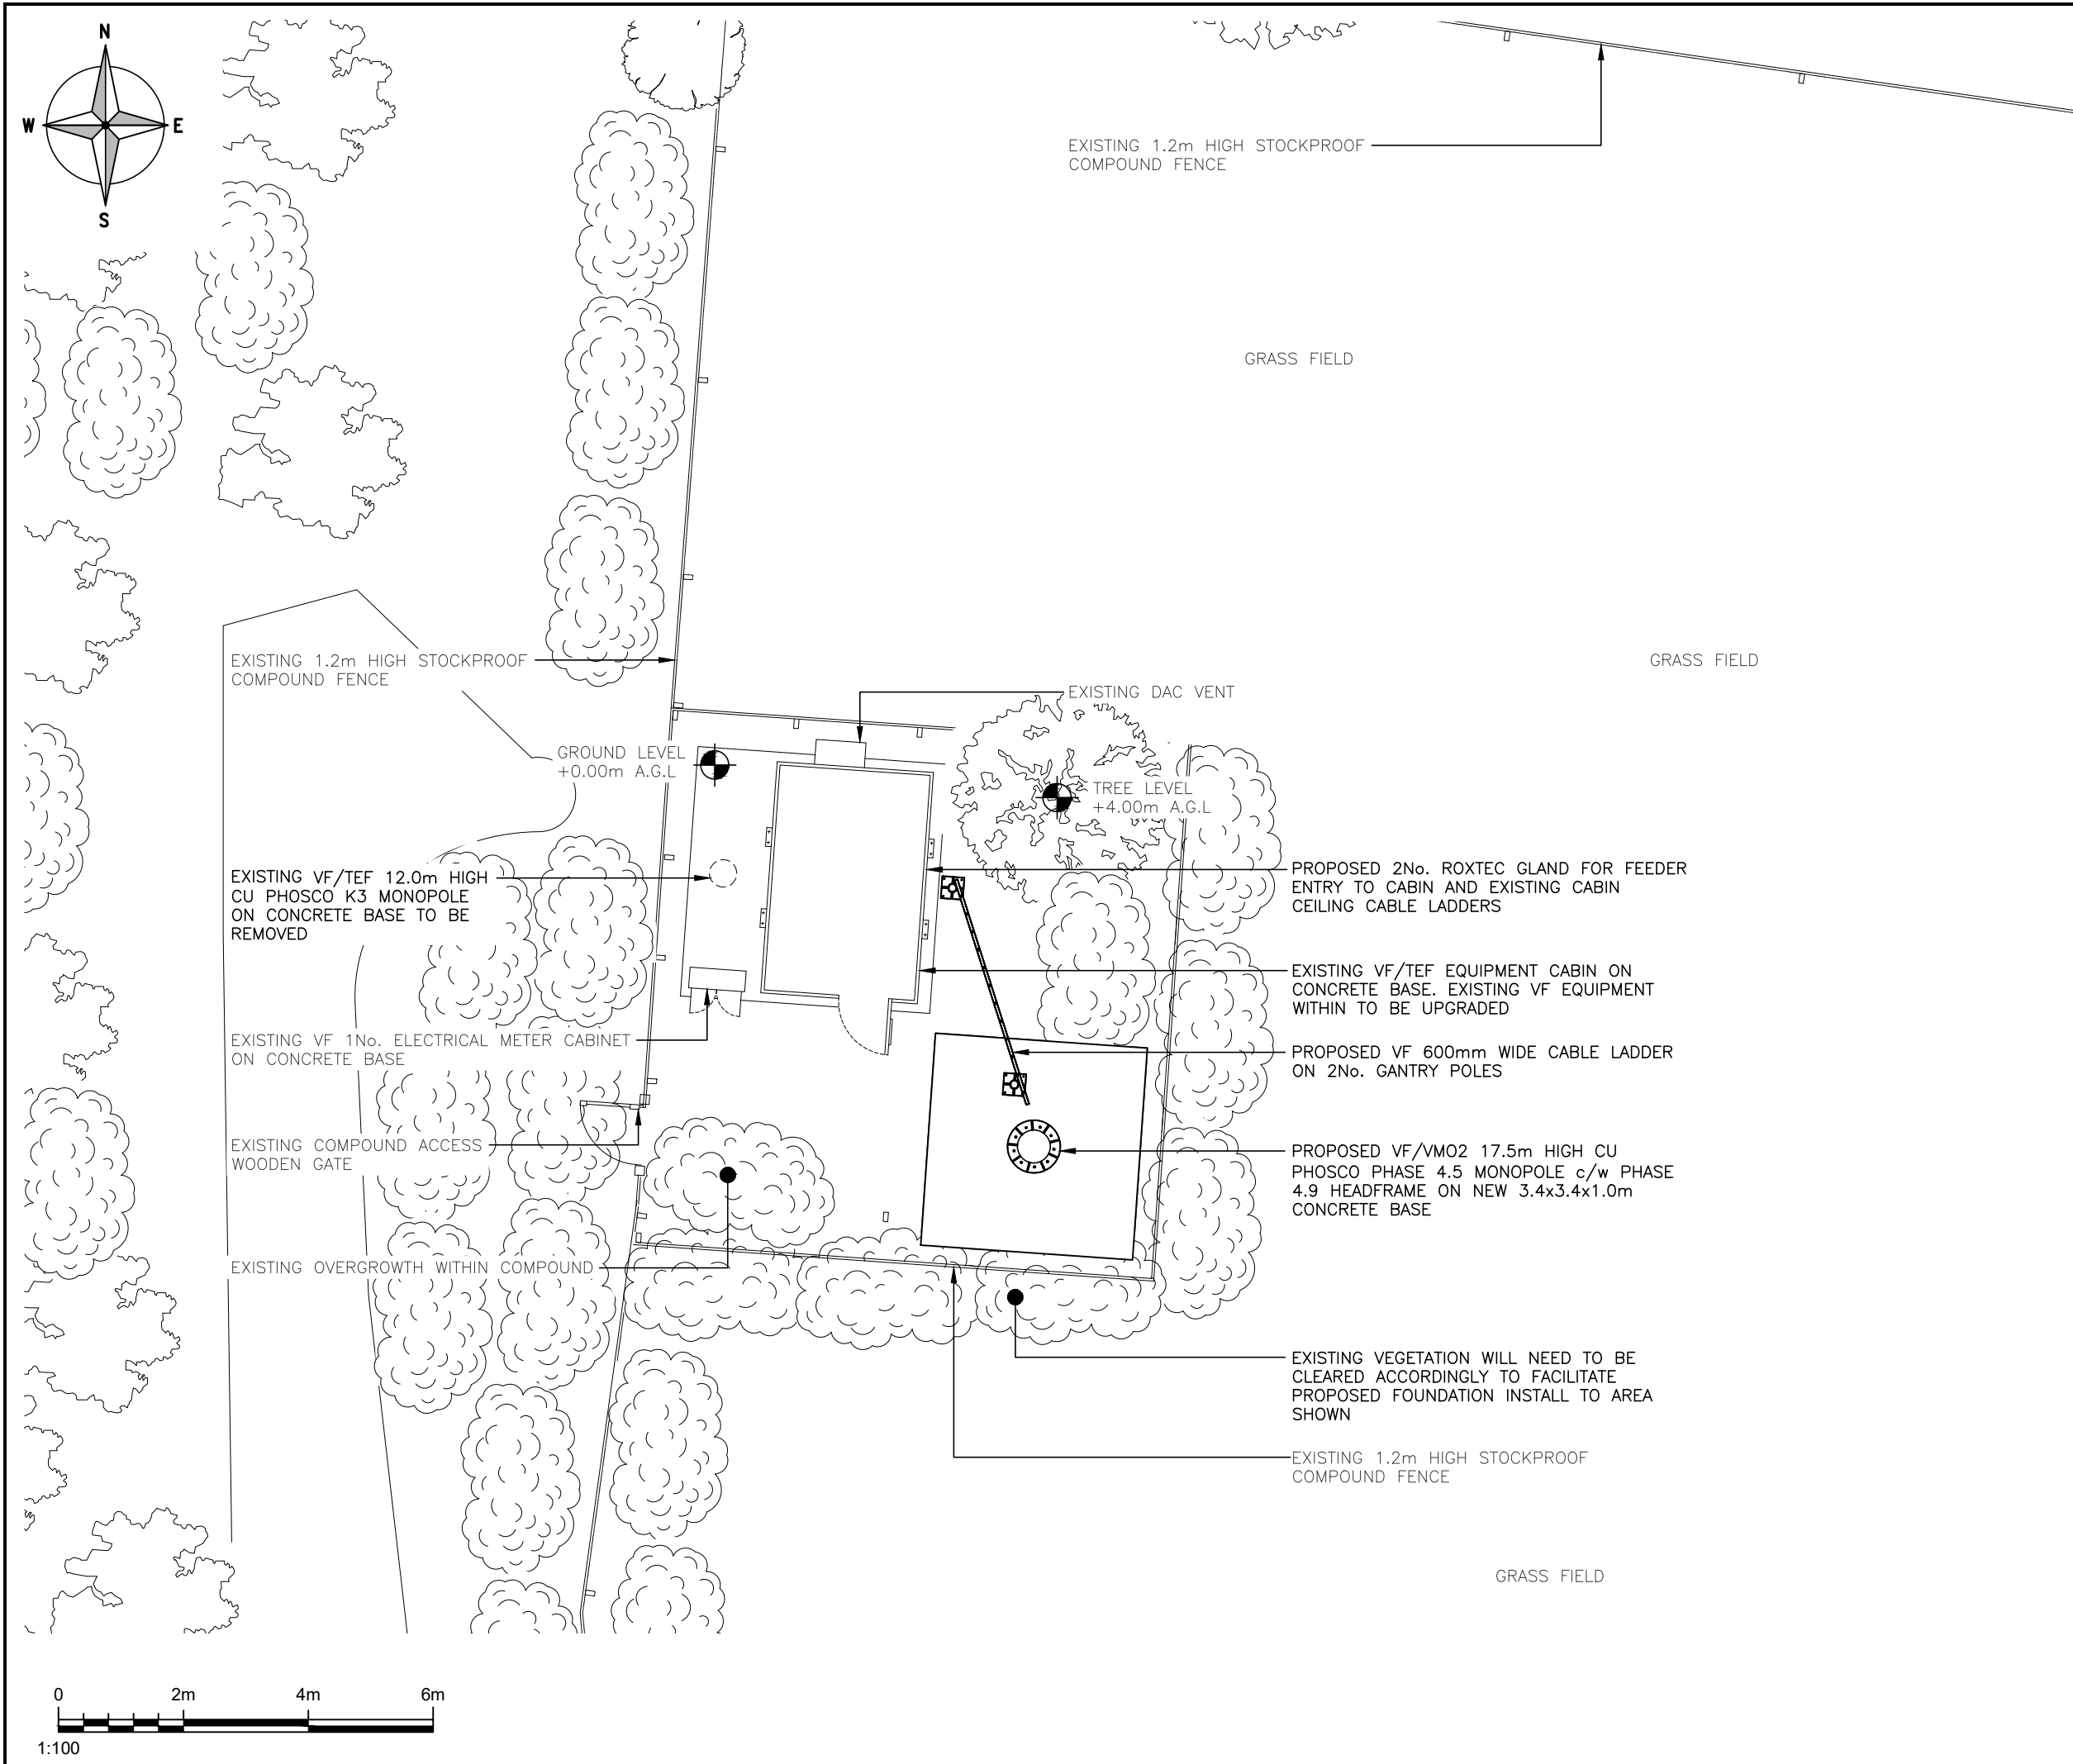

ALL DIMENSIONS ARE IN mm UNLESS NOTED OTHERWISE

N.G.R

E:407654

N: 184178

NOTES:

NOTE: EXISTING OVERGROWN VEGETATION TO BE PRUNED

1A	PLANNING ISSUE	K.S	S.C	12.01.26
REV	MODIFICATION	BY	CH	DATE

Clarke Telecom

Unit E, Madison Place, Northampton Road, Manchester, M40 5AG
Tel: 0161 785 4500
Fax: 0161 785 4501
Web: www.clarke-telecom.com

cornerstone

Cell Name				Opt.
HOOK				—
Cell ID No				
CSID	—	VF	—	TEF
12393623	—	6630_23	—	—
Project No.	—	TM Cell ID	—	N/A
—	—	—	—	—
Site Address / Contact Details				
MIDGE HALL NURSERIES WOOTTON BASSETT SWINDON SN4 8ER				
Drawing Title: PROPOSED SITE PLAN				
Purpose of issue: PLANNING				Dwg Rev:
Drawing Number: 201				1A
Surveyed By: JB		Original Sheet Size: A3		Pack Issue:
Drawn: K.S	Date: 12.01.26	Checked: S.C	Date: 12.01.26	1A

SDNT0005 Version 2.3