


ALL DIMENSIONS ARE IN mm UNLESS NOTED OTHERWISE

N.G.R | E: 407654 | N: 184178

NOTES:

1A	PLANNING ISSUE	K.S	S.C	03/12/24
REV	MODIFICATION	BY	CH	DATE

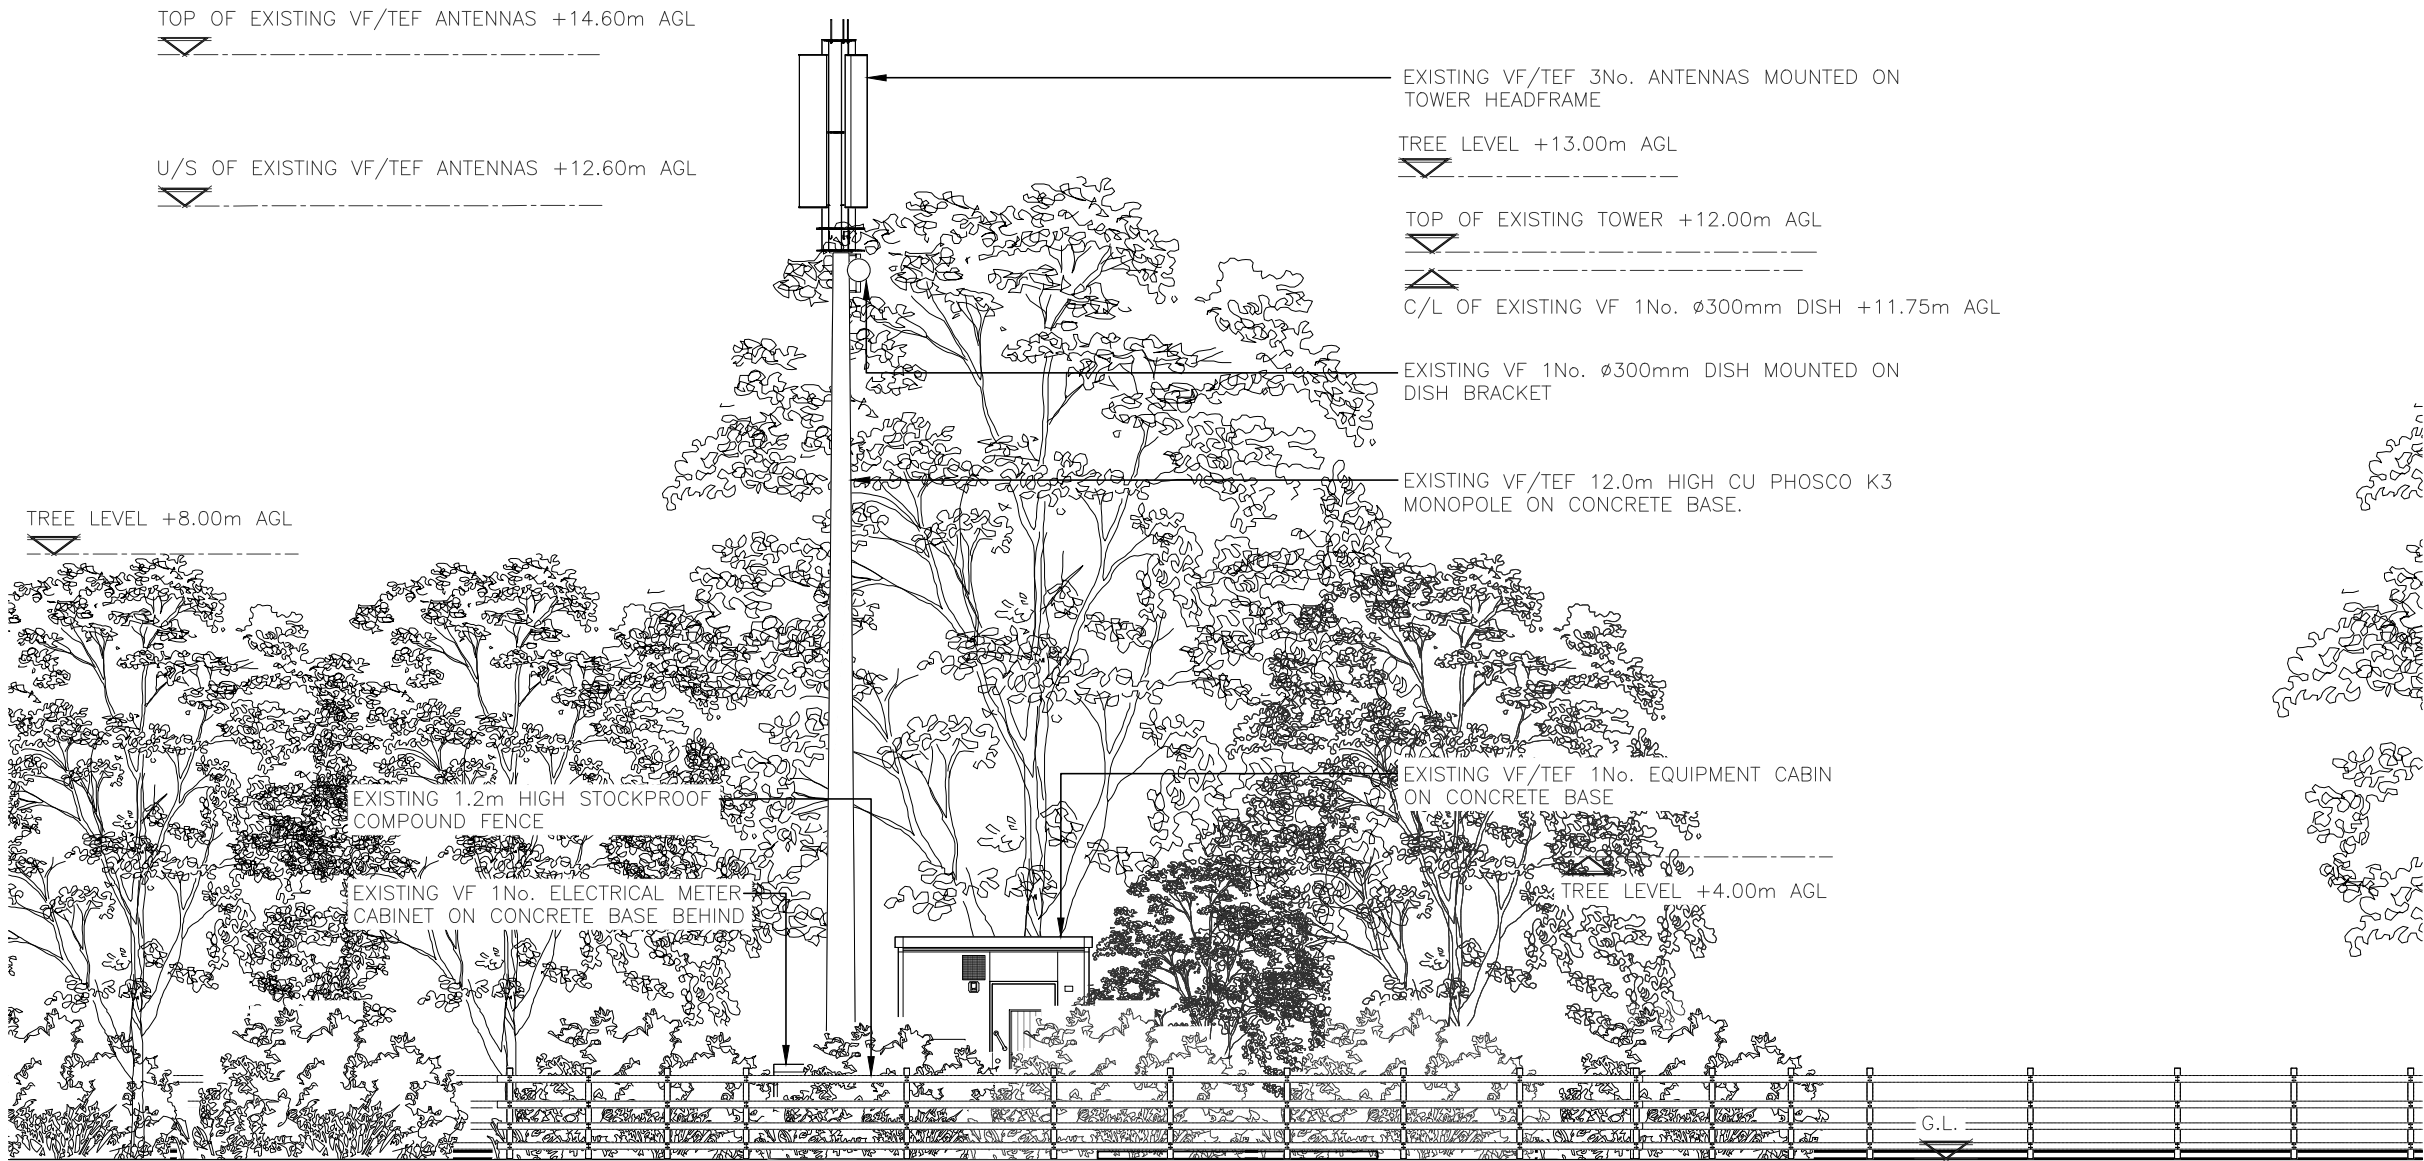

Unit E, Madison Place, Northampton Road,
Manchester, M40 5AG
Tel: 0161 785 4500
Fax: 0161 785 4501
Web: www.clarke-telecom.com



Cell Name	Opt.
HOOK	—

Cell ID No				
CSID	—	VF	—	TEF
12393623	—	6630_23	—	—
Project No.	—	TM Cell ID	—	N/A
—	—	—	—	—

Site Address / Contact Details
MIDGE HALL NURSERIES WOOTTON BASSETT SWINDON SN4 8ER

Drawing Title: EXISTING SOUTH ELEVATION				
Purpose of issue: PLANNING				Dwg Rev:
Drawing Number: 300				1A
Surveyed By: JB		Original Sheet Size: A3		Pack Issue:
Drawn: K.S	Date: 12.01.26	Checked: S.C	Date: 12.01.26	1A