


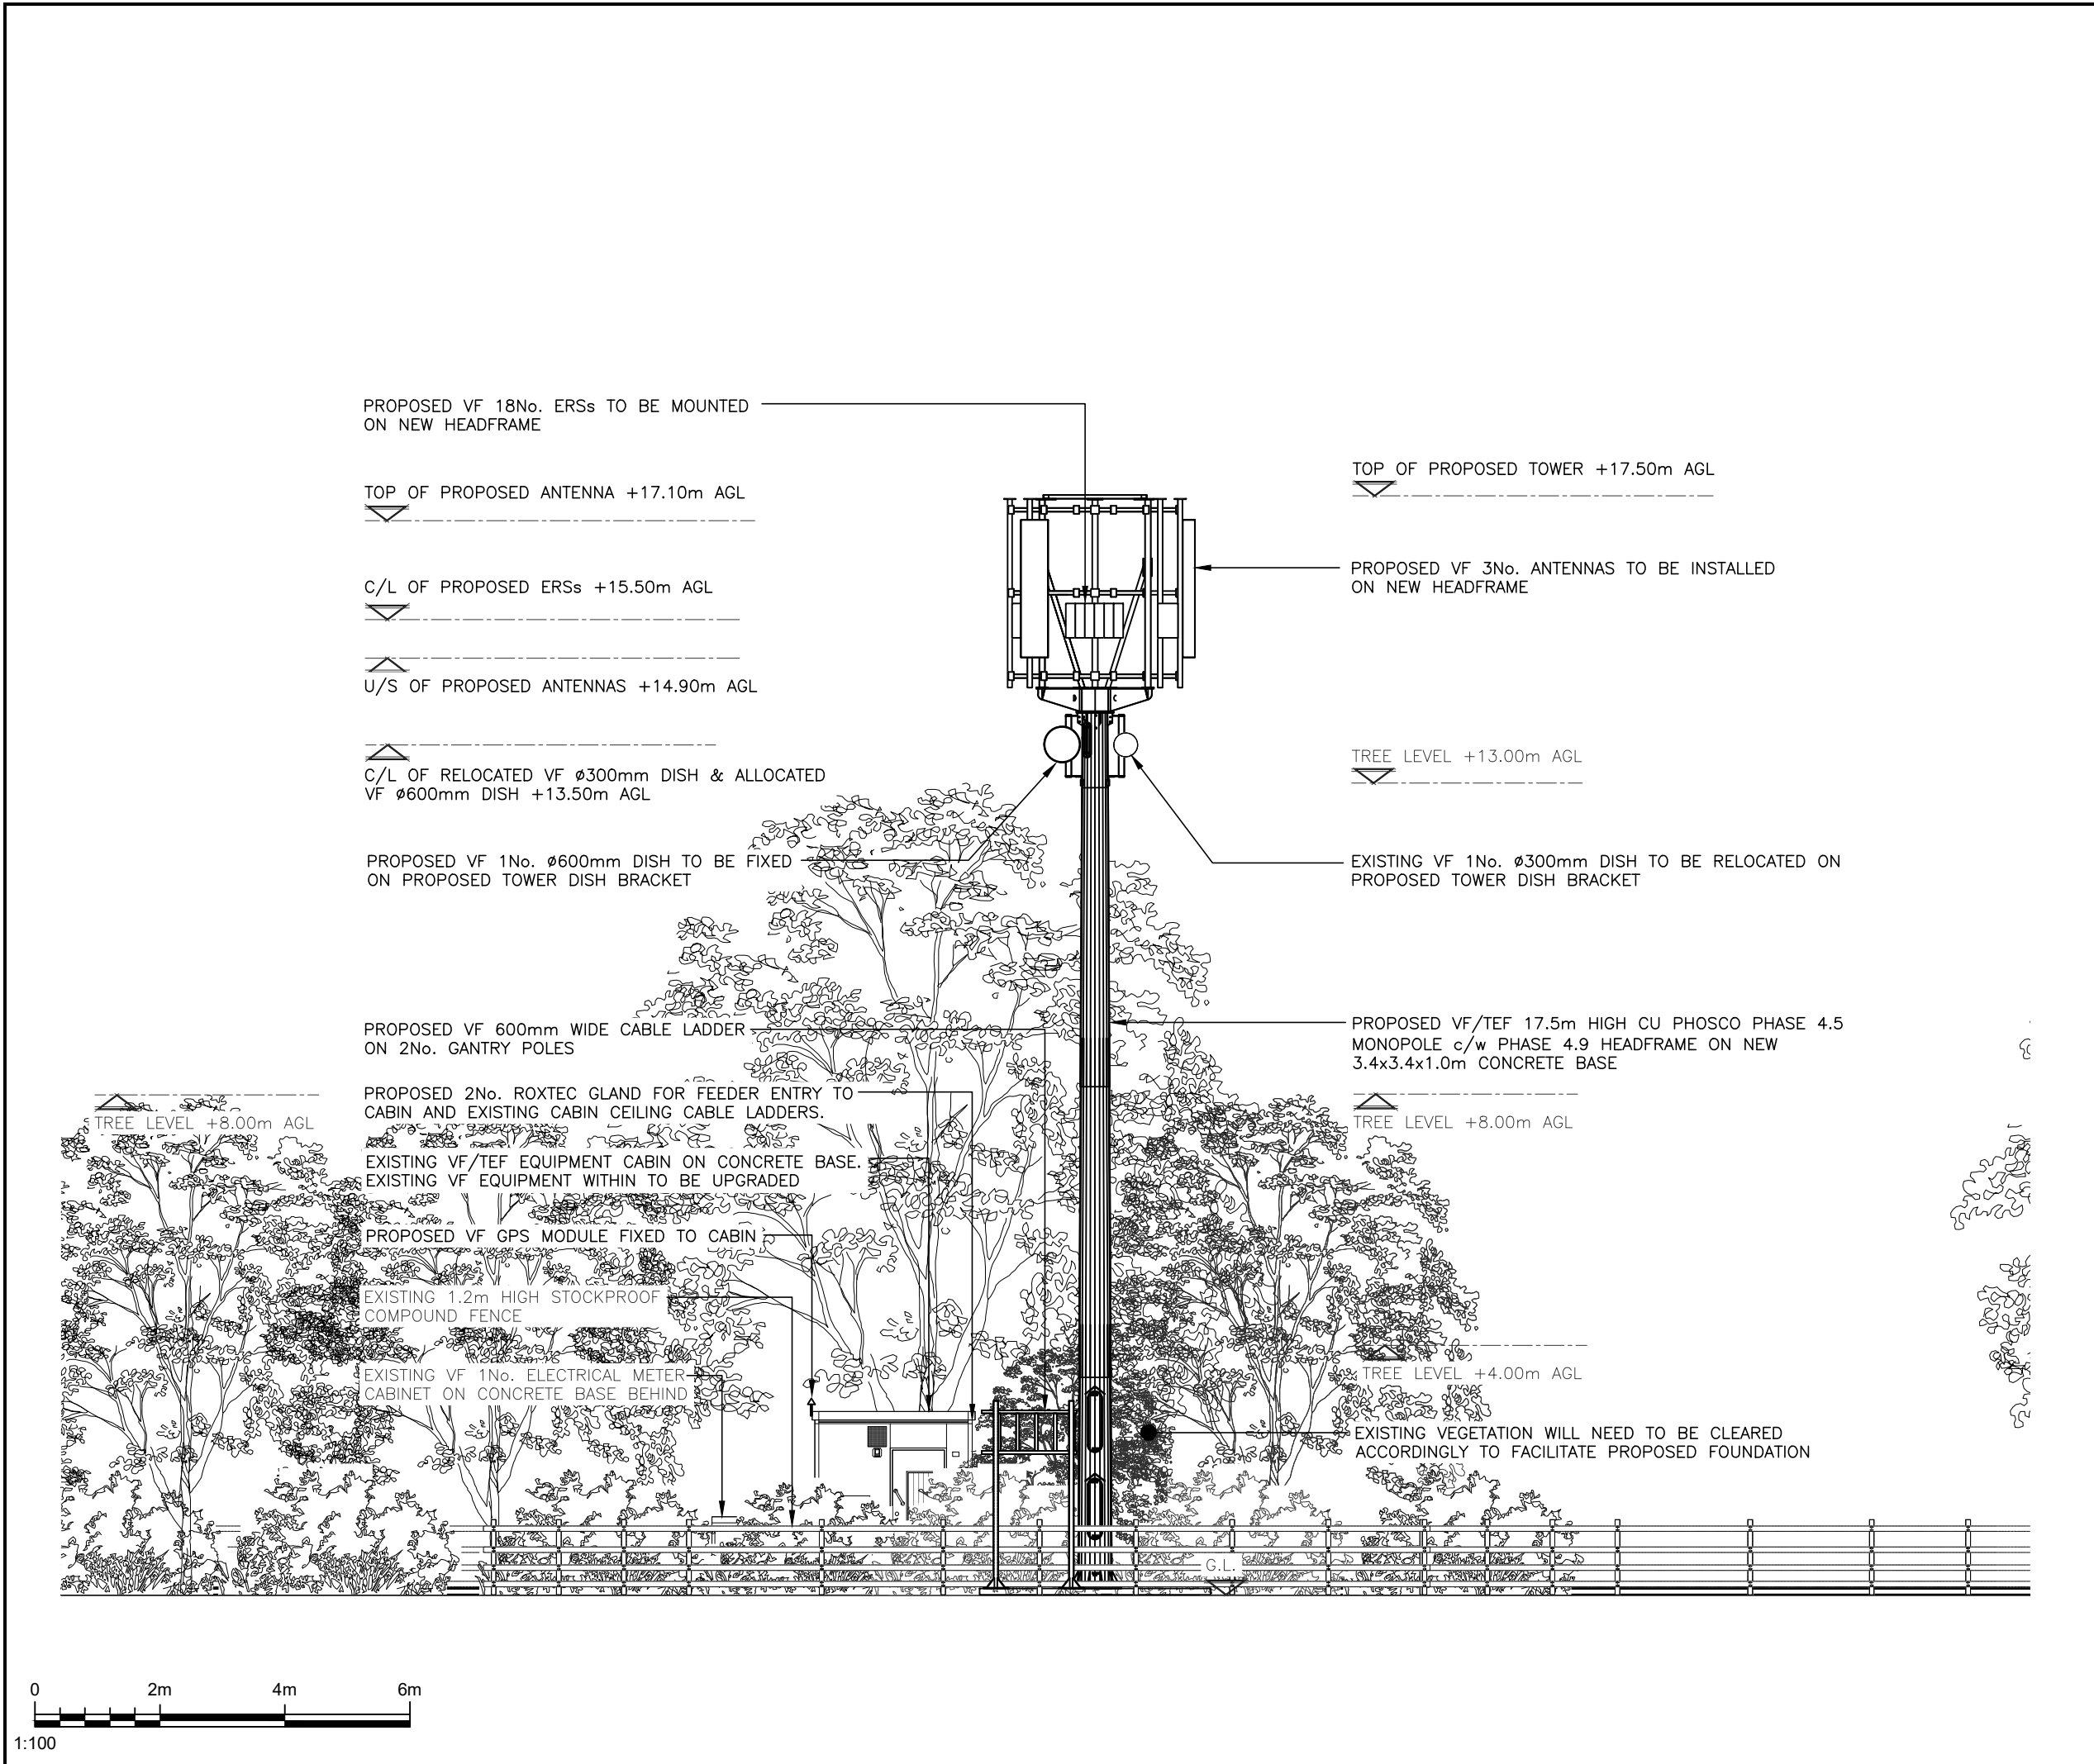

ALL DIMENSIONS ARE IN mm UNLESS NOTED OTHERWISE

N.G.R

E:407654

N: 184178

NOTES:

NOTE: EXISTING OVERGROWN
VEGETATION TO BE PRUNED

1A	PLANNING ISSUE	K.S	S.C	12.01.26
REV	MODIFICATION	BY	CH	DATE



Unit E, Madison Place, Northampton Road,
Manchester, M40 5AG
Tel: 0161 785 4500
Fax: 0161 785 4501
Web: www.clarke-telecom.com



Cell Name				Opt.
HOOK				—
Cell ID No				
CSID	—	VF	—	TEF
12393623	—	6630_23	—	—
Project No.	—	TM Cell ID	—	N/A
—	—	—	—	—

Site Address / Contact Details

MIDGE HALL NURSERIES
WOOTTON BASSETT
SWINDON
SN4 8ER

Drawing Title:
PROPOSED SOUTH ELEVATION

Purpose of issue:		Dwg Rev:
PLANNING		
Drawing Number:		1A
301		
Surveyed By:	Original Sheet Size:	Pack Issue:
JB	A3	
Drawn:	Date:	Checked:
K.S	12.01.26	S.C
		Date:
		12.01.26
		1A

SDNT0005 Version 2.3