


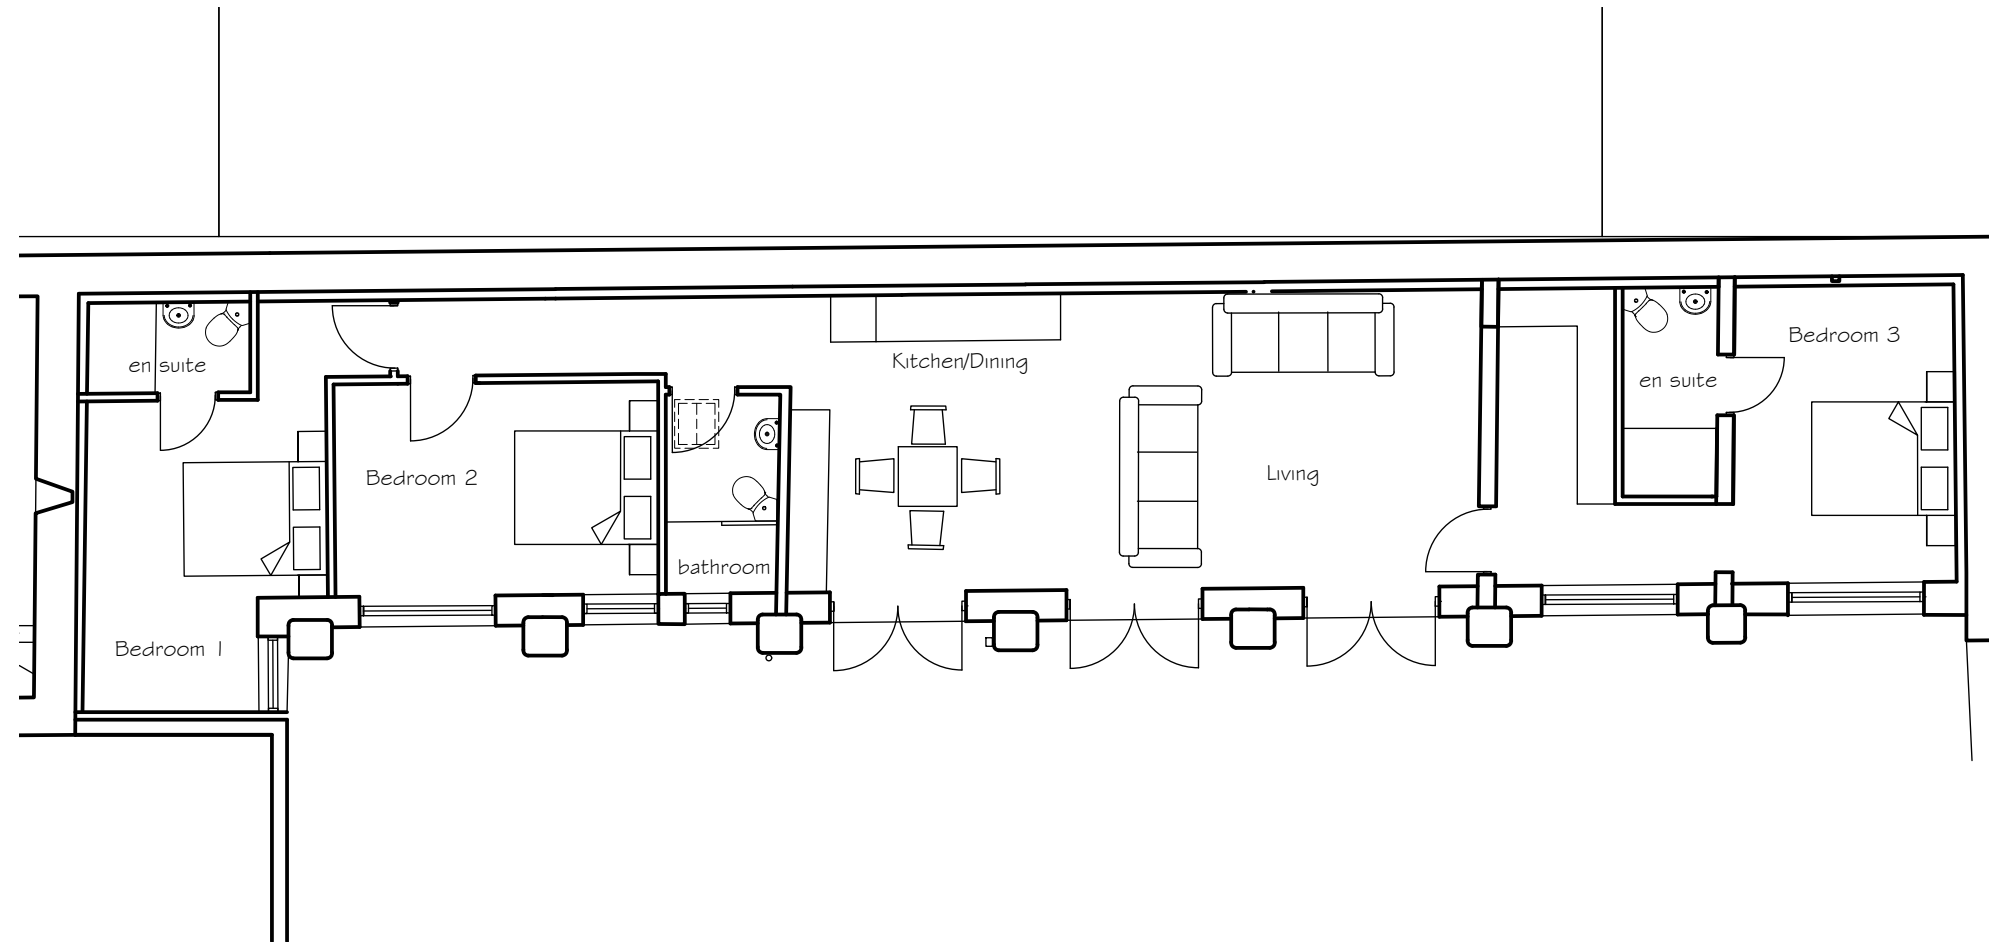

GROUND FLOOR PLAN

Rev	Date	Notes



TOWN AND
COUNTRY
PLANNING
DEVELOPMENT
CONSULTANTS

LPC (TRULL) LTD.,
TRULL, TETBURY, GLOUCESTERSHIRE GL8 8SQ
Tel: 01285 841433 email: admin@lpctrull.com

Client:
Mr & Mrs Bliss
Project:
Down Farm,
Kington St Michael
SN14 6LP

Drawing:
PROPOSED PLAN

Date: January 2026 Scale: 1:100 @ A3
Drawing Number:
LPC 5618 PR 202

