


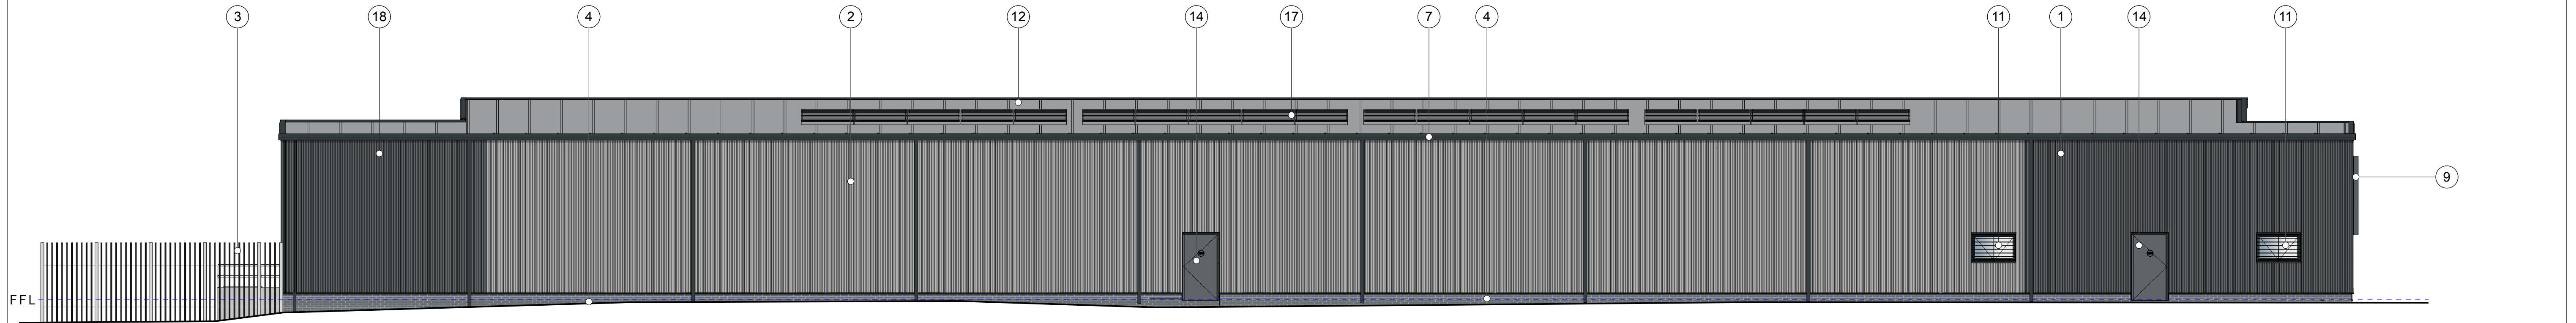


SOUTH WEST ELEVATION


Scale: 1:100 at A1



NORTH EAST ELEVATION

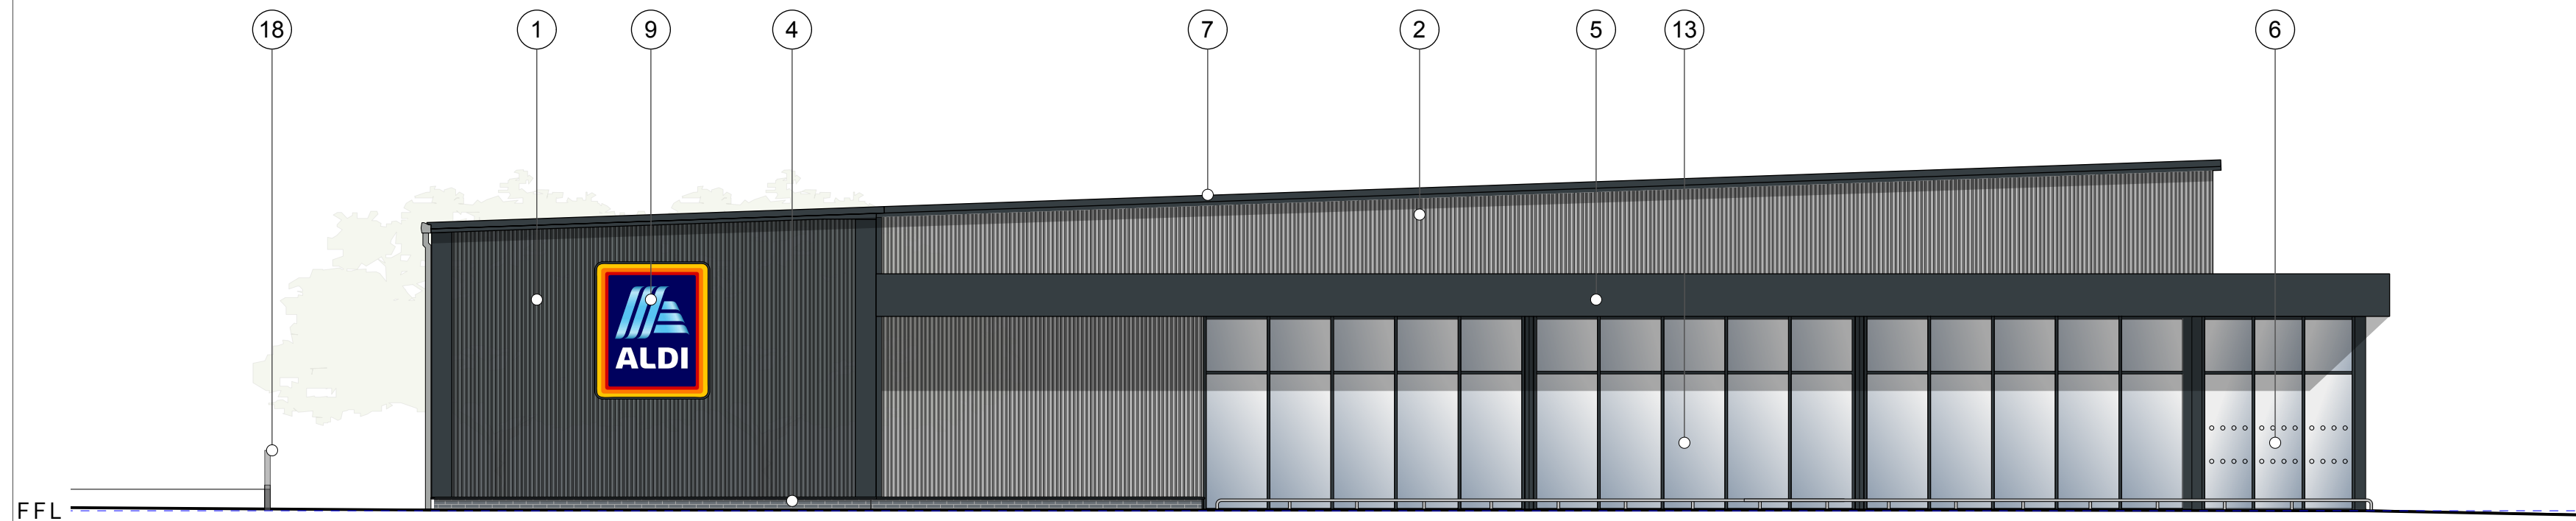

NORTH WEST ELEVATION

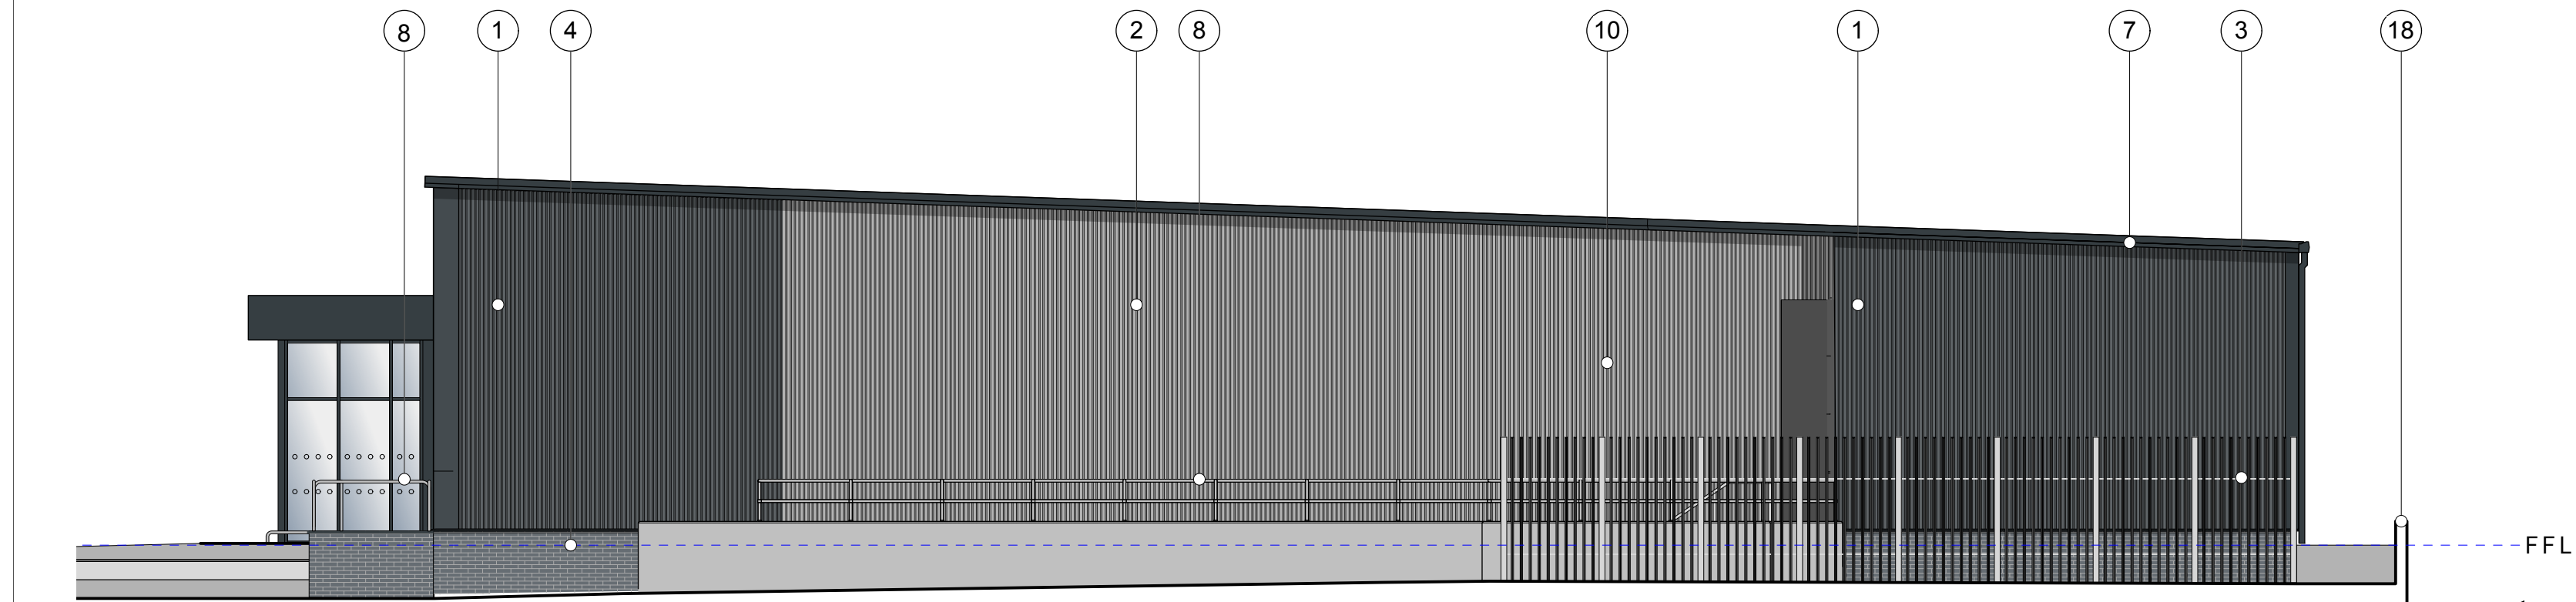

SOUTH EAST ELEVATION

EXTERNAL FINISHES

- 1 Kingspan KS1000MR anthracite grey cladding RAL 7016
- 2 Kingspan KS1000MR metallic silver cladding RAL 9006
- 3 Galvanised mesh enclosure to refrigeration plant equipment with a lockable door
- 4 Brick plinth and low level walls. Blockleys Brick Ltd 'Charcoal' with tarmac Y14 (Black) coloured mortar
- 5 Canopy fascia, 3mm thick Aluminium panels with polyester powder coated finish, colour Anthracite RAL 7016
- 6 Entrance/exit lobby - Polyester powder coated aluminium (RAL 7016 anthracite)
- 7 Fascia. Powder coated aluminium to BS6496, colour anthracite grey RAL 7016
- 8 Handrails - Galvanised tubular steel
- 9 Wall mounted internally illuminated logo sign - subject to separate advertisement consent application
- 10 Sectional overhead door - pvf coated steel (RAL 7016)
- 11 Window - High level fixed lights. Frame colour RAL 7016
- 12 Roof: Kingspan KS1000TD 71mm (core) thickness composite roof panels on purlins. All to anthracite grey RAL 7016.
- 13 Shopfronts - polyester powder coated Aluminium (RAL 7016)
- 14 Steel escape doors - polyester powder coated colour grey (RAL 7016) (frame colour RAL 7016)
- 15 Trolley bay rails - satin finish stainless steel
- 16 Vinyl ALDI logo sign applied to glazing - subject to separate advertisement consent application
- 17 Photovoltaic solar panel system - layout as per specialist details
- 18 Retaining wall - details to be confirmed by specialist