





SITE LOCATION PLAN 1:1250

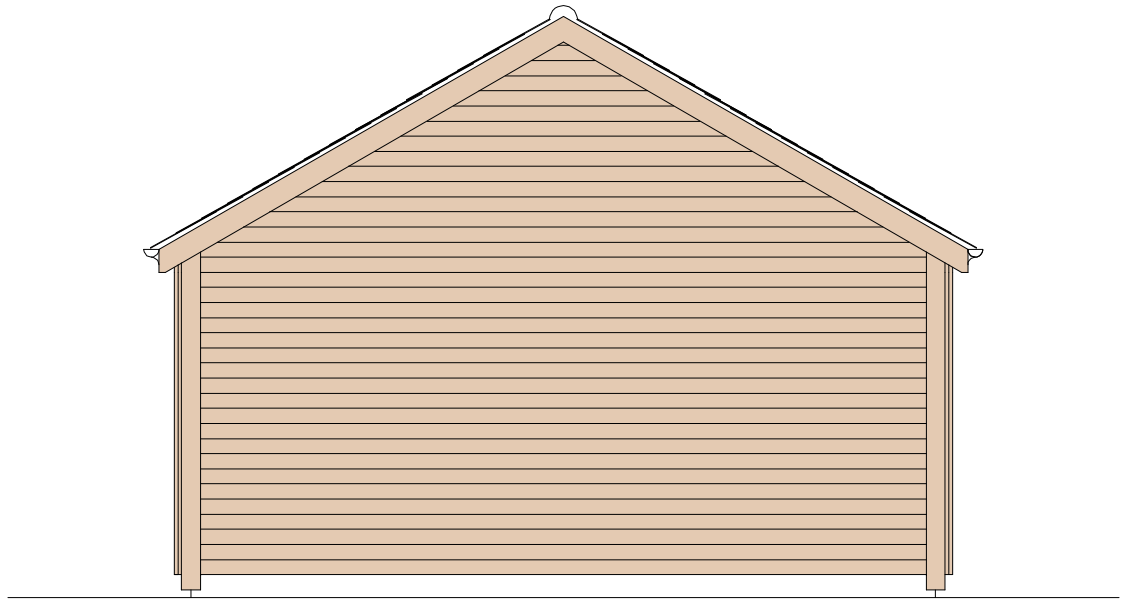


SOUTH ELEVATION

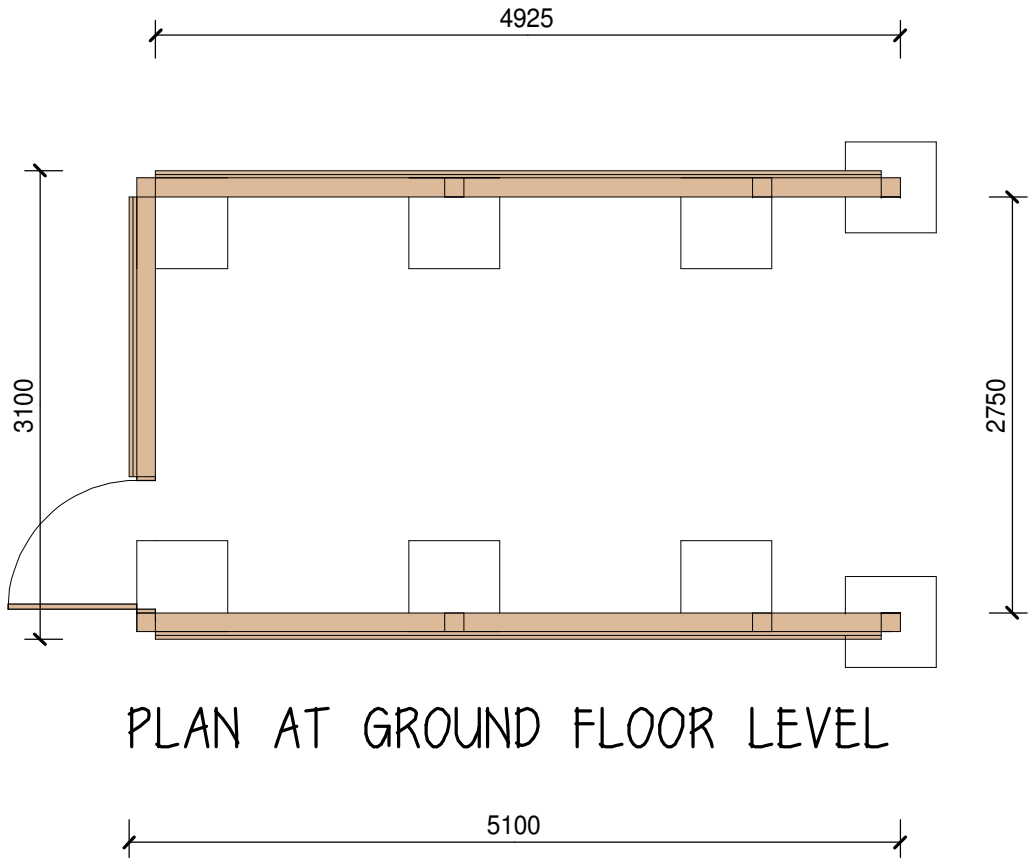

PLAN AT GROUND FLOOR LEVEL



EXISTING CONCRETE PAD

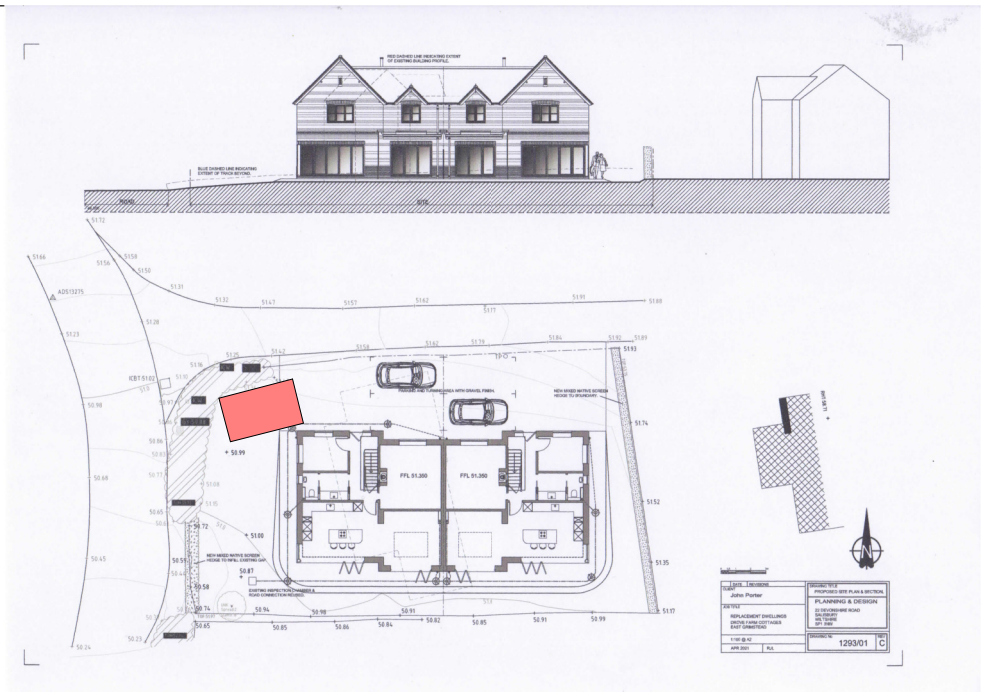


AS EXISTING - SEE PL/2021/07534
COURTESY - PLANNING & DESIGN
SALISBURY

1:500



BLOCK PLAN 1:500

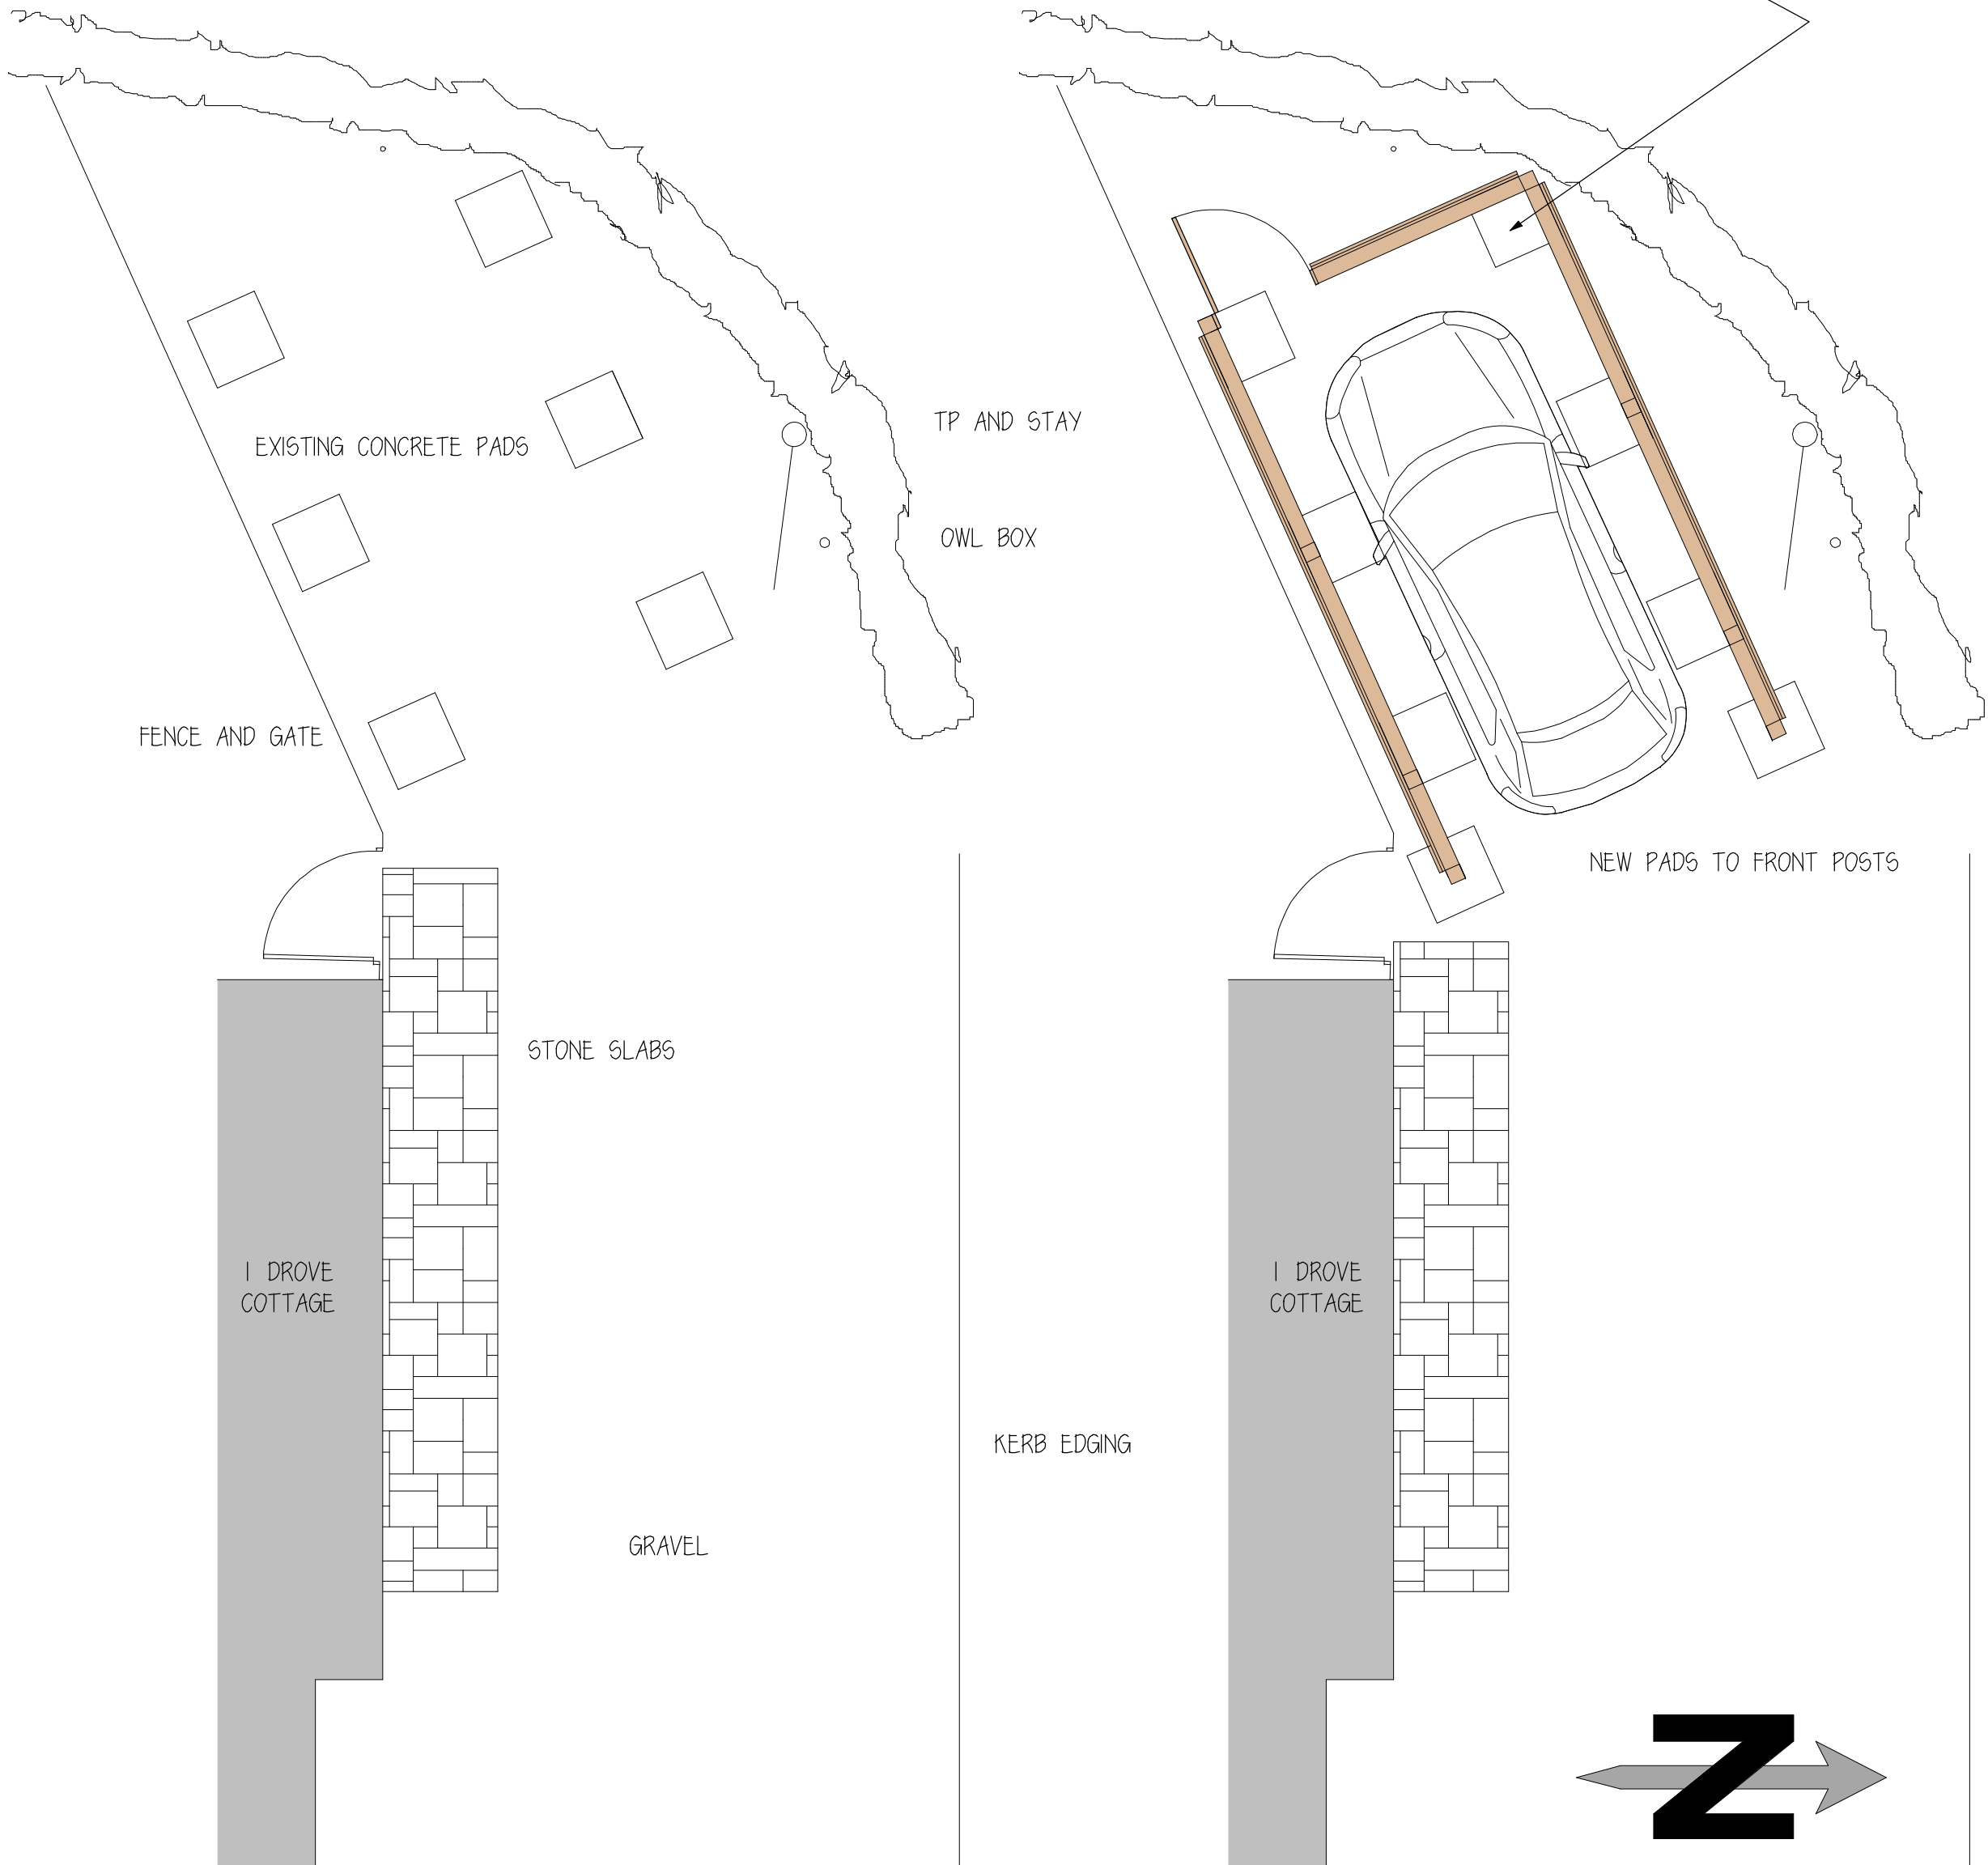


BLOCK PLAN AS EXISTING


BLOCK PLAN AS PROPOSED



proposed garage
at
1 drove farm cottage
east grimstead
salisbury

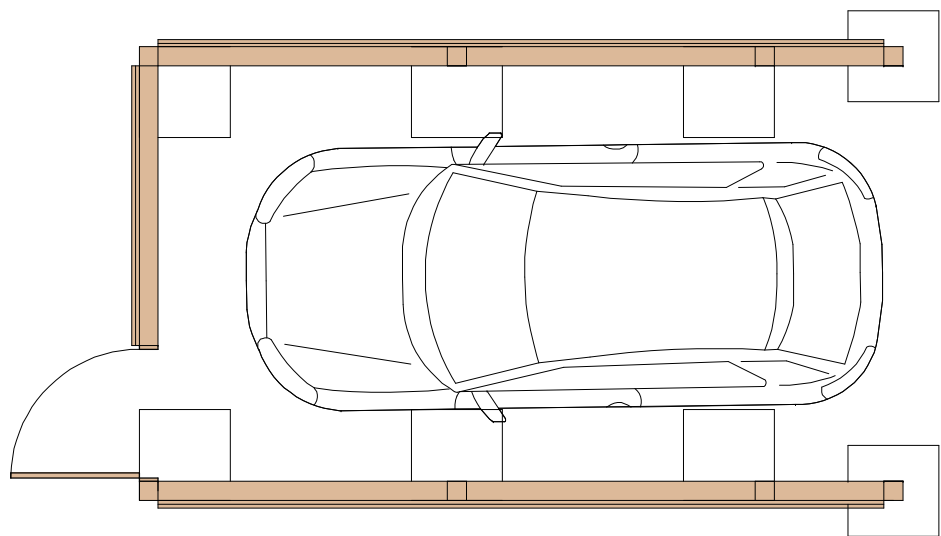


PLAN AT GROUND FLOOR LEVEL

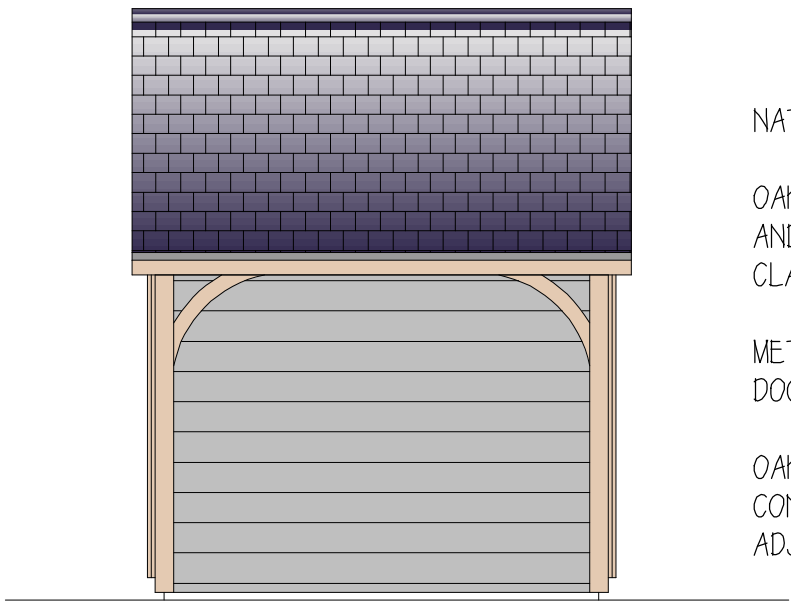


EAST ELEVATION

NATURAL SLATE ROOFING
OAK/DOUGLAS FIR FRAMING
AND FEATHER EDGE BOARD
CLADDING
METAL ROLLER SHUTTER
DOOR
OAK POSTS SUPPORTED ON
CONCRETE PADS WITH GALV
ADJUSTABLE BRACKETS

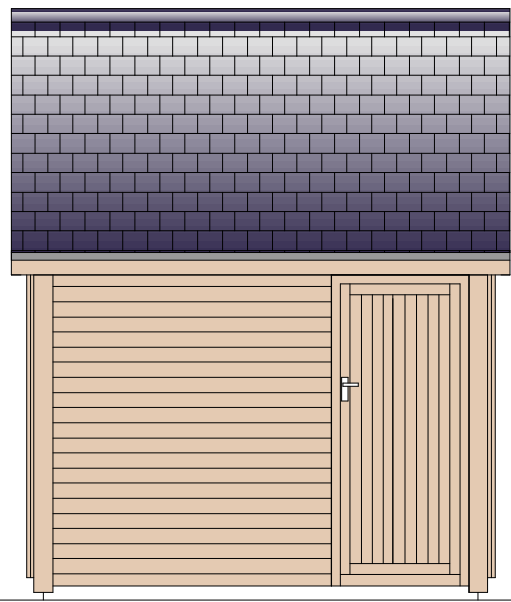

WEST ELEVATION

GUTTERS TO MATCH HOUSE

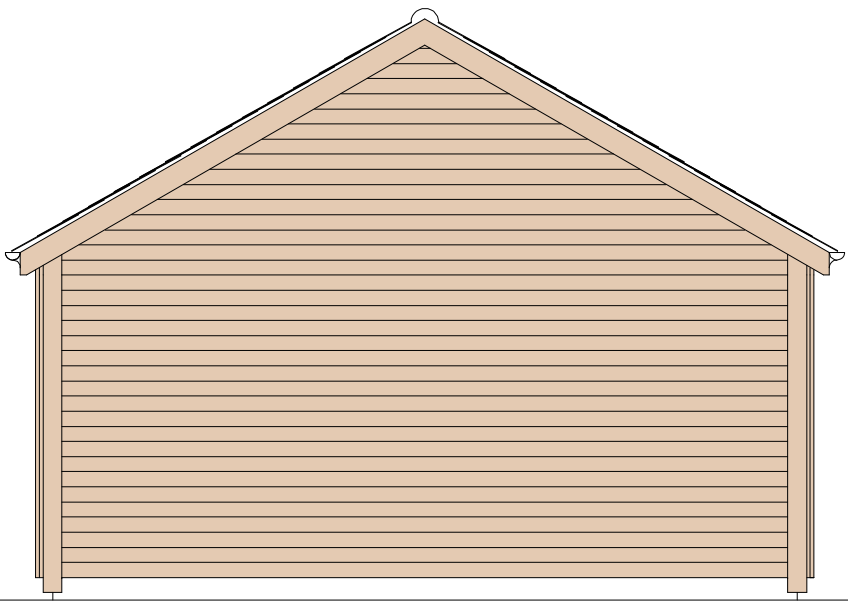

NORTH ELEVATION



PLANS AS PROPOSED

scale 1:50 date feb 26

drwg no Gegl/p/01