




LOCATION PLAN
SCALE 1:1250@A3

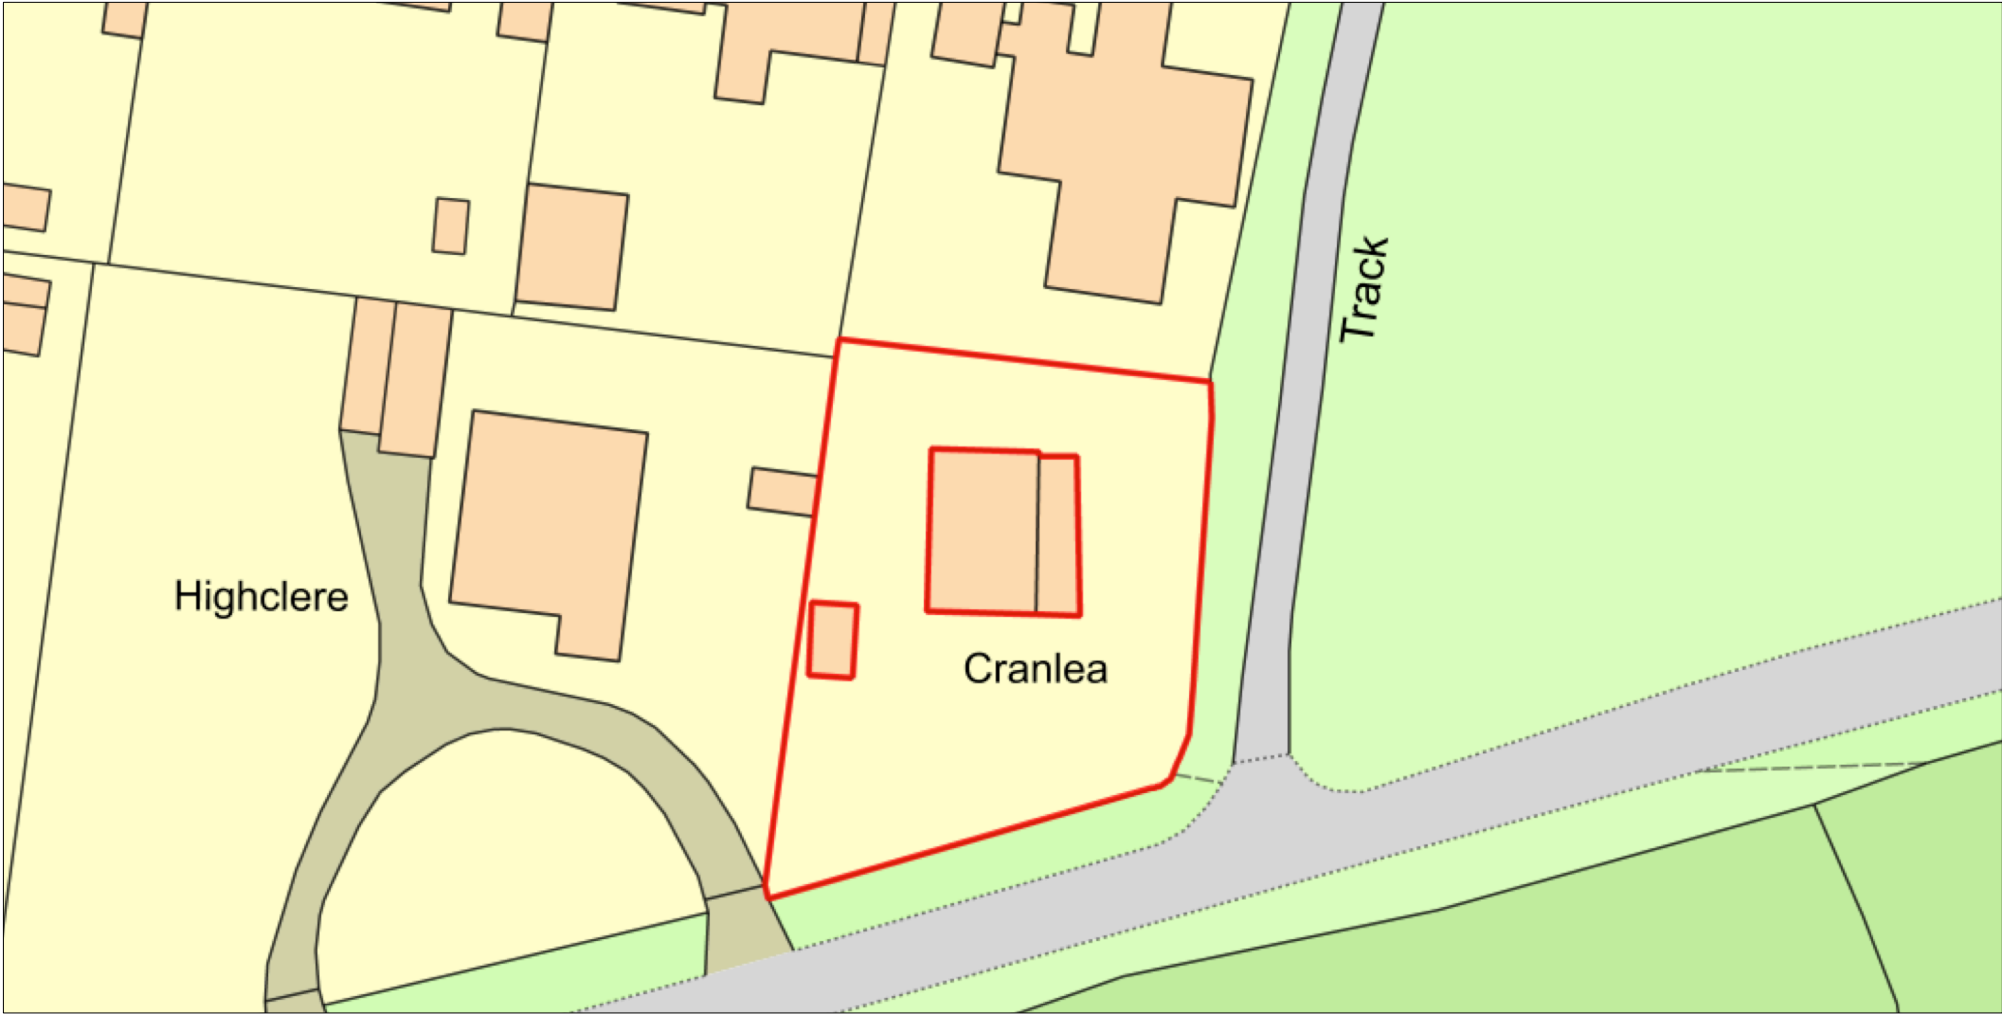

EXISTING SITE PLAN
SCALE 1:500@A3

client:

© PORTAL ARCHITECTURE LLP
DO NOT SCALE FROM THIS DRAWING. LEVELS & DIMENSIONS TO BE CHECKED ON SITE BEFORE WORK COMMENCES. NO MATERIALS OR WORKMANSHIP TO BE INFERIOR TO CURRENT BRITISH STANDARDS OR CODE OF PRACTICE.

project:

CRAN-LEA, LONGSPLETT
KINGSDOWN, CORSHAM, SN13 8DF

drawing status:

PLANNING

P O R T A L
ARCHITECTURE

London & Bath

+44(0)20 7566 9600
www.portalarchitecture.co.uk

This drawing is to be read in conjunction with project preliminaries & specification

drawing:

LOCATION & SITE PLAN

scale:
AS NOTED @ A3
@ A1

project no:
LYC

date created:
SEPT 2025

drawing no.:
009

drawn by:
MD

issue:

P 1	26.2.26	Loft extension omitted	HA
rev.	date	description	initials