

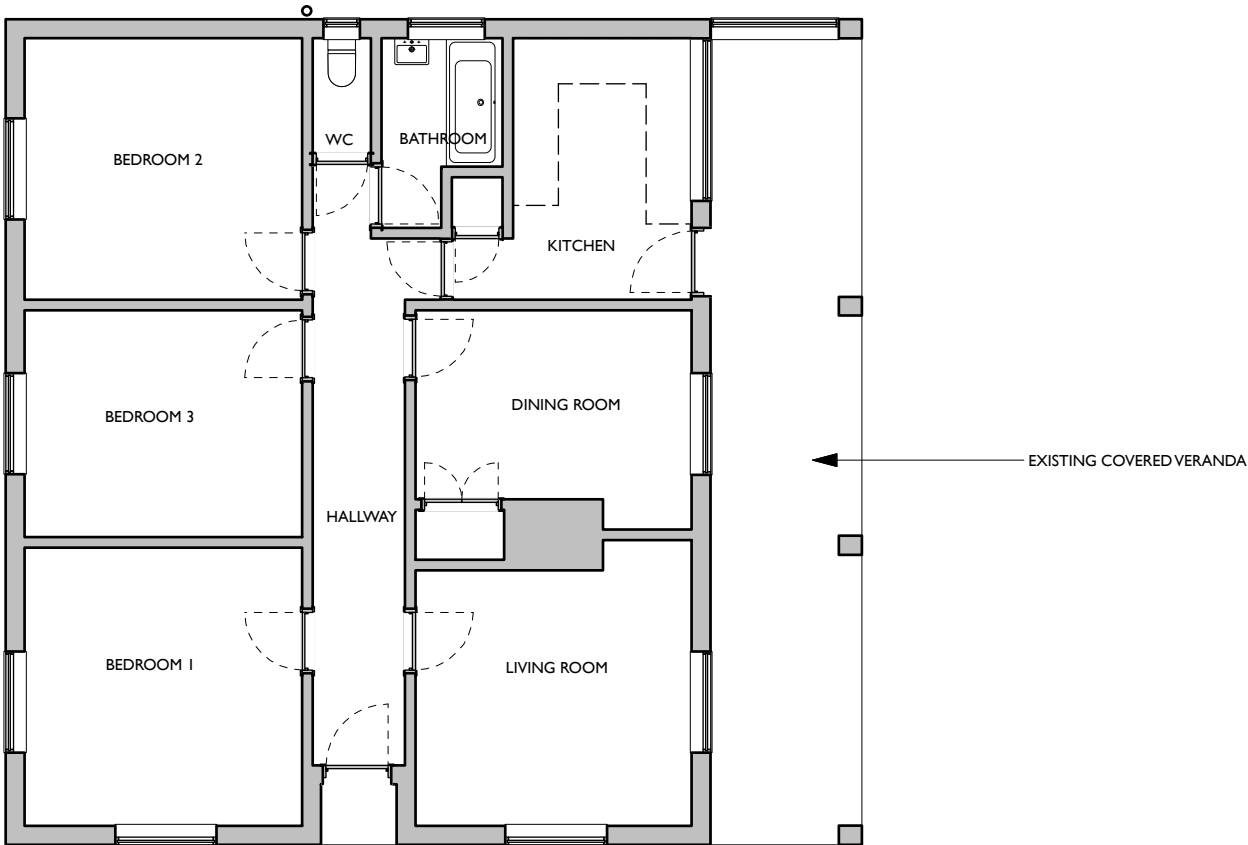


 

EXISTING GROUND FLOOR PLAN
SCALE 1:100@A3

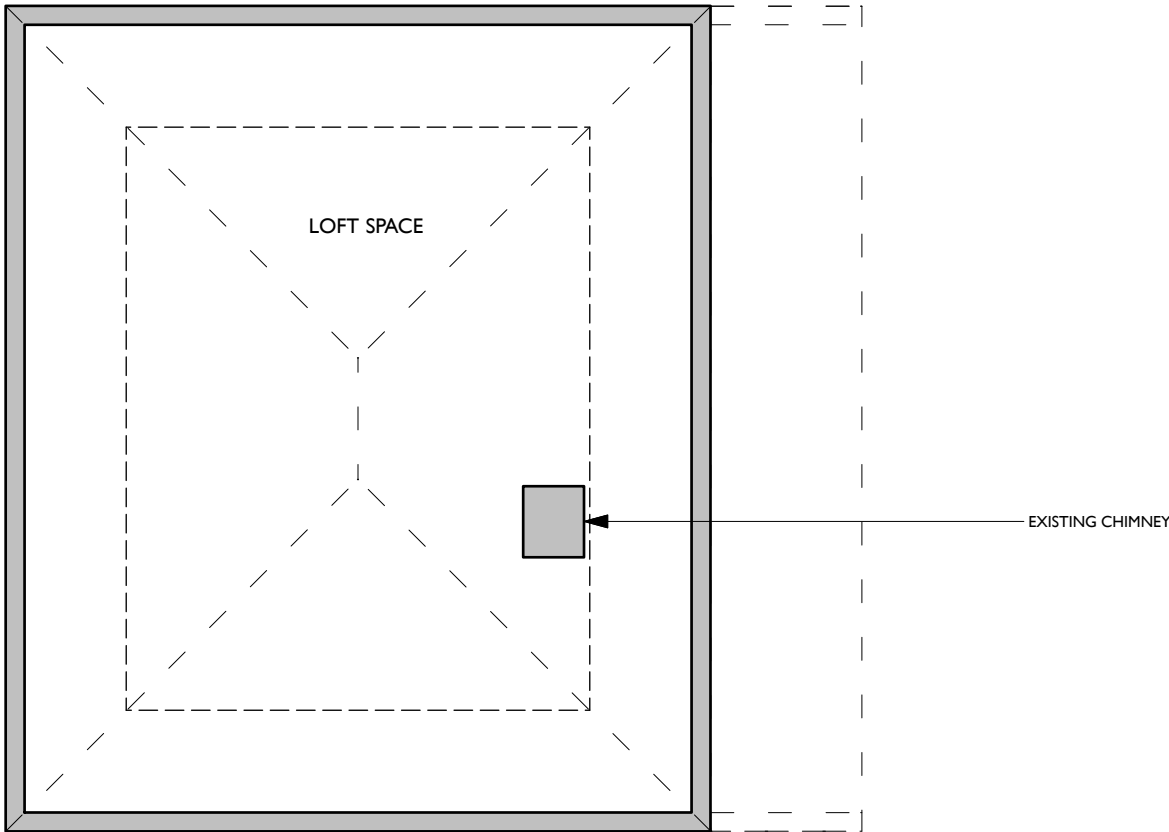

EXISTING LOFT PLAN
SCALE 1:100@A3

client: © PORTAL ARCHITECTURE LLP DO NOT SCALE FROM THIS DRAWING. LEVELS & DIMENSIONS TO BE CHECKED ON SITE BEFORE WORK COMMENCES. NO MATERIALS OR WORKMANSHIP TO BE INFERIOR TO CURRENT BRITISH STANDARDS OR CODE OF PRACTICE.	project: CRAN-LEA, LONGSPLETT KINGSDOWN, CORSHAM, SN13 8DF drawing status: PLANNING	PORTAL ARCHITECTURE London & Bath +44(0)20 7566 9600 www.portalarchitecture.co.uk This drawing is to be read in conjunction with project preliminaries & specification	drawing: EXISTING PLANS scale: 1:100 1:50 project no: LYC @ A3 @ A1 date created: SEPT 2025 drawing no.: 010 drawn by: MD issue:	P 1 26.2.26 Loft extension omitted HA rev. date description initials
---	---	--	--	--