



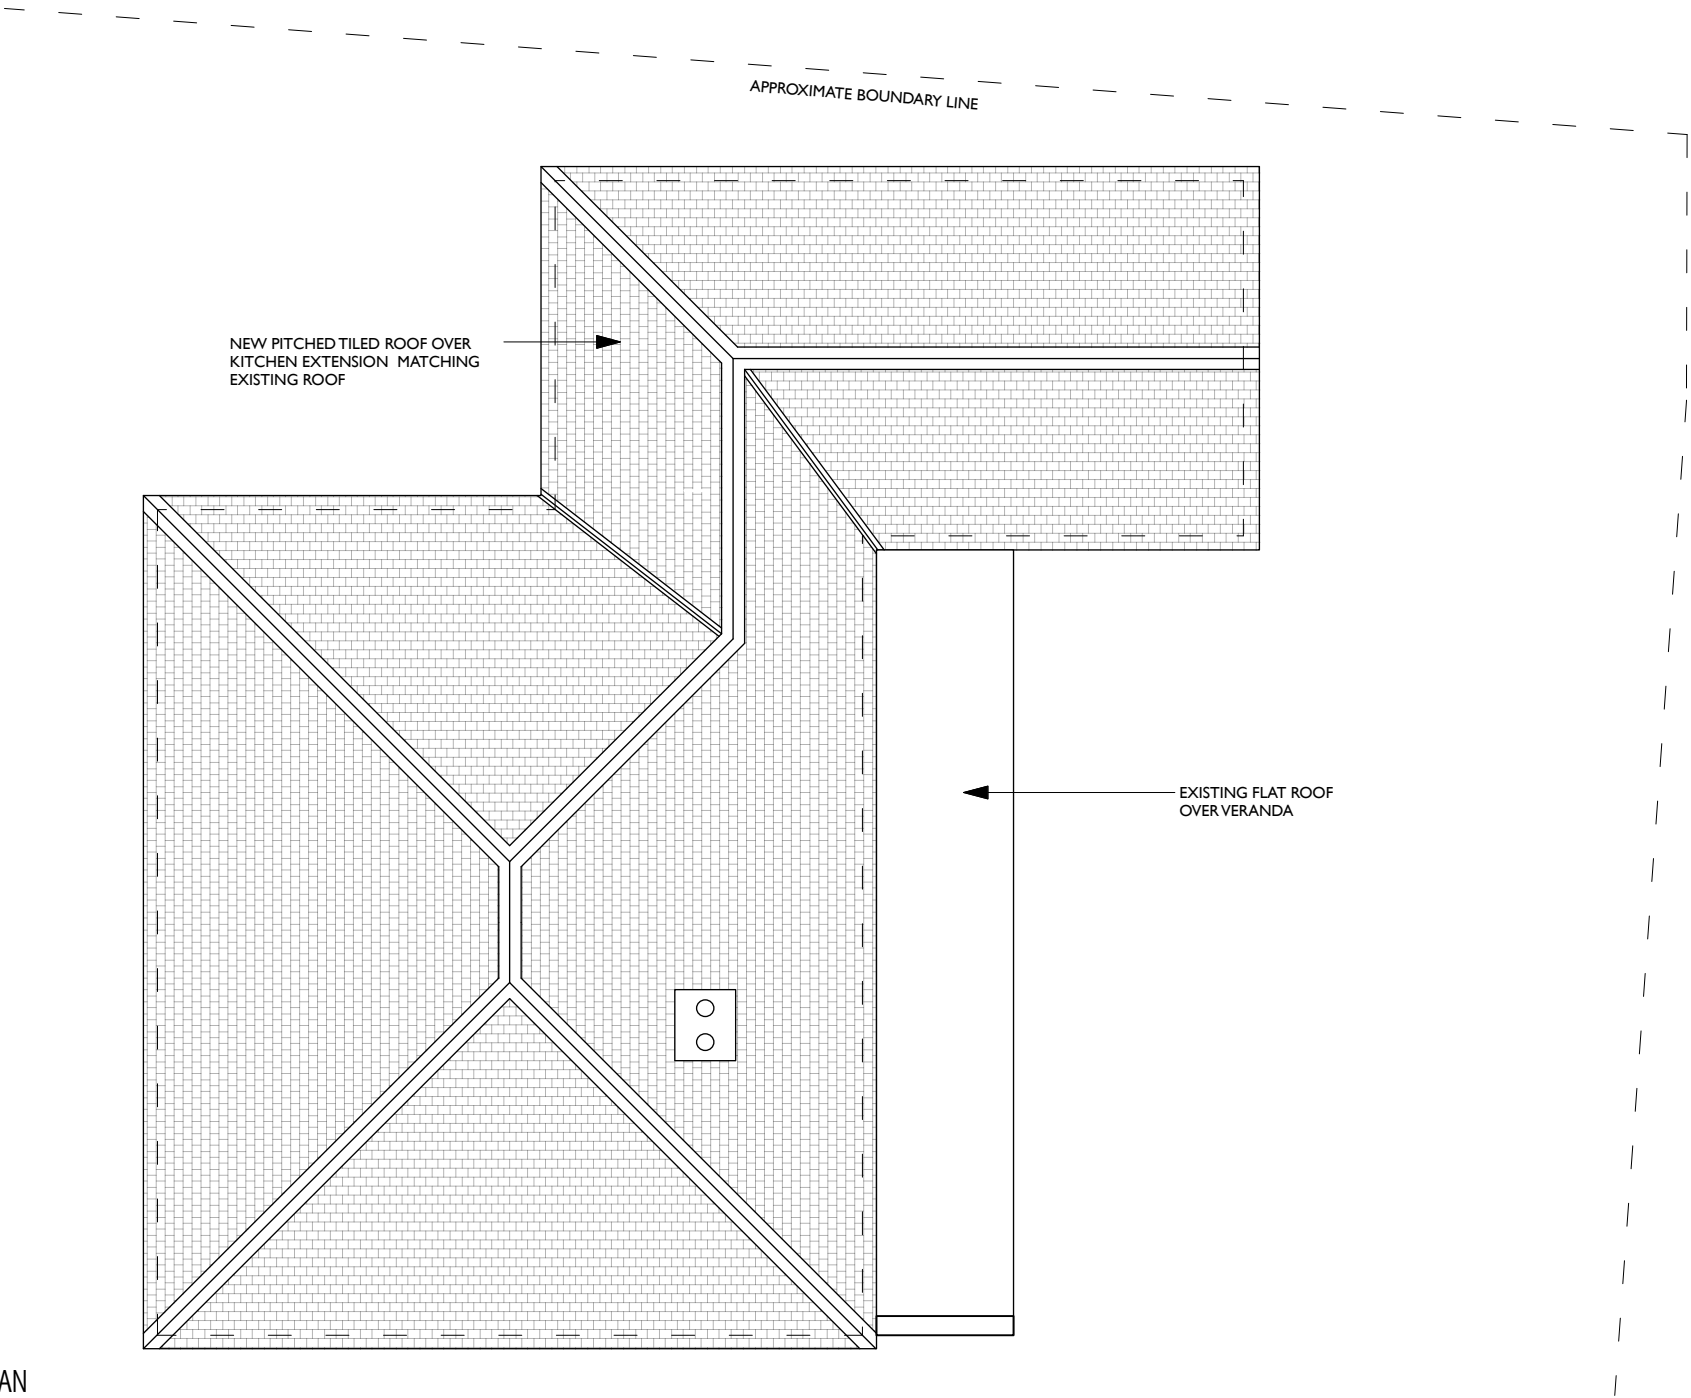

PROPOSED ROOF PLAN
SCALE 1:100@A3

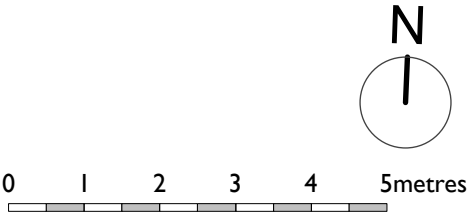

client:	project: CRAN-LEA, LONGSPLETT KINGS DOWN, CORSHAM, SN13 8DF	P O R T A L ARCHITECTURE London & Bath +44(0)20 7566 9600 www.portalarchitecture.co.uk drawing status: PLANNING This drawing is to be read in conjunction with project preliminaries & specification	drawing: PROPOSED ROOF PLAN	scale: 1:100 @ A3 1:50 @ A1 project no: LYC date created: SEPT 2025 drawing no.: 021 drawn by: MD issue:	<table><tr><td>P 1</td><td>26.2.26</td><td>Loft extension omitted</td><td>HA</td></tr><tr><td>rev.</td><td>date</td><td>description</td><td>initials</td></tr></table>	P 1	26.2.26	Loft extension omitted	HA	rev.	date	description	initials
P 1	26.2.26	Loft extension omitted	HA										
rev.	date	description	initials										