



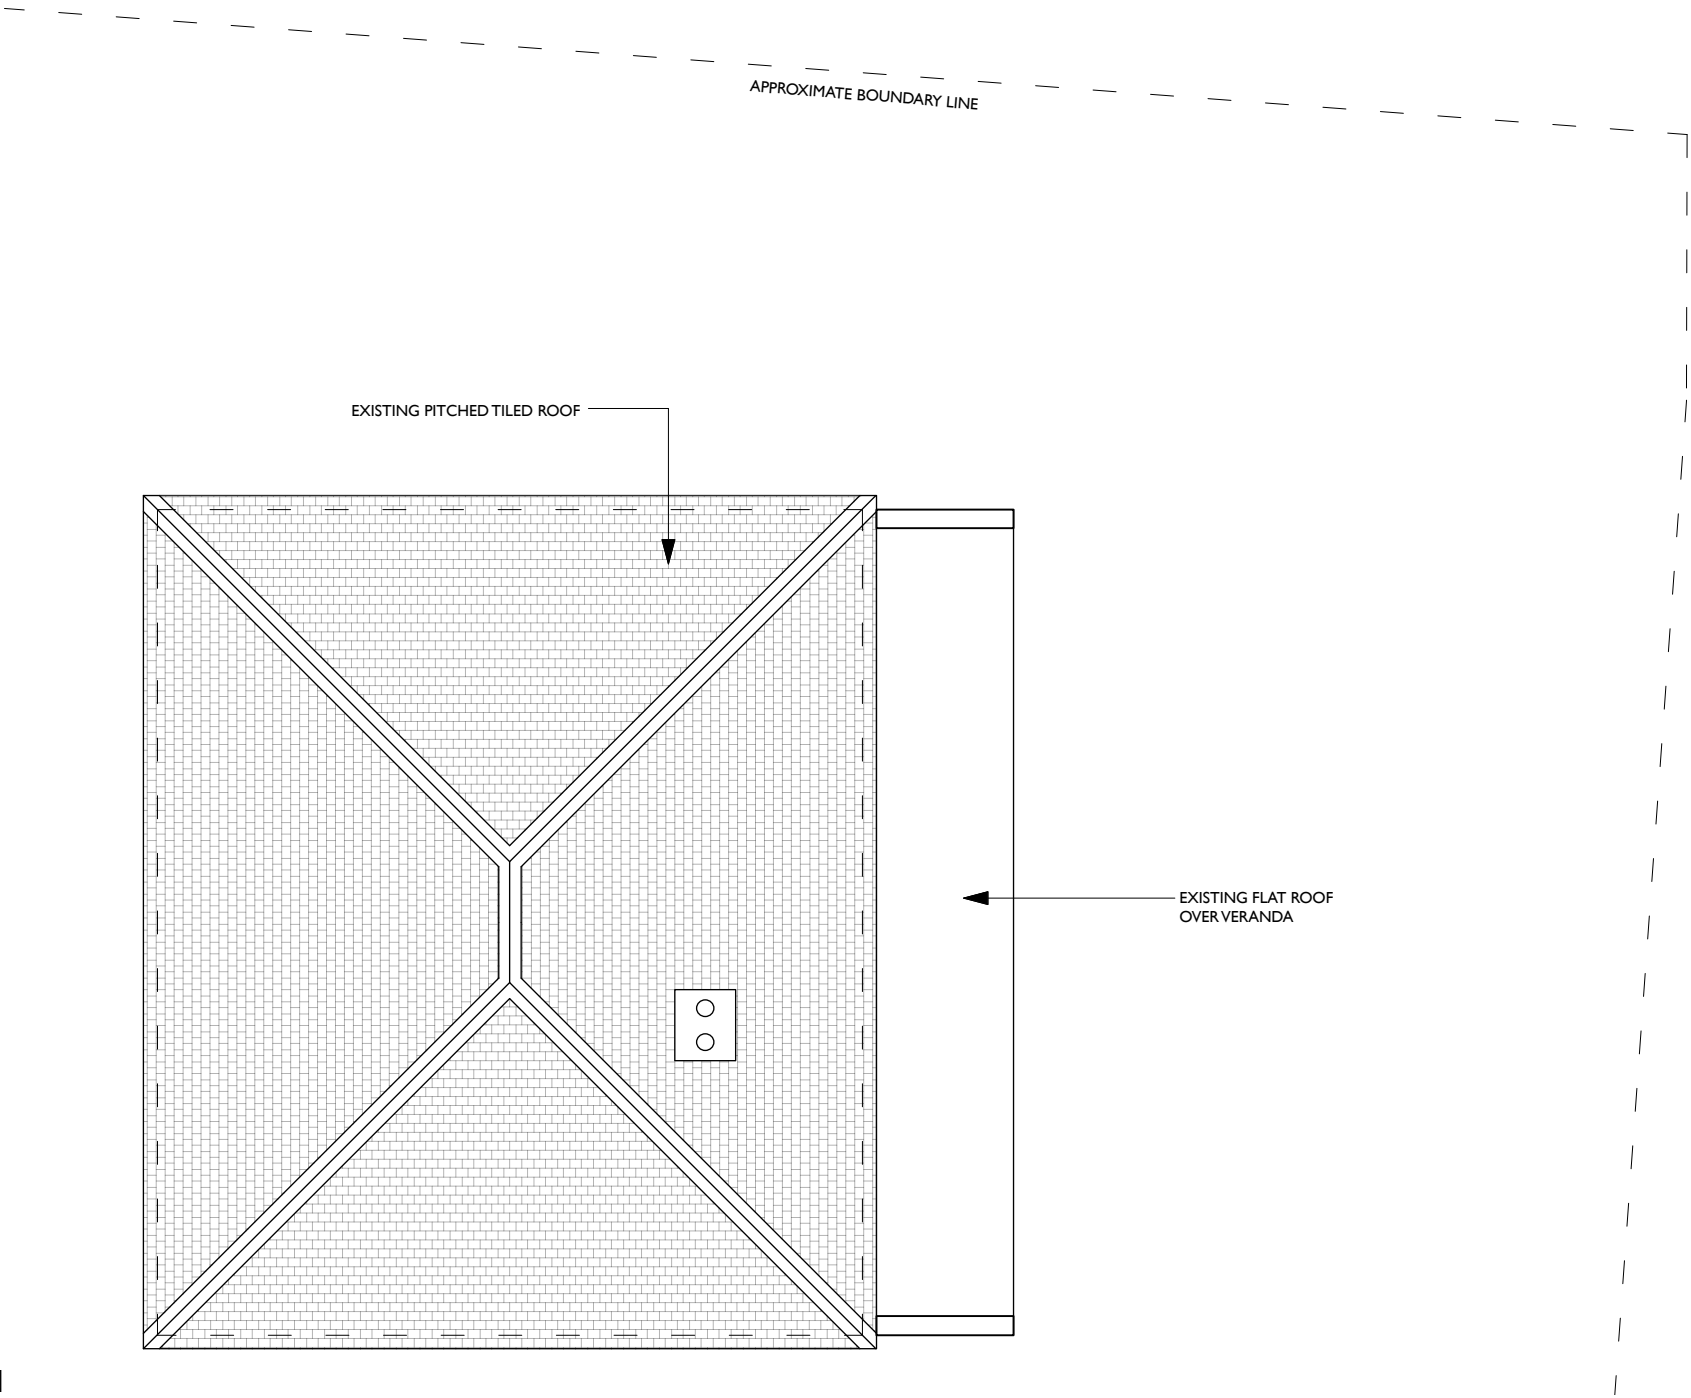

EXISTING ROOF PLAN
SCALE 1:100@A3

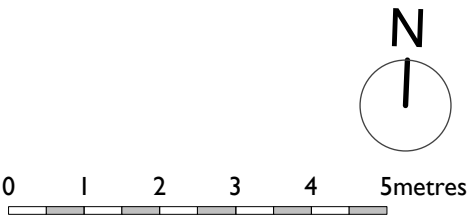

client: © PORTAL ARCHITECTURE LLP DO NOT SCALE FROM THIS DRAWING. LEVELS & DIMENSIONS TO BE CHECKED ON SITE BEFORE WORK COMMENCES. NO MATERIALS OR WORKMANSHIP TO BE INFERIOR TO CURRENT BRITISH STANDARDS OR CODE OF PRACTICE.	project: CRAN-LEA, LONGSPLETT KINGSDOWN, CORSHAM, SN13 8DF drawing status: PLANNING	P O R T A L ARCHITECTURE London & Bath +44(0)20 7566 9600 www.portalarchitecture.co.uk This drawing is to be read in conjunction with project preliminaries & specification	drawing: EXISTING ROOF PLAN scale: 1:100 @ A3 1:50 @ A1 project no: LYC date created: SEPT 2025 drawing no.: 011 drawn by: MD issue:	P 1 26.2.26 Loft extension omitted HA rev. date description initials
---	---	---	--	--