



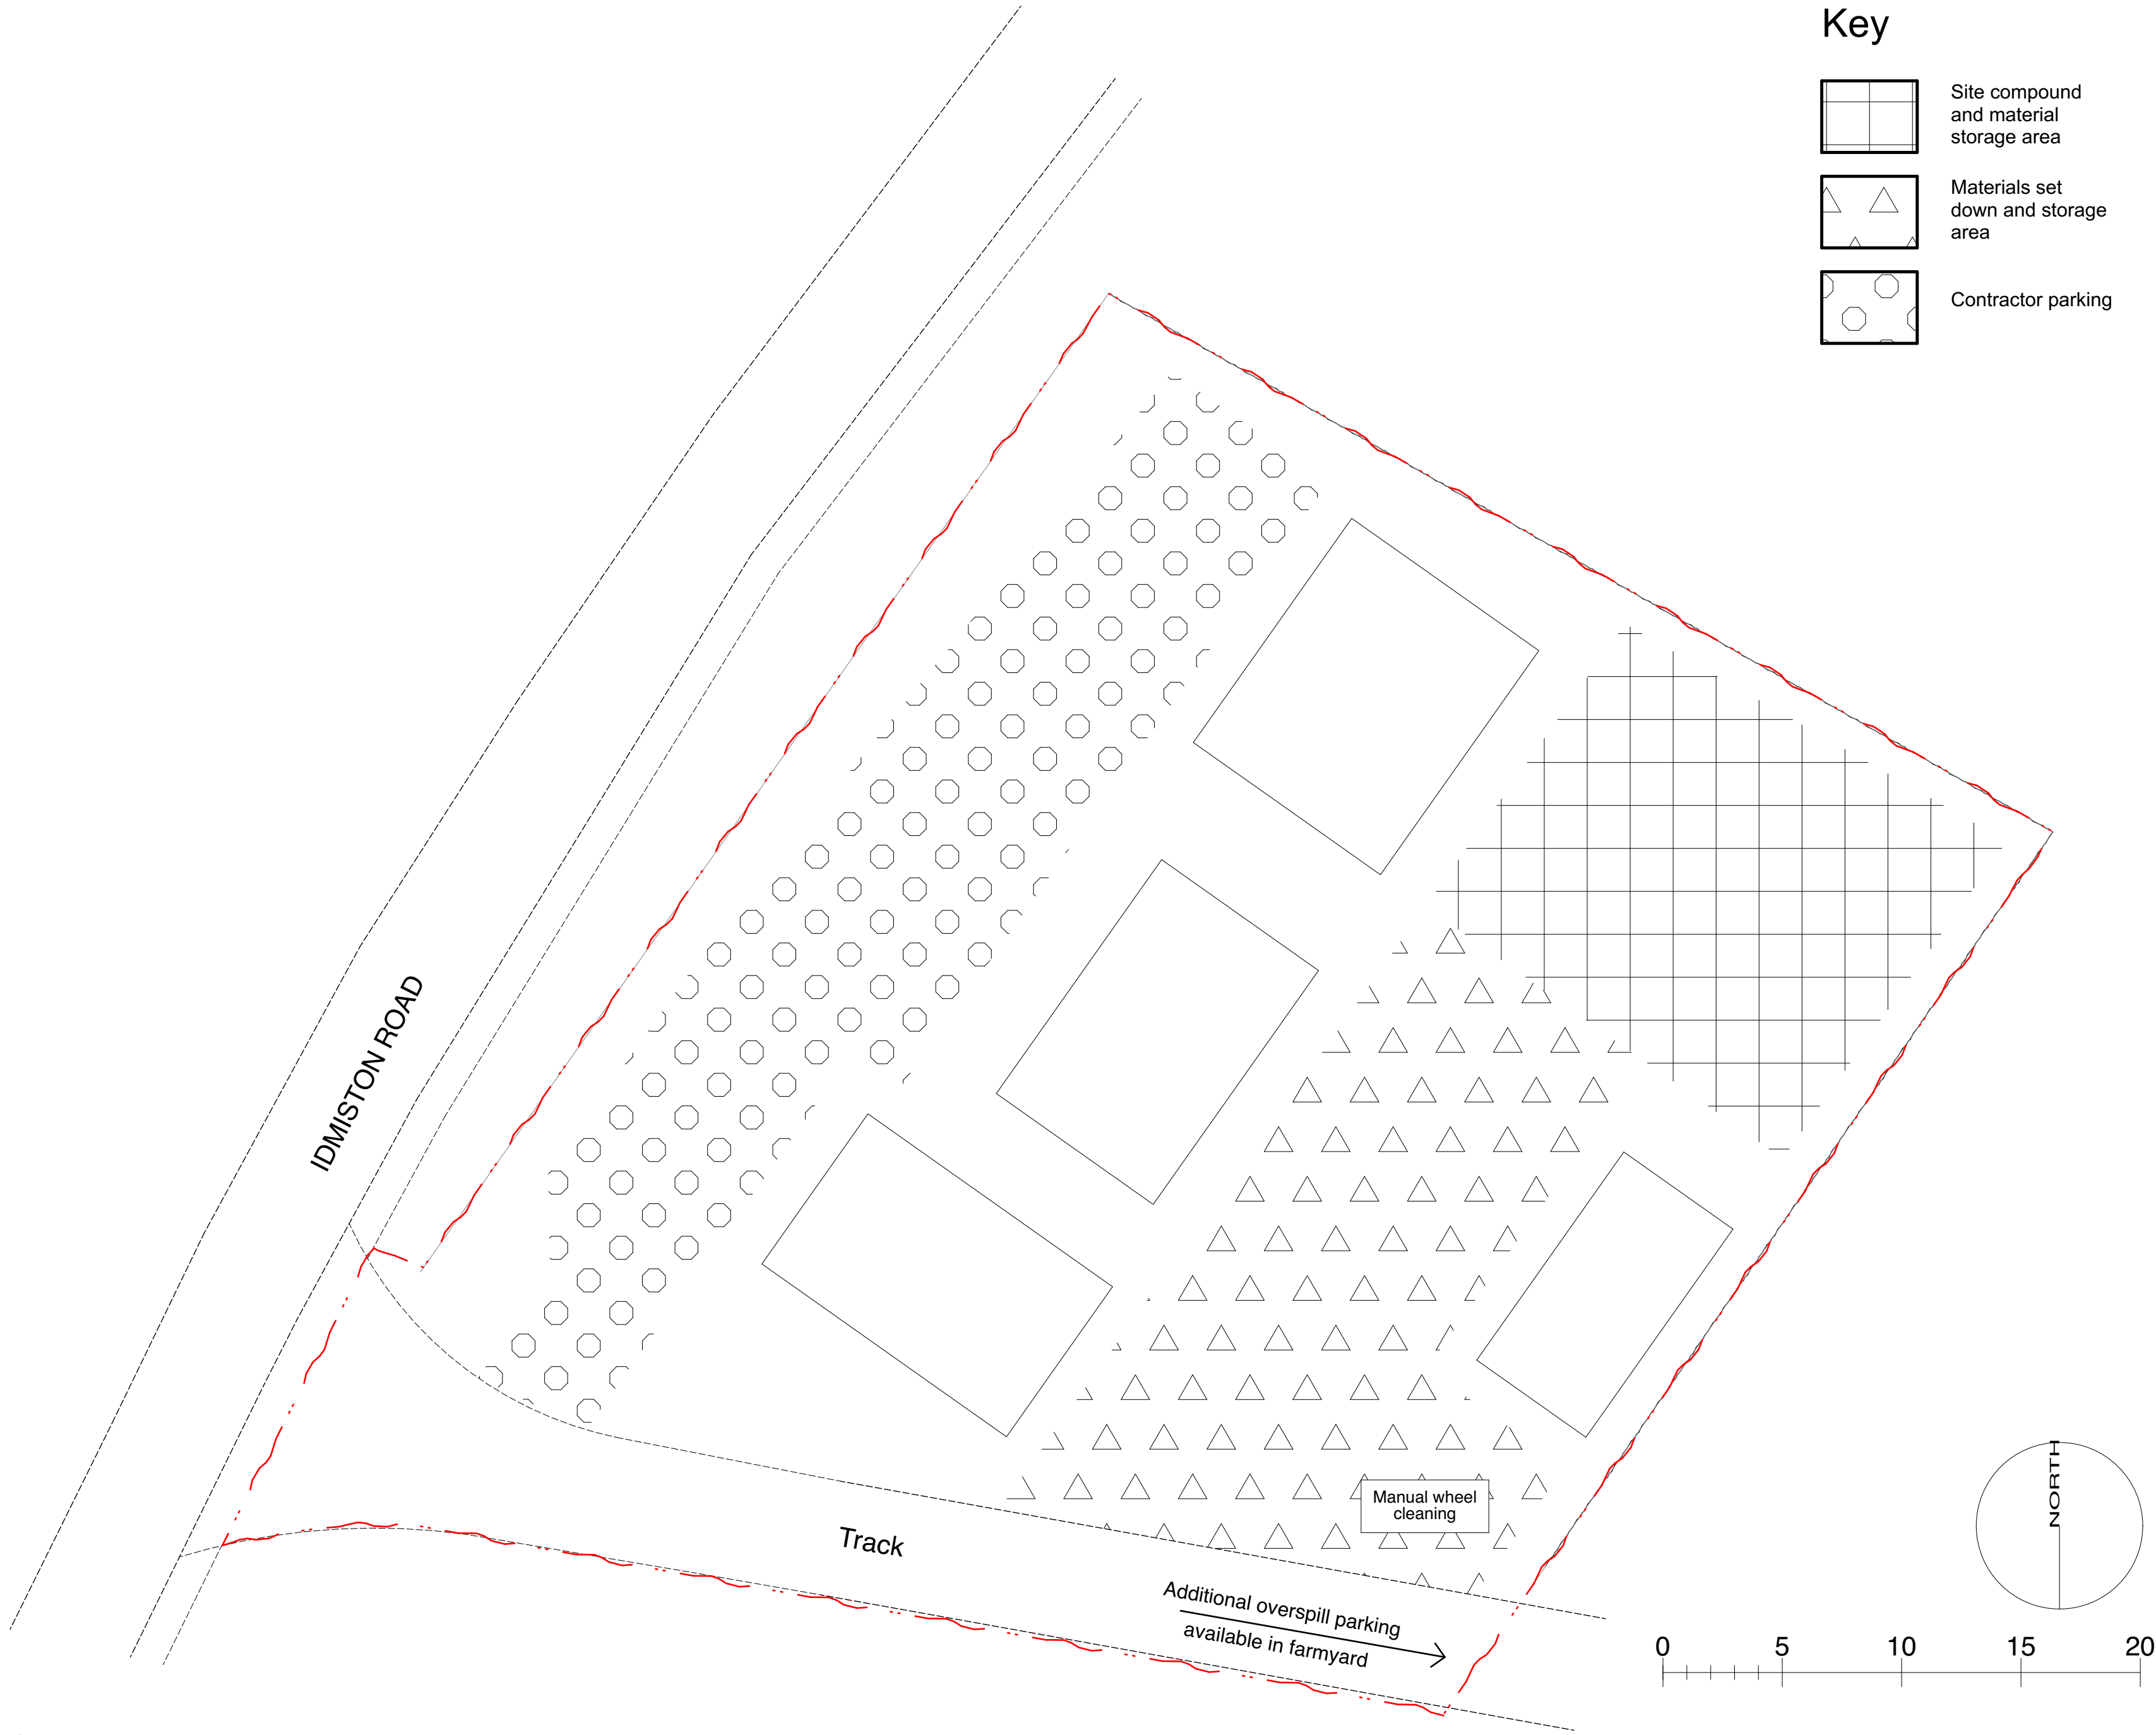


Construction site plan
1:200


Key

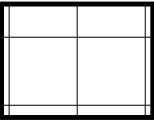

Site compound
and material
storage area

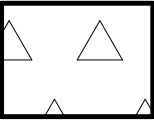

Materials set
down and storage
area

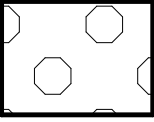

Contractor parking

© This drawing and the building works depicted in it are the copyright of the designer.
This drawing may not be reproduced or amended in whole or part without written consent.

DO NOT SCALE THIS DRAWING - ALWAYS USE WRITTEN DIMENSIONS - ALL DIMENSIONS TO BE CHECKED ON SITE - SITE LEVELS AND CONTOURS ARE CORRECT TO WITHIN 50CM - ANY DEPARTURES SHOULD BE REPORTED AS SOON AS POSSIBLE

Date	Issue	Rev
Site: High View Idmiston Road Porton Wilts.		
Description: For Planning Application		
Project code	Client	
HvW_2602	Mr J. Armstrong	
Sheet no.	Date	
PR.15	26/02/2026	
Scale @ A2	Drawn By	
1:200	DL, JL	