




1 GA - 00 Existing/Proposed Ground Floor Plan
EXT_100 Scale - 1 : 50

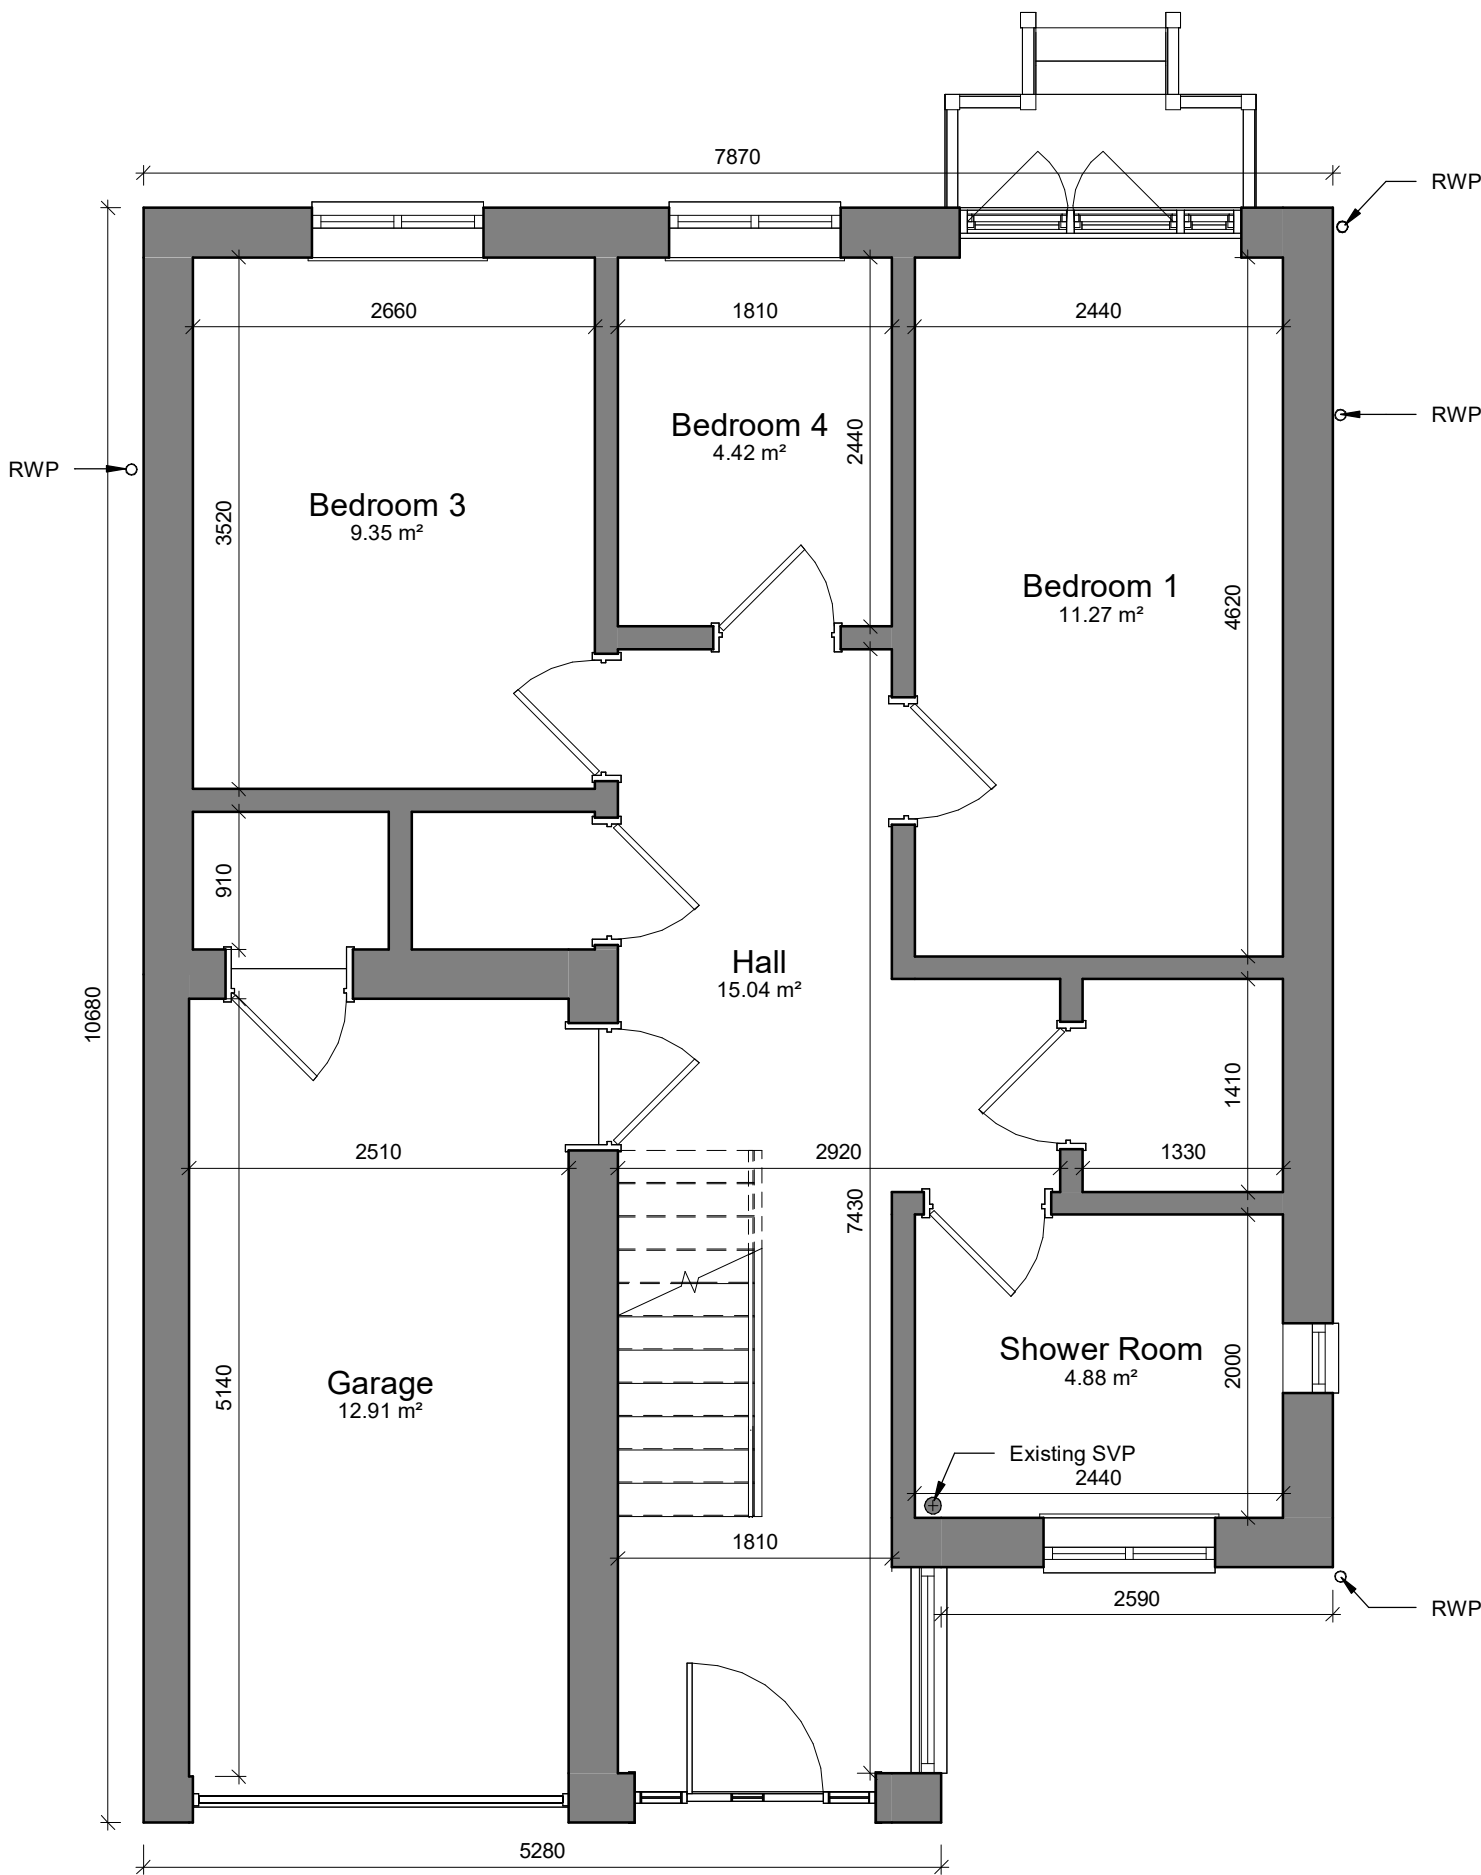


2 GA - 01 Existing/Proposed First Floor Plan
EXT_100 Scale - 1 : 50

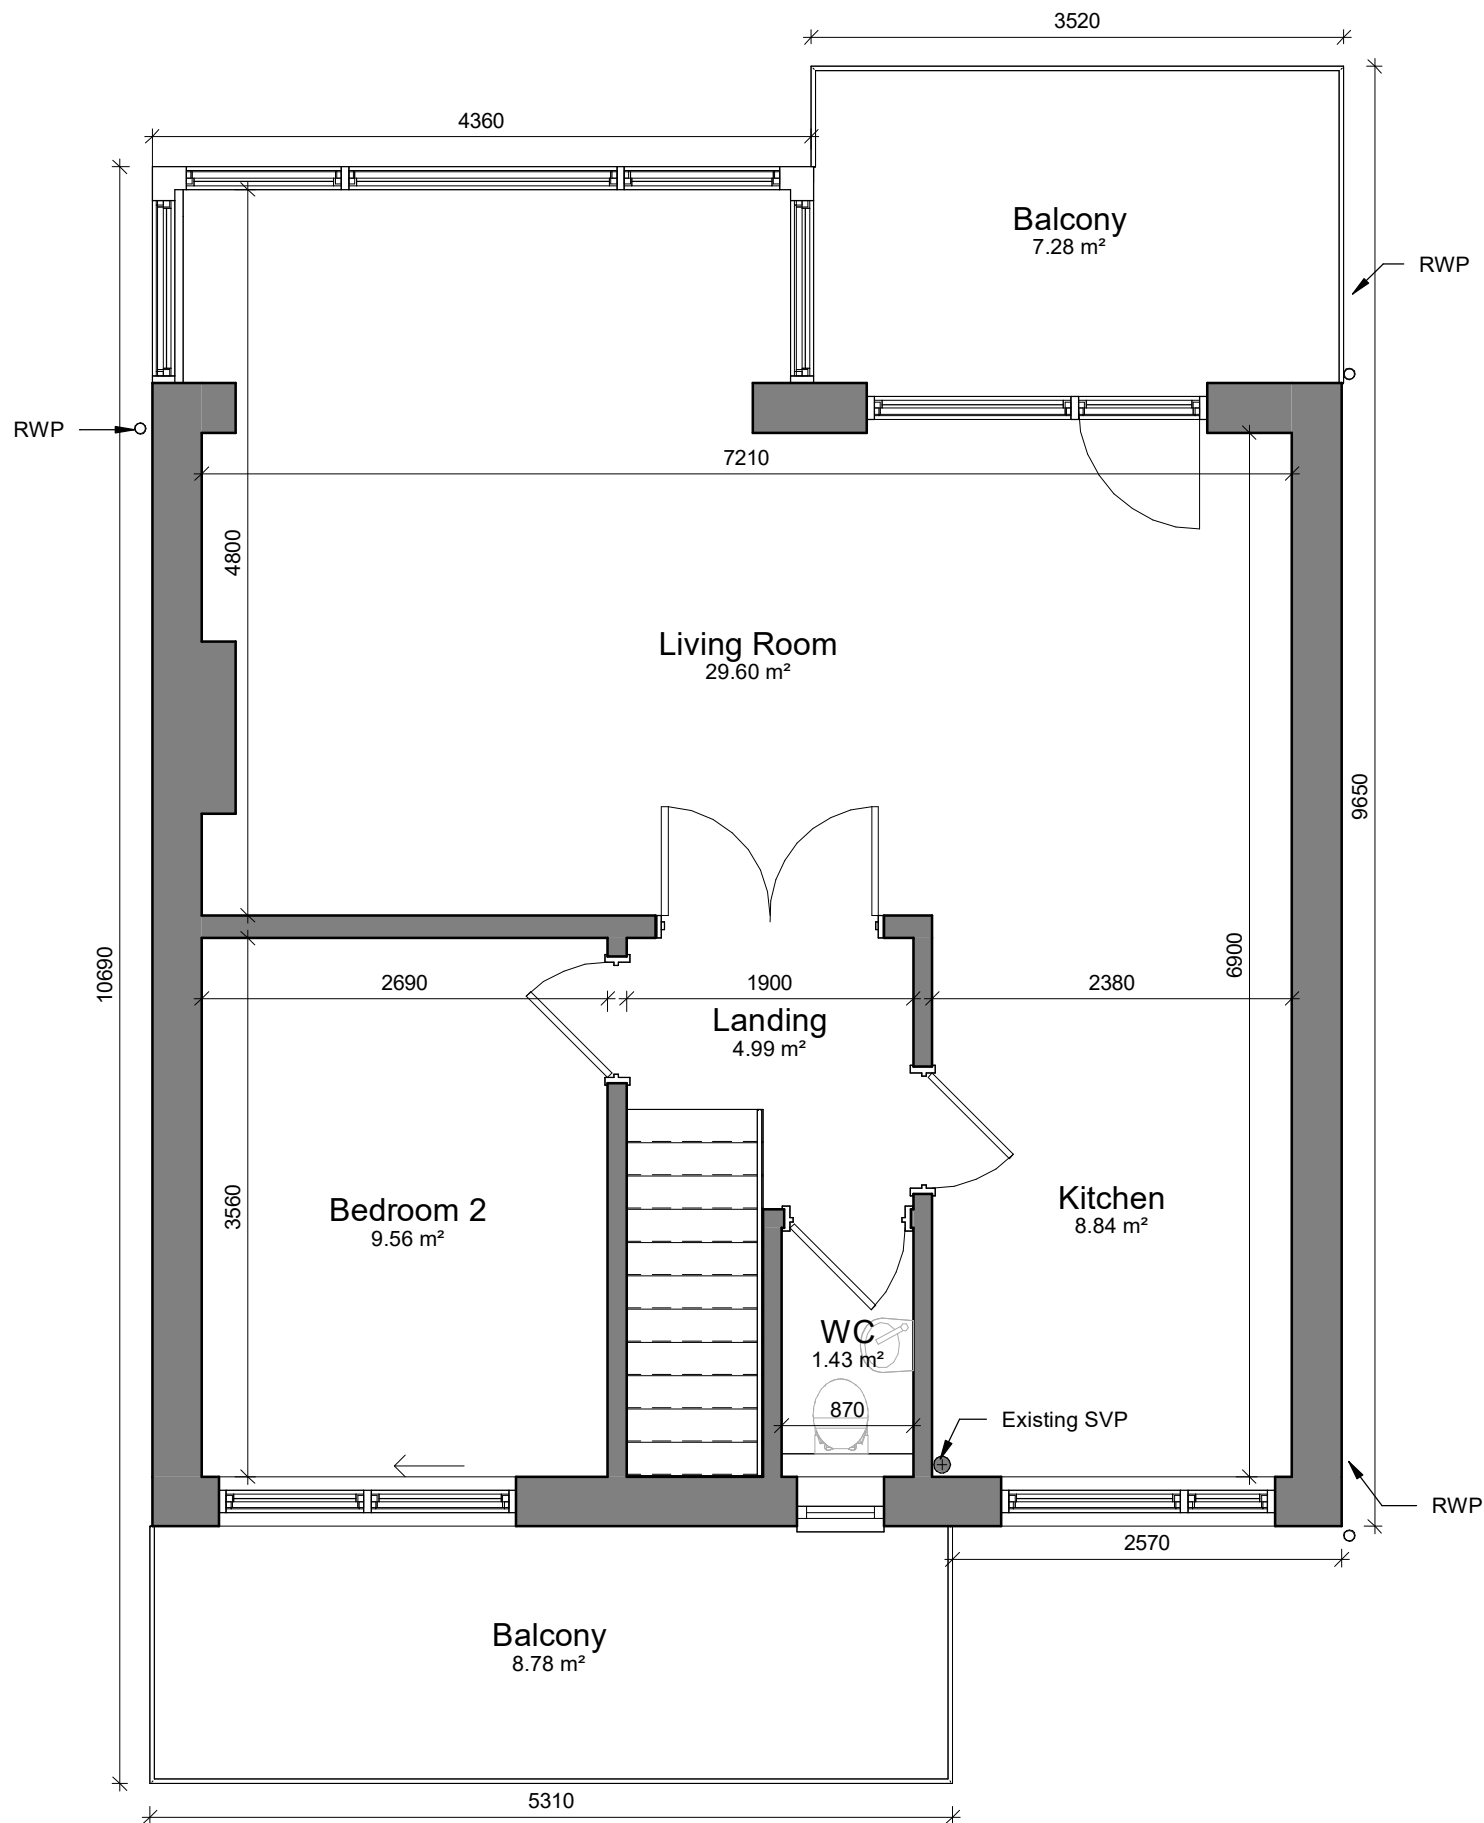

3 GA - 02 Existing/Proposed Roof Plan
EXT_100 Scale - 1 : 50

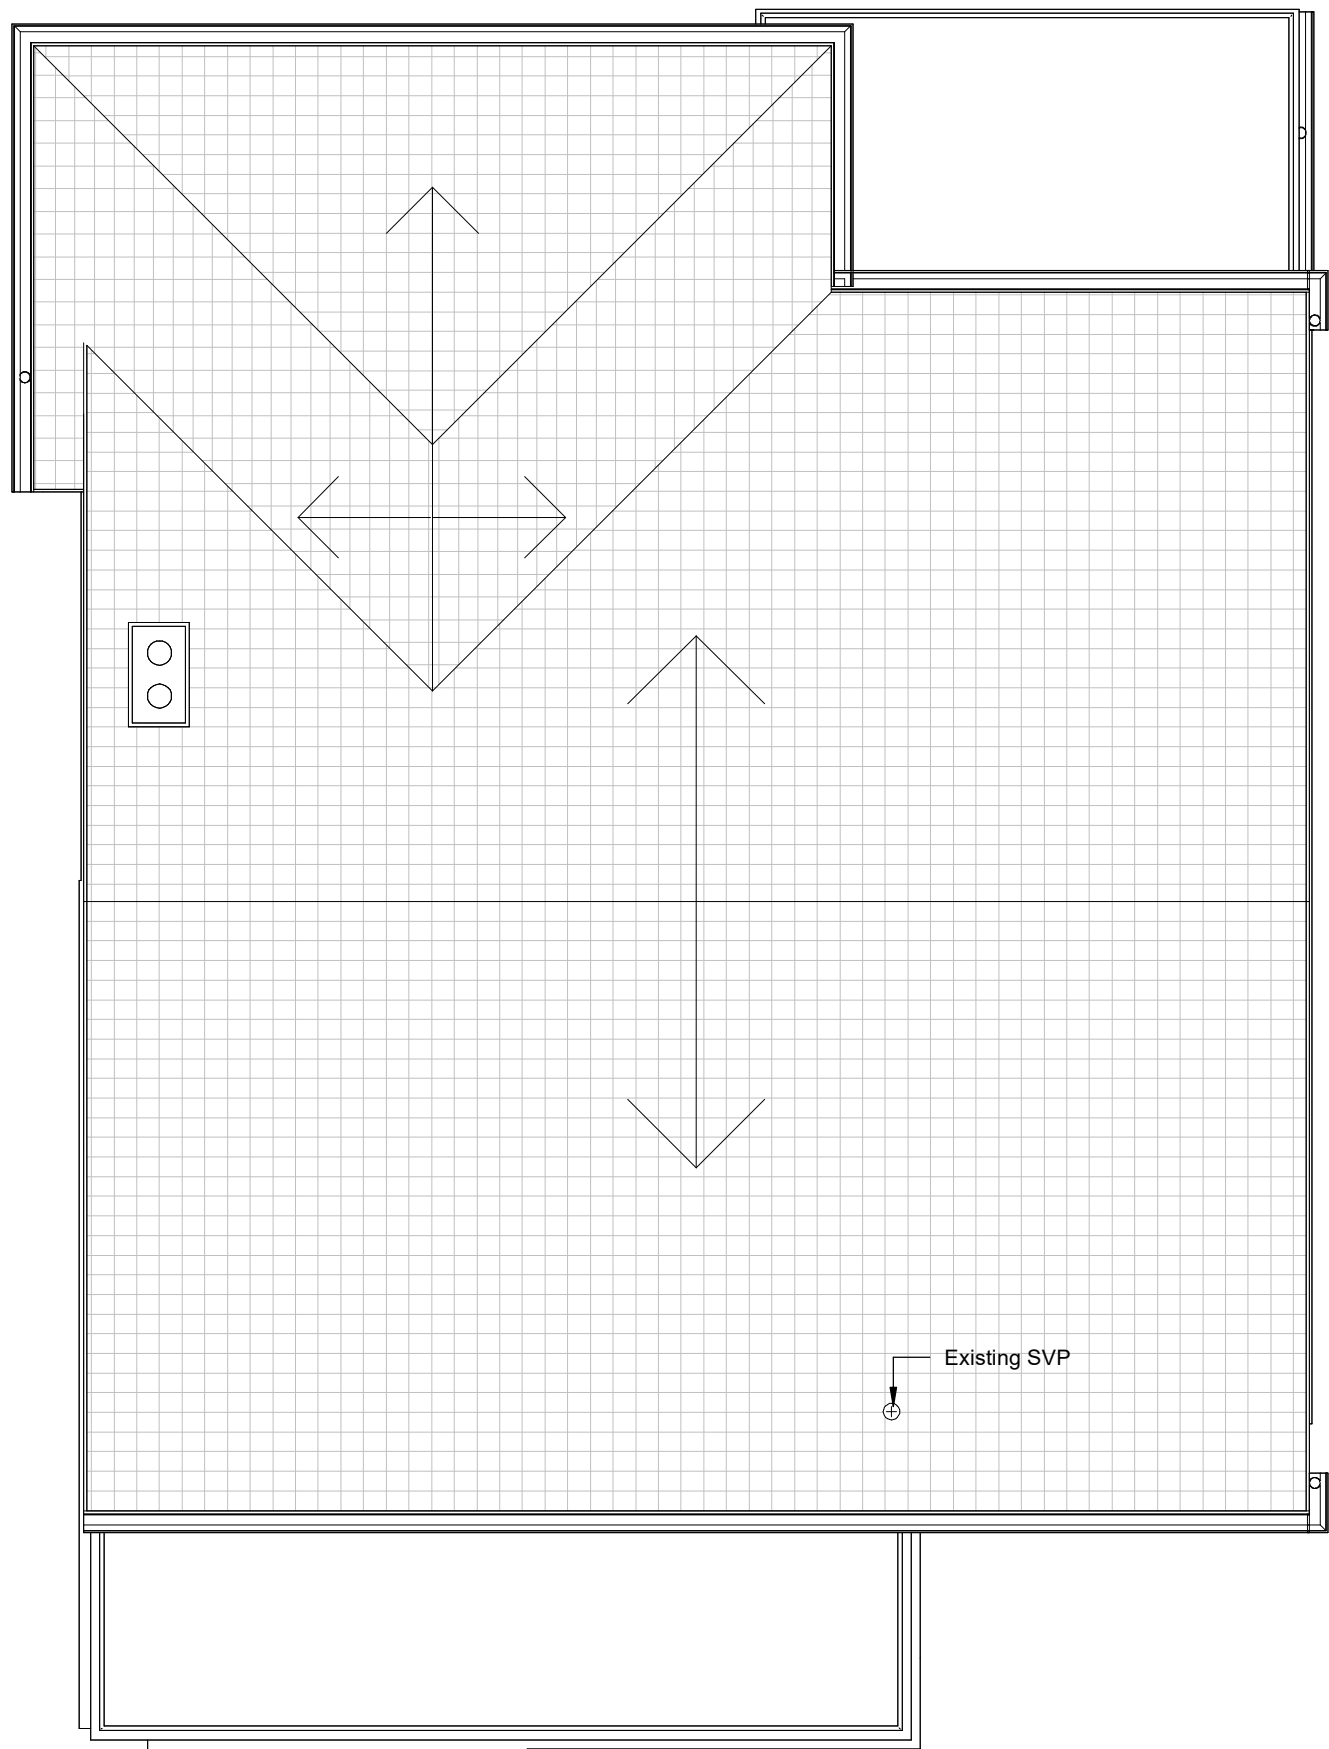

Notes:
All drawings are subject to Planning and Building Control consent.
The details shown are for design intent purposes only and are subject to further design development with suppliers and sub-contractors
Proposals subject to consultation and approval from Local Authority Building Control or an Approved Inspector
All setting out dimensions should be checked on-site prior to construction and any discrepancies and/or omissions should be reported to the Architect immediately

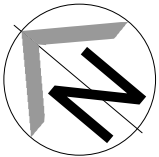

0123m

Scale 1 : 50

DRAWING STRICTLY FOR PLANNING & BUILDING CONTROL SUBMISSION
For drawing enquiries, please contact Heim Architecture at info@heimarchitecture.co.uk
www.heimarchitecture.co.uk

Drawn By:
HA
Date:
26/02/26
Checked By:
HA
Date:
26/02/26

Rev. Date Details

Issued for:
PLANNING

Project/Client:
304C Devizes Road
Salisbury

Project No:
FD2101
Scale:
1 : 50 @ A1
Dwg No:
EXT_100
Rev:

Drawing:
Existing Floor Plans



© Heim Architecture. All drawings provided by Heim Architecture are to be used strictly for planning permission and building control submissions only. These drawings strictly not to be used for setting out on site or any other works than the purpose stated.