


SOUTH ELEVATION
Scale 1:100

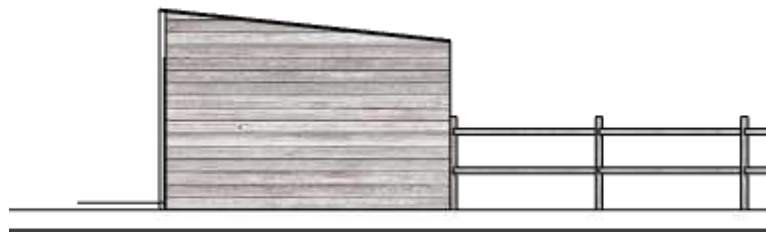


NORTH ELEVATION
Scale 1:100




WEST ELEVATION
Scale 1:100




EAST ELEVATION
Scale 1:100

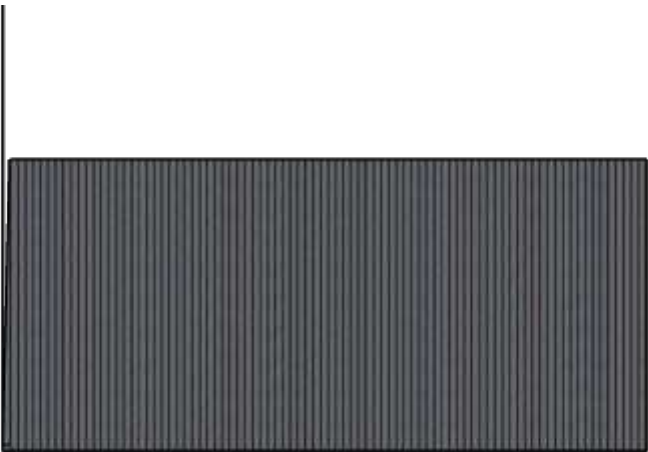

ROOF PLAN
Scale 1:100

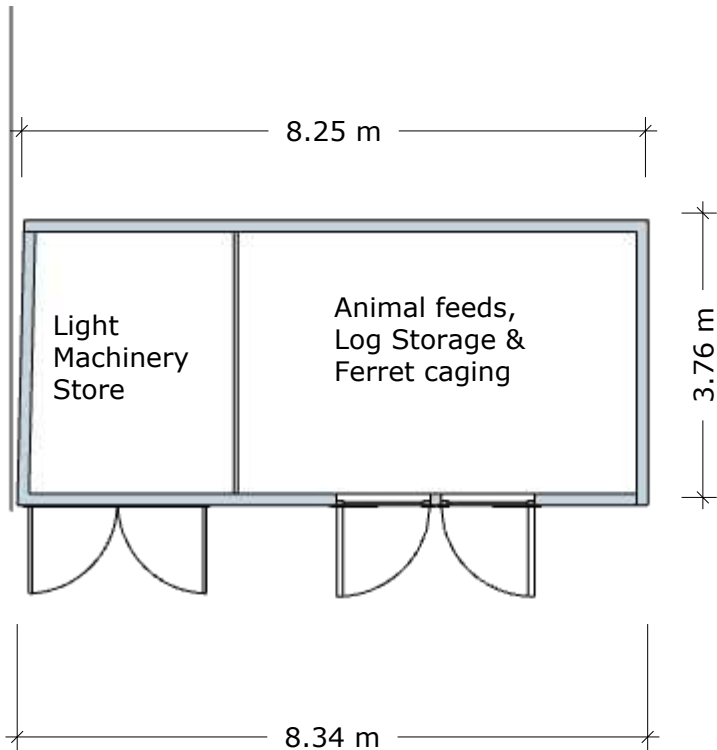

GROUND FLOOR PLAN
Scale 1:100

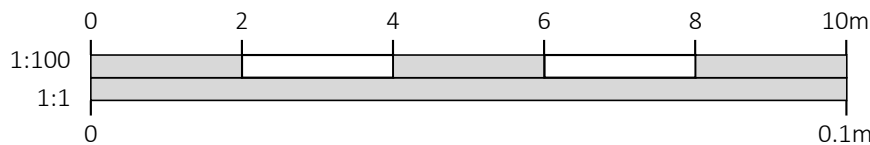

-	-	-	-
DRAWINGS PRODUCED BY			
T.J. Crump Oakwrights Ltd The Lakes, Swainshill, Hereford, HR4 7PU			
+44 (0)1432 353353 enquiries@oakwrights.co.uk			
CLIENT			
Mr C. Hayes			
SITE ADDRESS			
The Court House, Aldbourne, Marlborough, Wiltshire, SN8 2EJ			
PROJECT			
Proposed Oak Framed Bespoke Barn			
DEPARTMENT			
OCB			
DRAWING			
EXISTING PLANS & ELEVATIONS			
SCALE			
1:100 @ A3			
DATE DRAWN		DATE ISSUED	
26.02.2026		27.02.2026	
DRAWN		CHECKED	
GA		NE	
DRG. NO.			REV.
260226E -1			01