



PROPOSED EAST ELEVATION
Scale 1:50




PROPOSED NORTH ELEVATION
Scale 1:50

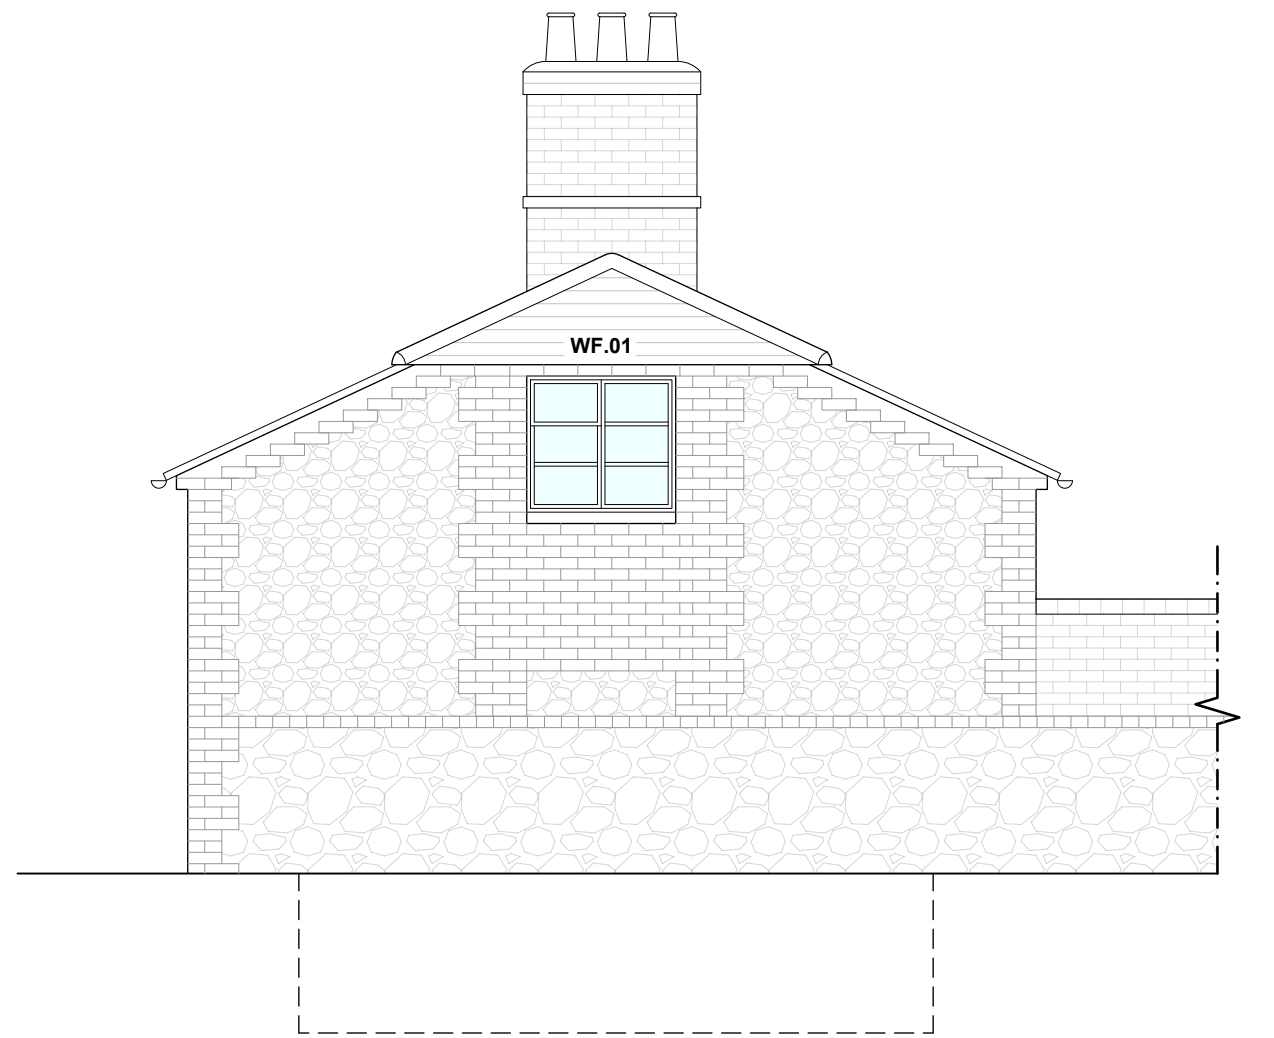


PROPOSED SOUTH ELEVATION
Scale 1:50

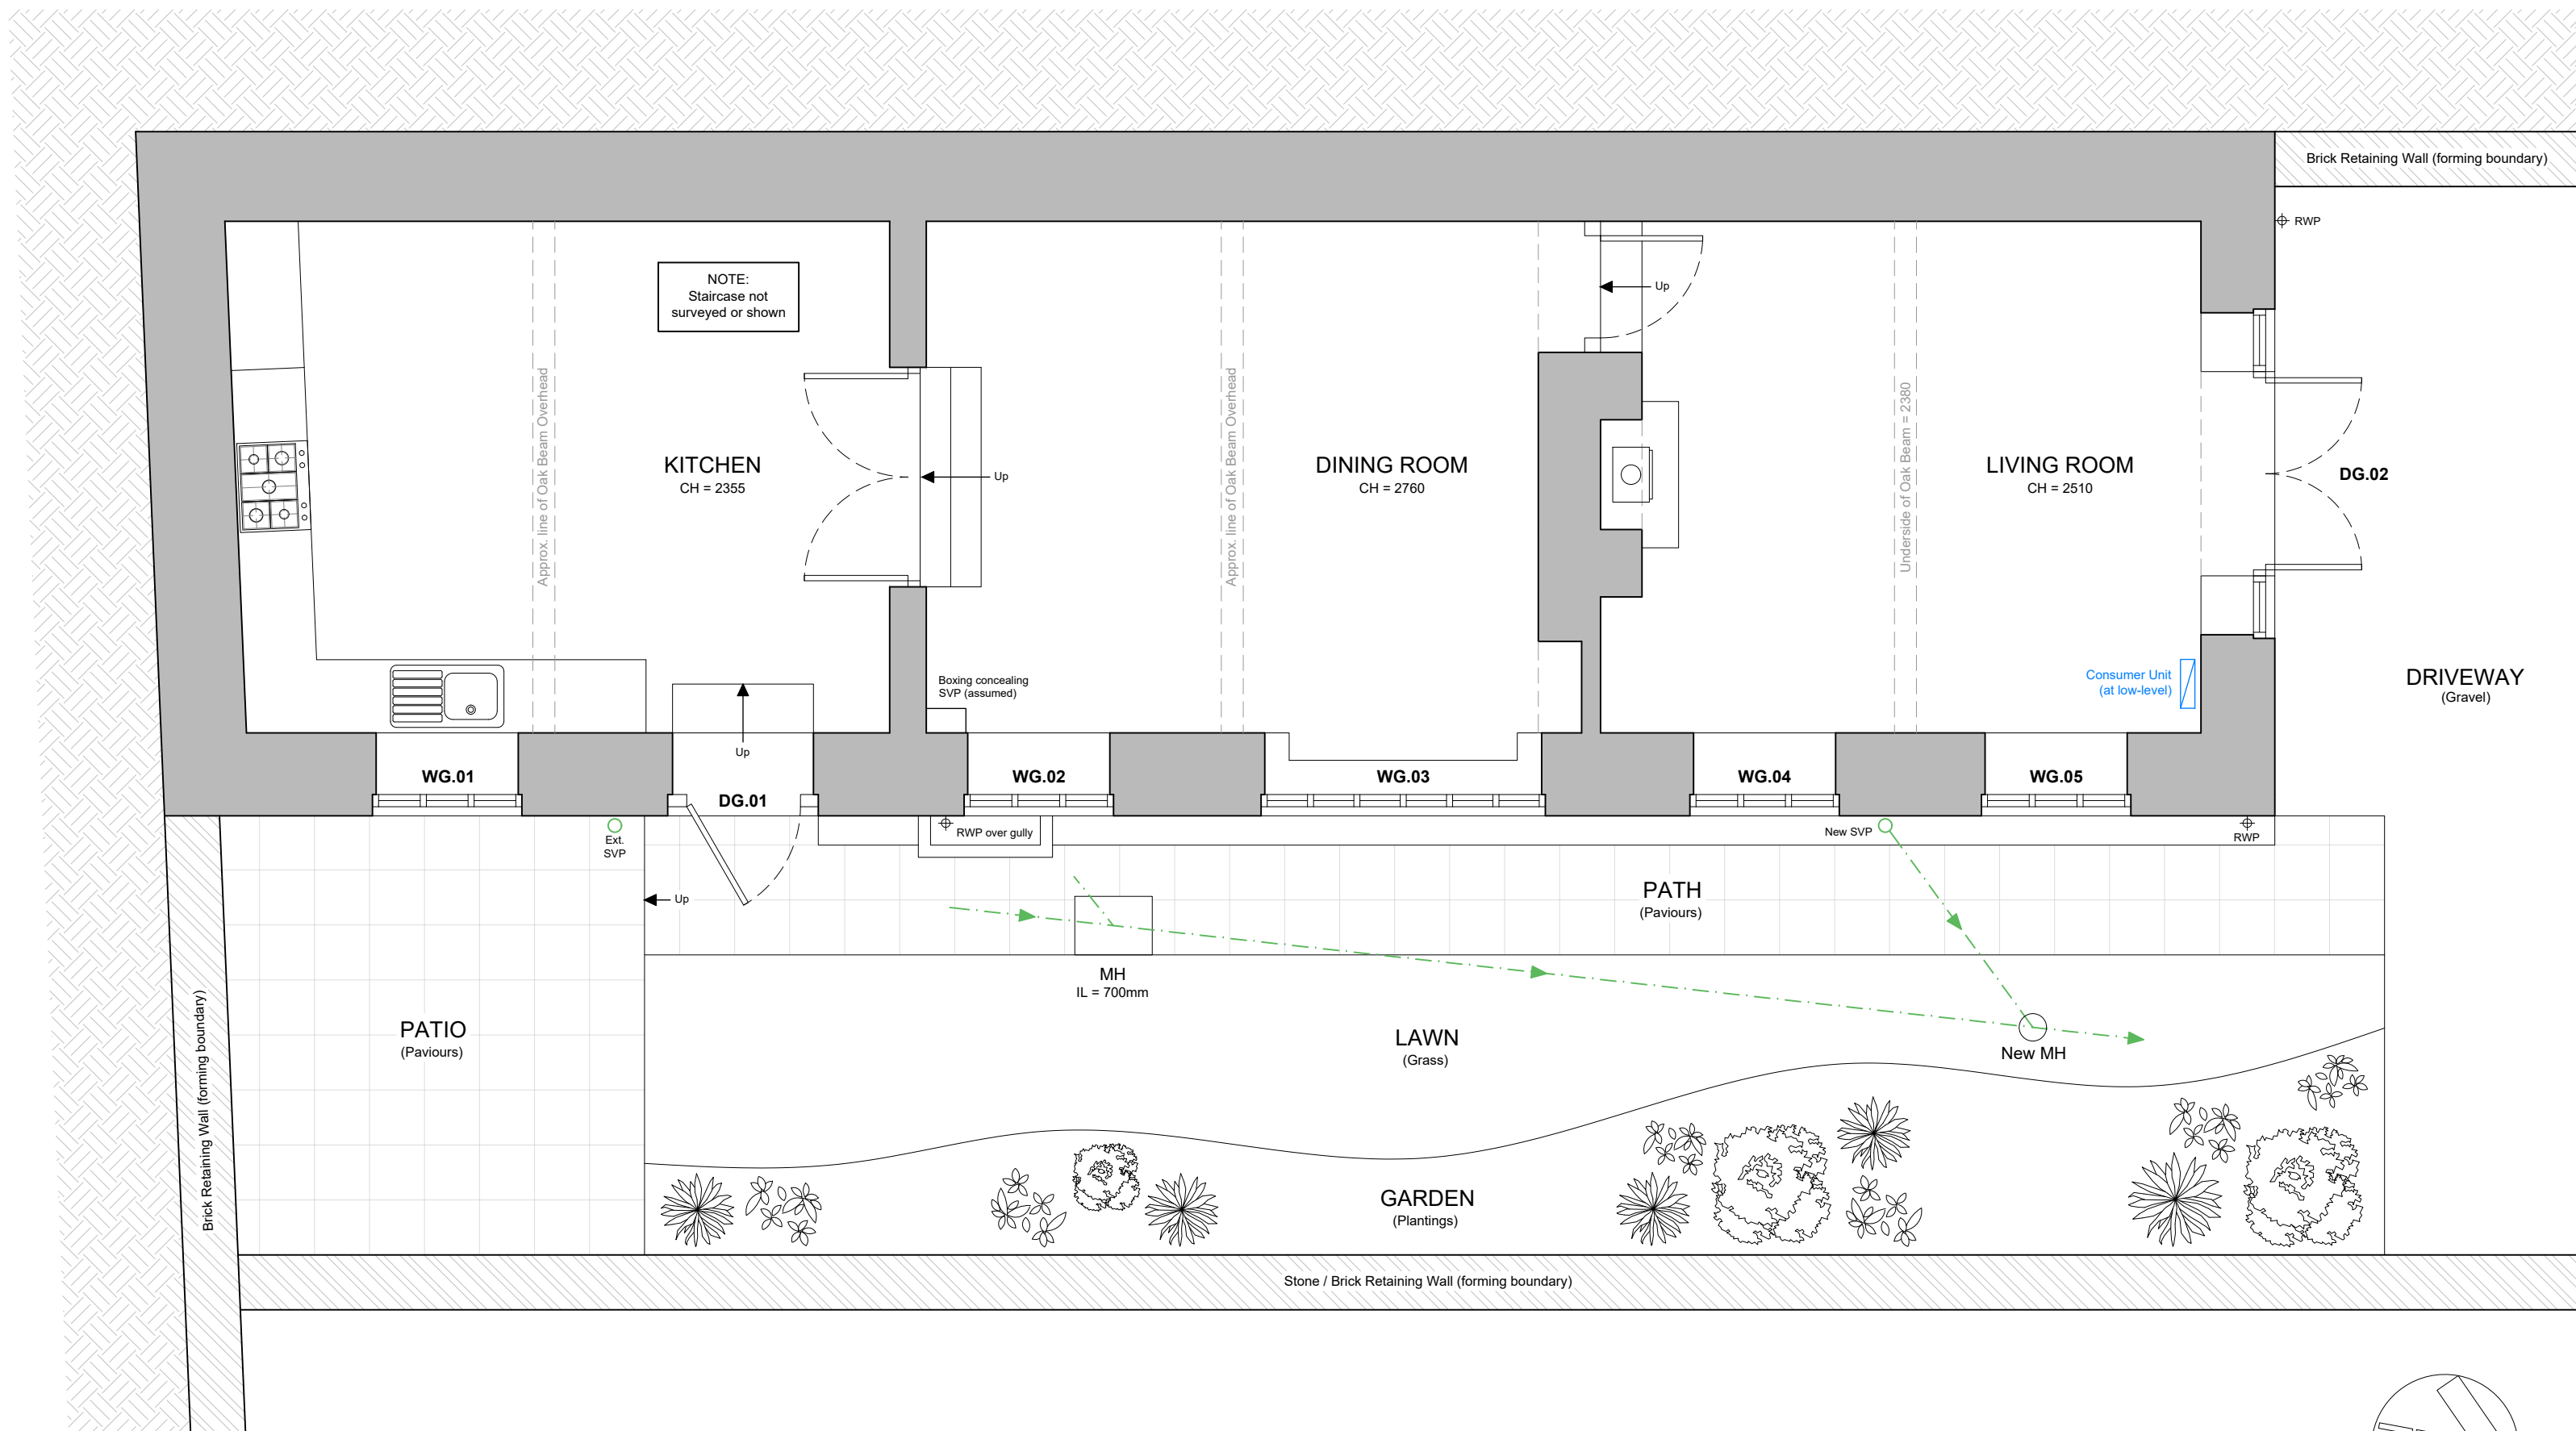


PROPOSED GROUND FLOOR PLAN
Scale 1:50

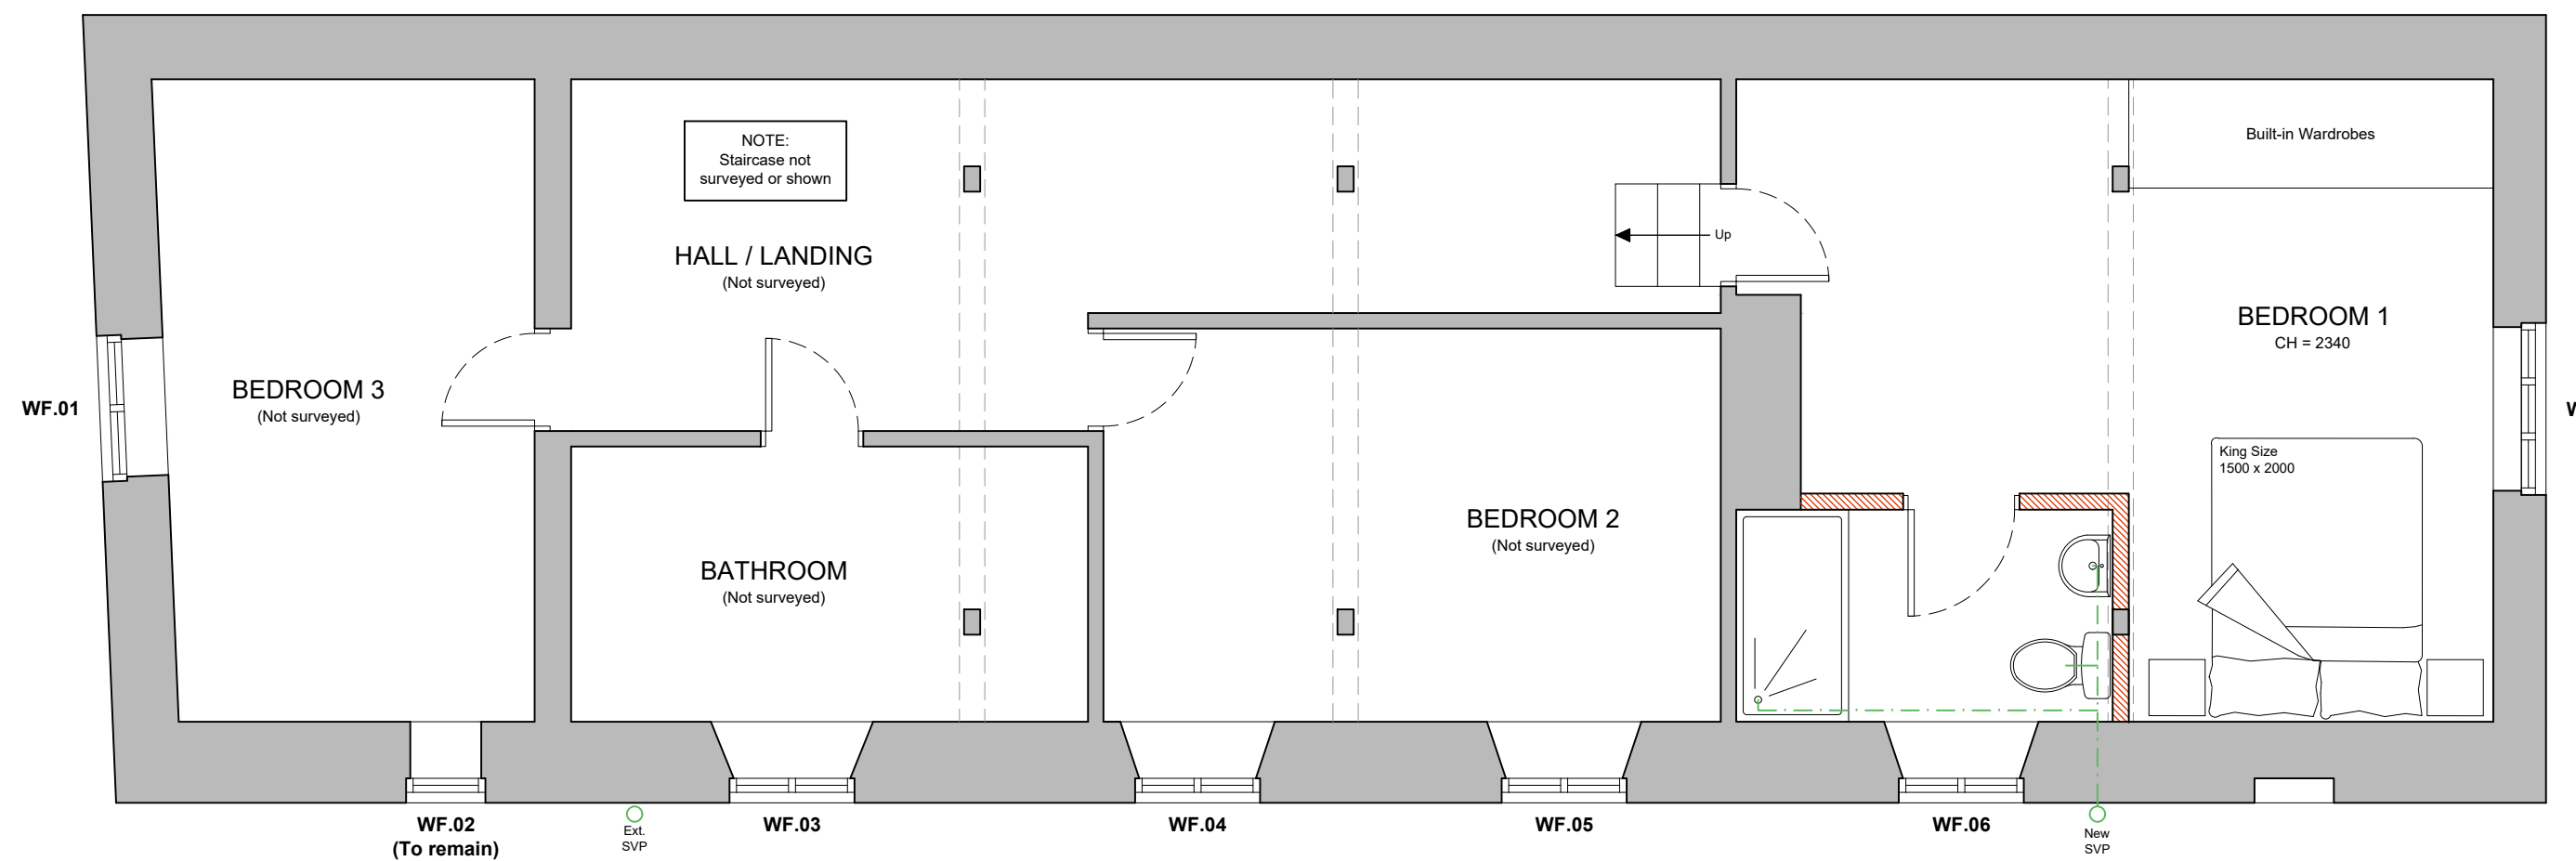

PROPOSED FIRST FLOOR PLAN
Scale 1:50

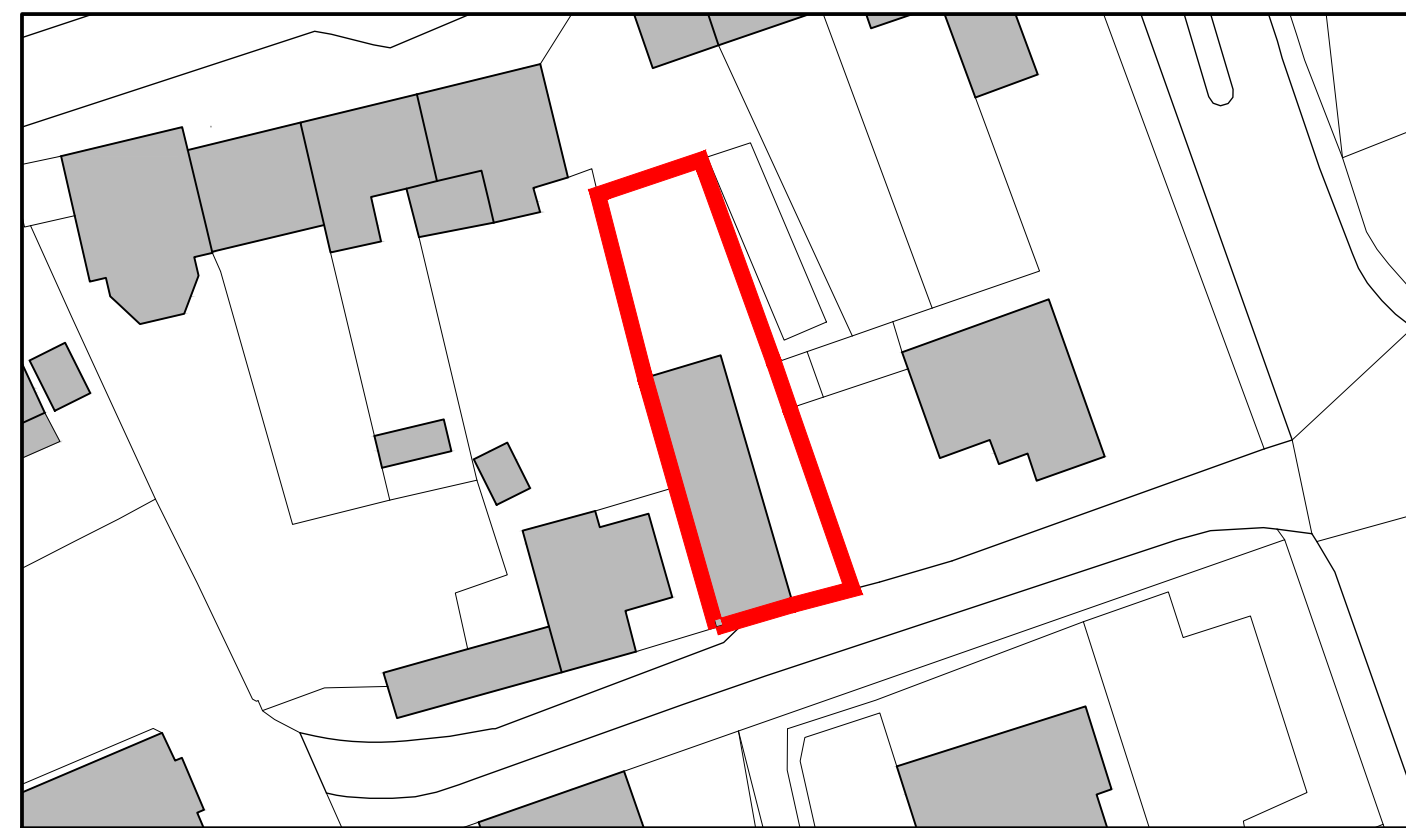

PROPOSED BLOCK PLAN
Scale 1:500

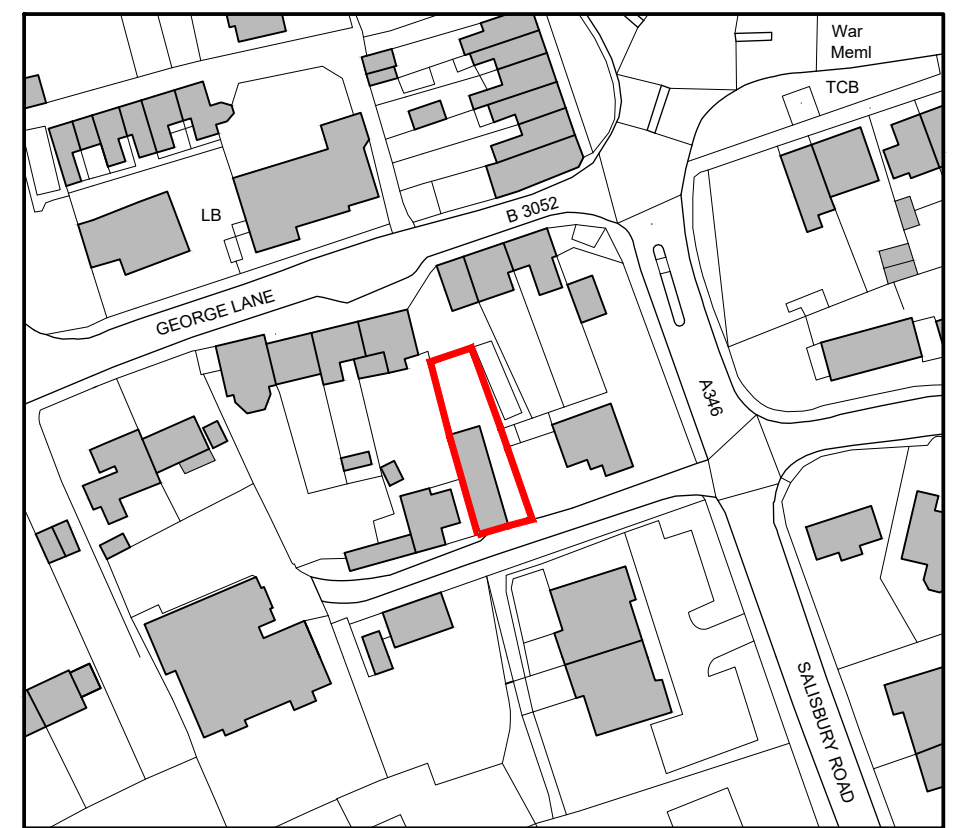

PROPOSED SITE LOCATION PLAN
Scale 1:1250

DRAWING FOR PLANNING PURPOSES ONLY.
NOT TO BE USED FOR CONSTRUCTION

JOB TITLE: Proposed New En-suite & Replacement Windows, Linden Lodge, 4 George Lane, Marlborough, Wiltshire, SN8 4BT For Mrs S. Banfield	DRAWING NO: 1680 - Banfield - Proposed - 02		REV: -	
	REVISION DESCRIPTIONS:			
DRAWING TITLE: Proposed Floor Plans, Elevations, Site Location & Block Plans	SCALE: As Shown	DATE: Feb 25	DRAWN BY: BJ	PAPER SIZE: A1
			JOB NO: 1680	



Ground Floor
6 Pellhams Court
Marlborough
Wiltshire SN8 2AG

T: 01672 518 278
E: info@tuttlearchserv.co.uk
F: facebook.com/tuttlearchserv
W: tuttlearchserv.co.uk