




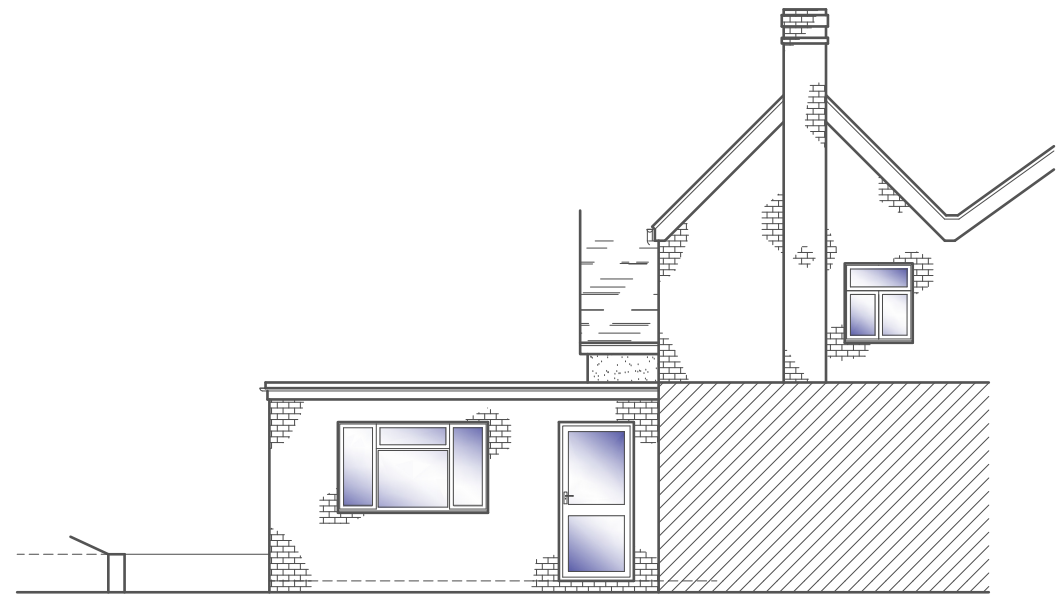


VIEW A
Scale 1:100

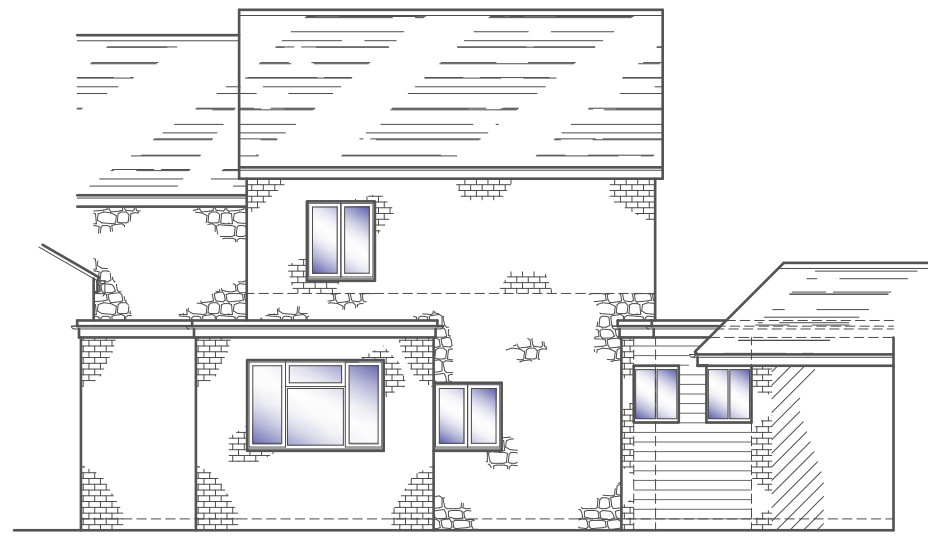


VIEW B
Scale 1:100

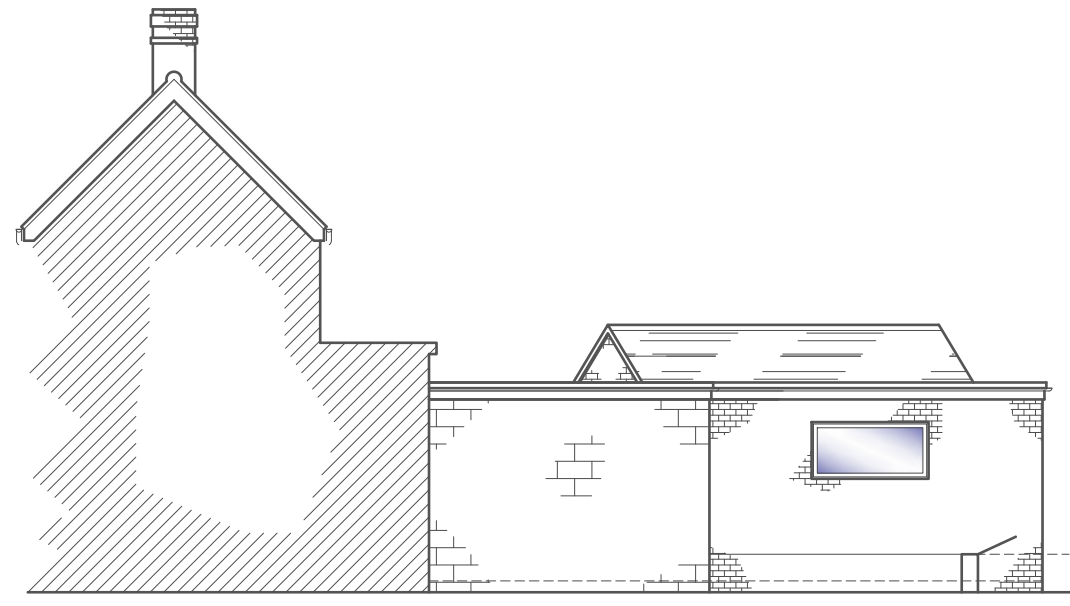


VIEW C
Scale 1:100

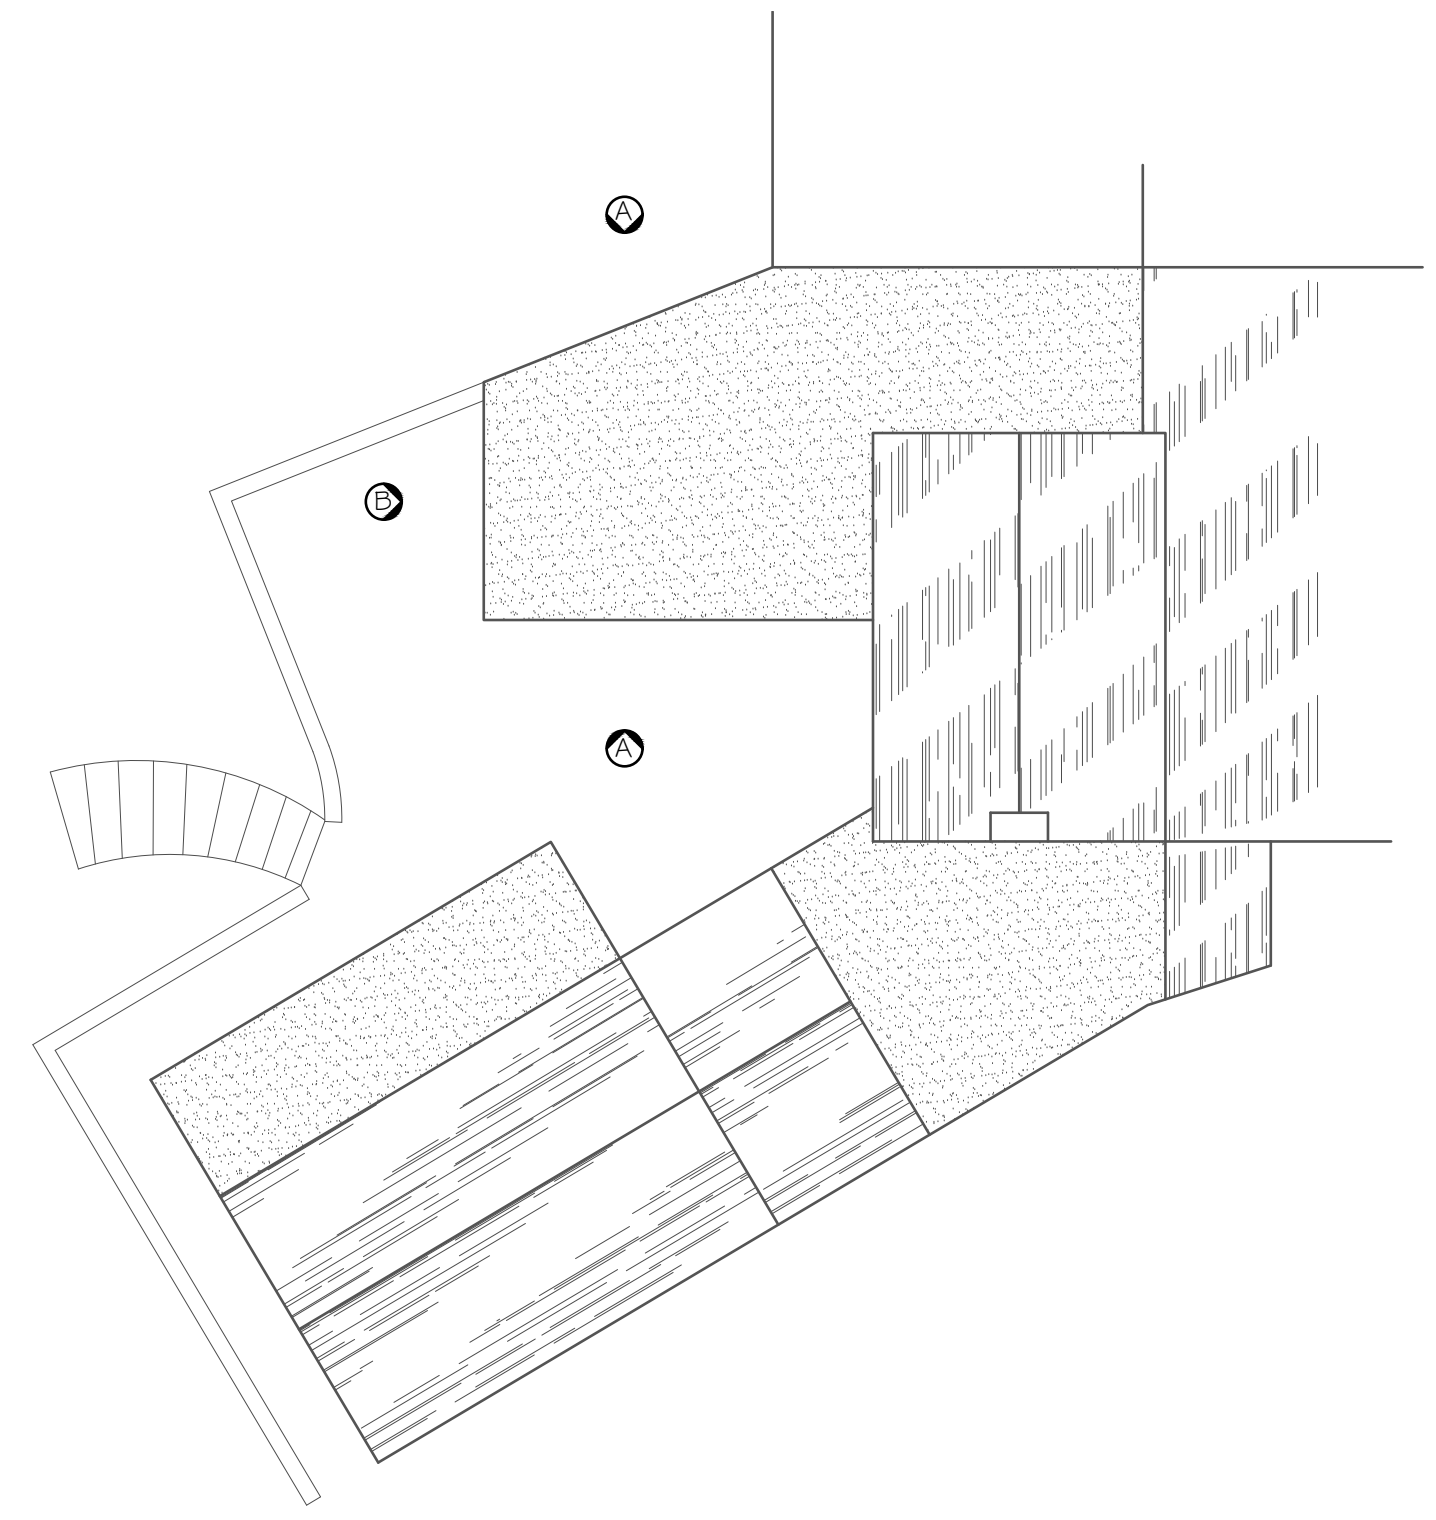


ROOF PLAN
Scale 1:100

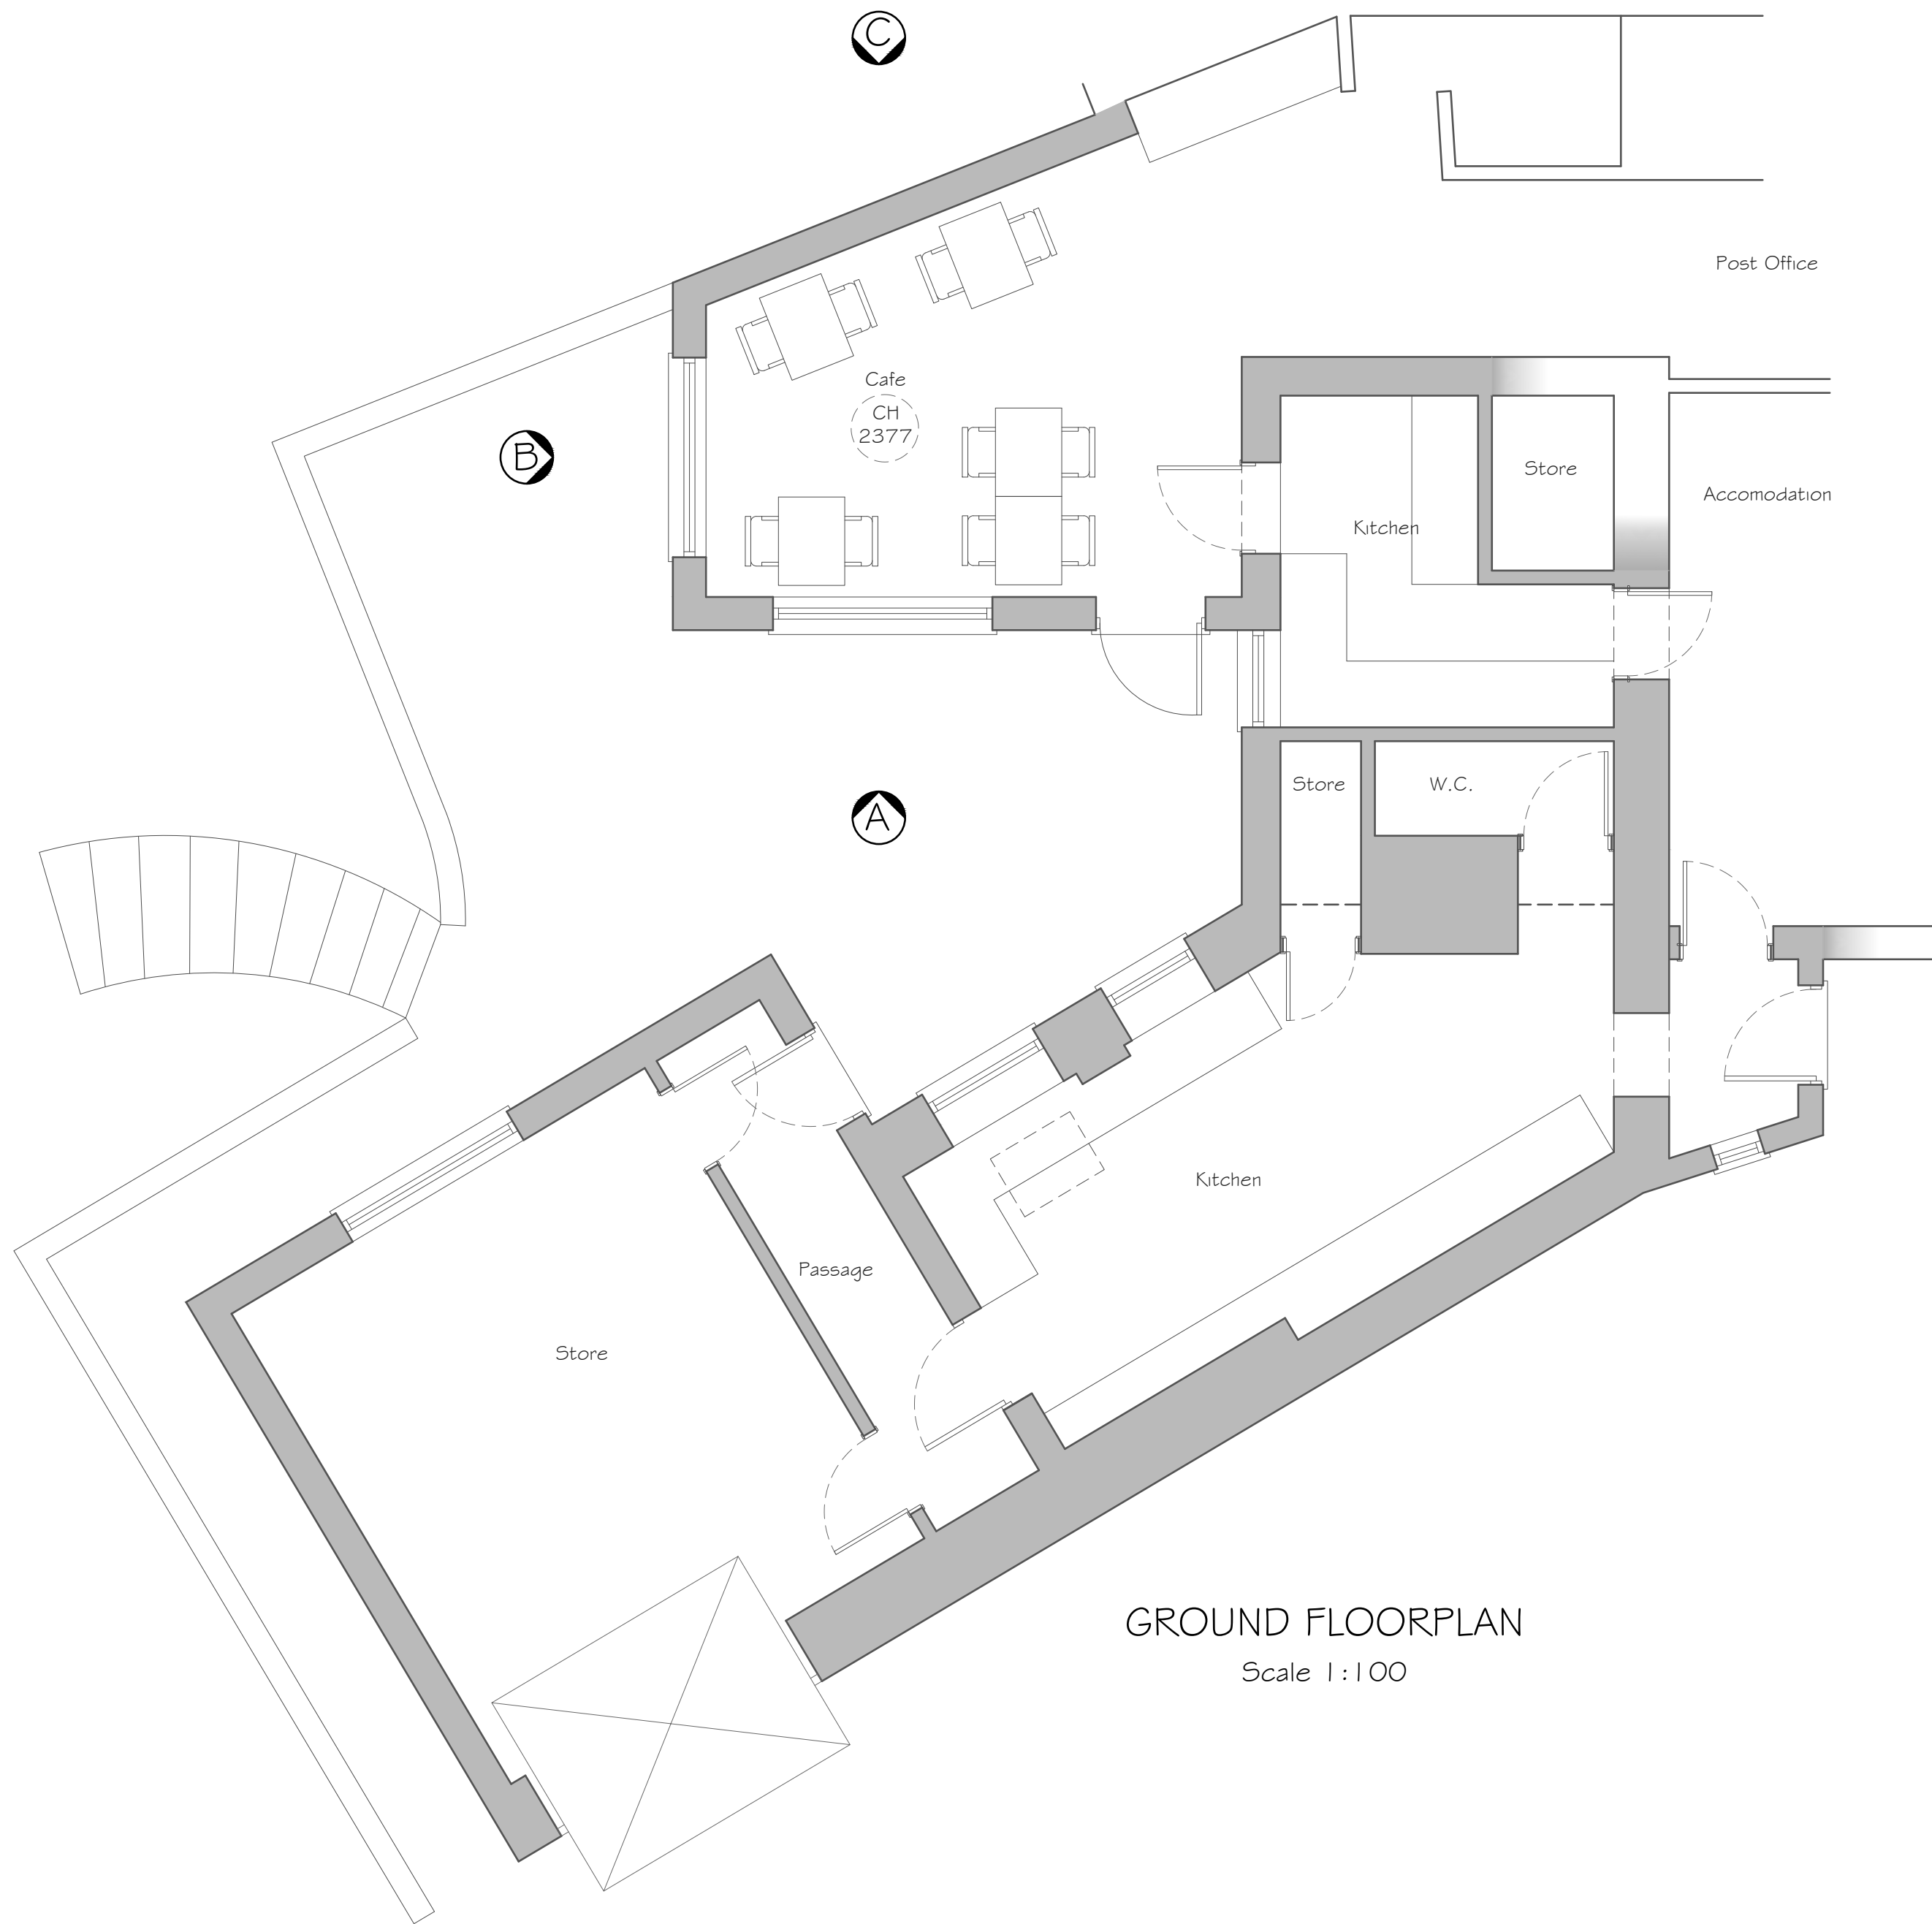


GROUND FLOORPLAN
Scale 1:100

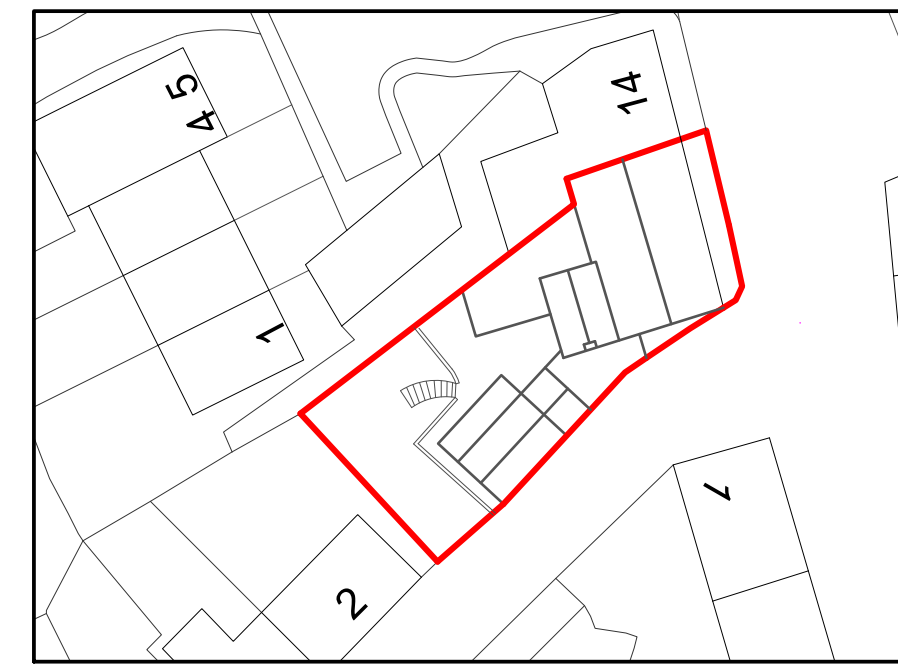

BLOCK PLAN
Scale 1:500

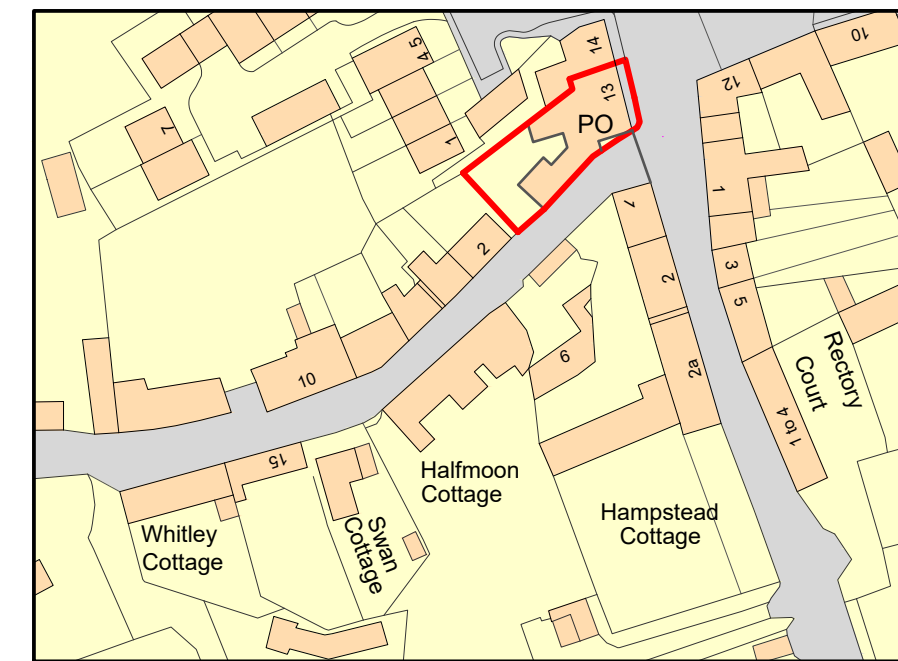

LOCATION PLAN
Scale 1:1250

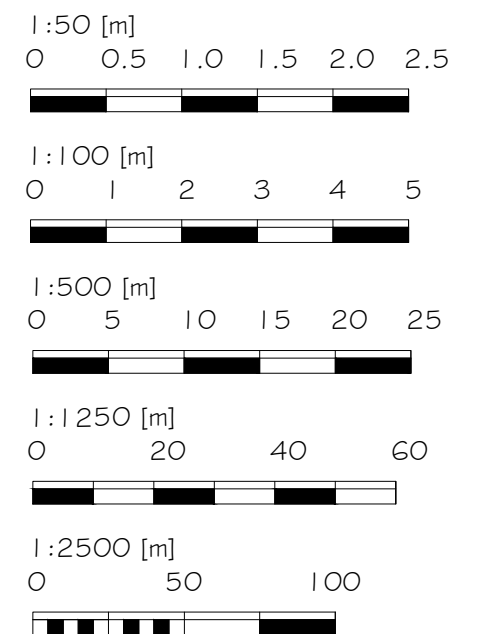

Alex Dawson
www.addraughting.co.uk
alex@addraughting.co.uk
01672 511412
07791 341698

59 Barrow Close
Marlborough
Wiltshire
SN8 2BE



AD DRAUGHTING
ARCHITECTURAL SERVICES

Client

MR & MRS BERISHA

Job Title

EXTENSION AT:
ALDBOURNE POST OFFICE
13 THE SQUARE,
ALDBOURNE,
WILTS,
SN8 2DU.

Drawing Title

EXISTING ELEVATIONS AND PLANS

Scale

A5 SHOWN

Date

09/05/2025

Drawn

AD

Drawing No.

1529-01

Rev

-