


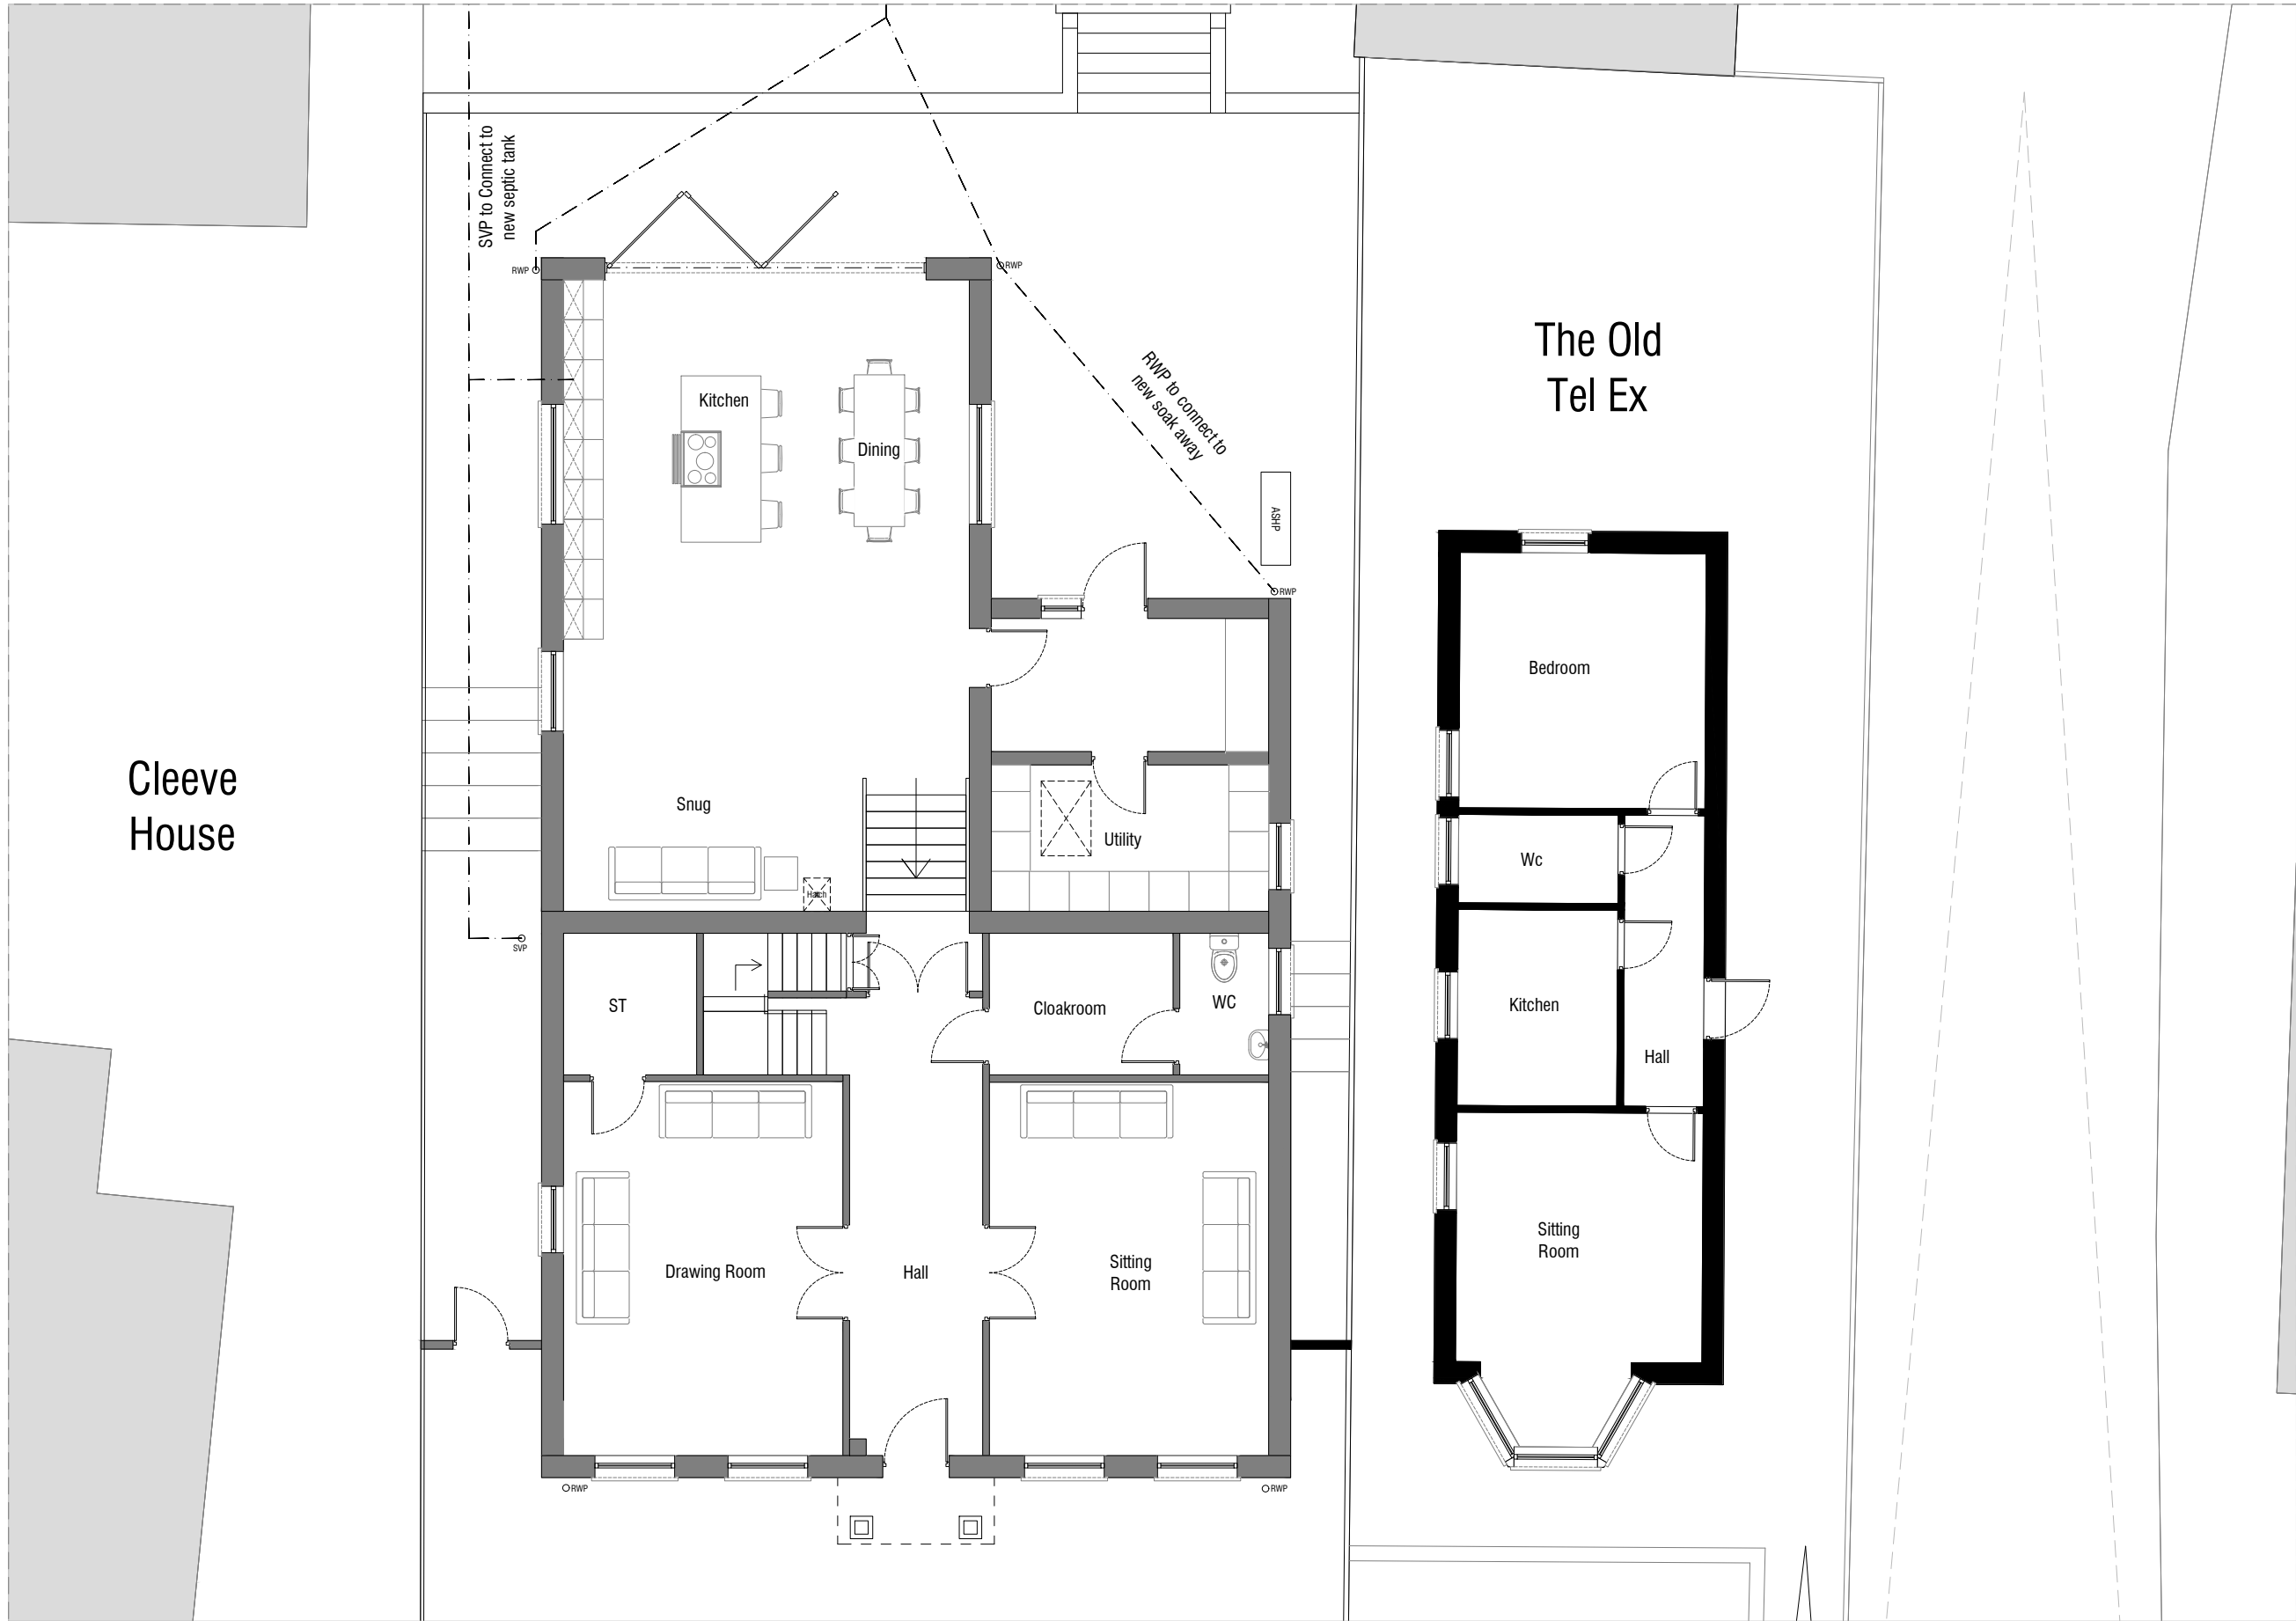

Cleeve House

The Old Tel Ex

01 - Ground Floor and Lower Level Plan

P2	26.02.26	Planning Issue
P1	09.02.26	Planning Issue
Rev:	Date:	Revision History:

T: 01722 680 419
M: 07810 647 790
W: info@esdon-architecture.com

Project:

25-025
Cherry Bank

Designed by:	Name:	Date:	Checked:	Name:	Date:
Drawn By:	EE		Approved:	EE	

Scale: @A3	Status:
1:100	Planning

Drawing Title:

Proposed Ground Floor Plan

Drawing No:	Rev:
10-110	P2