



Cleeve House

The Old Tel Ex

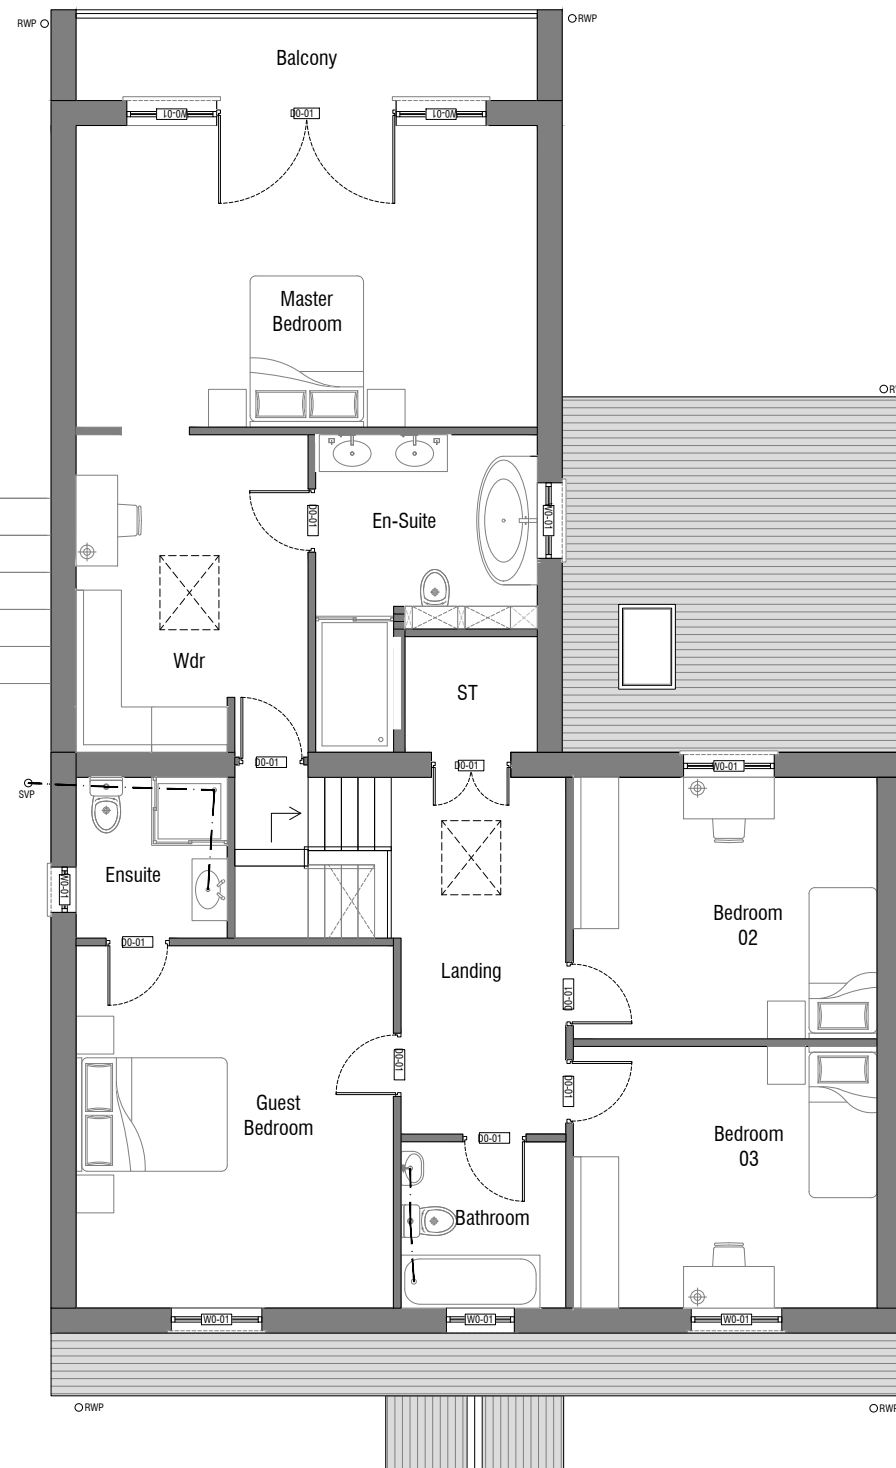

02 - First Floor Plan

 

P2	26.02.26	Planning Issue
P1	09.02.26	Planning Issue
Rev:	Date:	Revision History:

ESDON		T: 01722 680 419	
ARCHITECTURE		M: 07810 647 790	
		W: info@esdon-architecture.com	

Project:			
25-025			
Cherry Bank			

Name:	Date:	Name:	Date:
Designed by: EE		Checked: EE	
Drawn By: EE		Approved: EE	

Scale: @A3	Status:
1:100	Planning

Drawing Title:	
Proposed First Floor Plans	

Drawing No:	Rev:
10-111	P2