


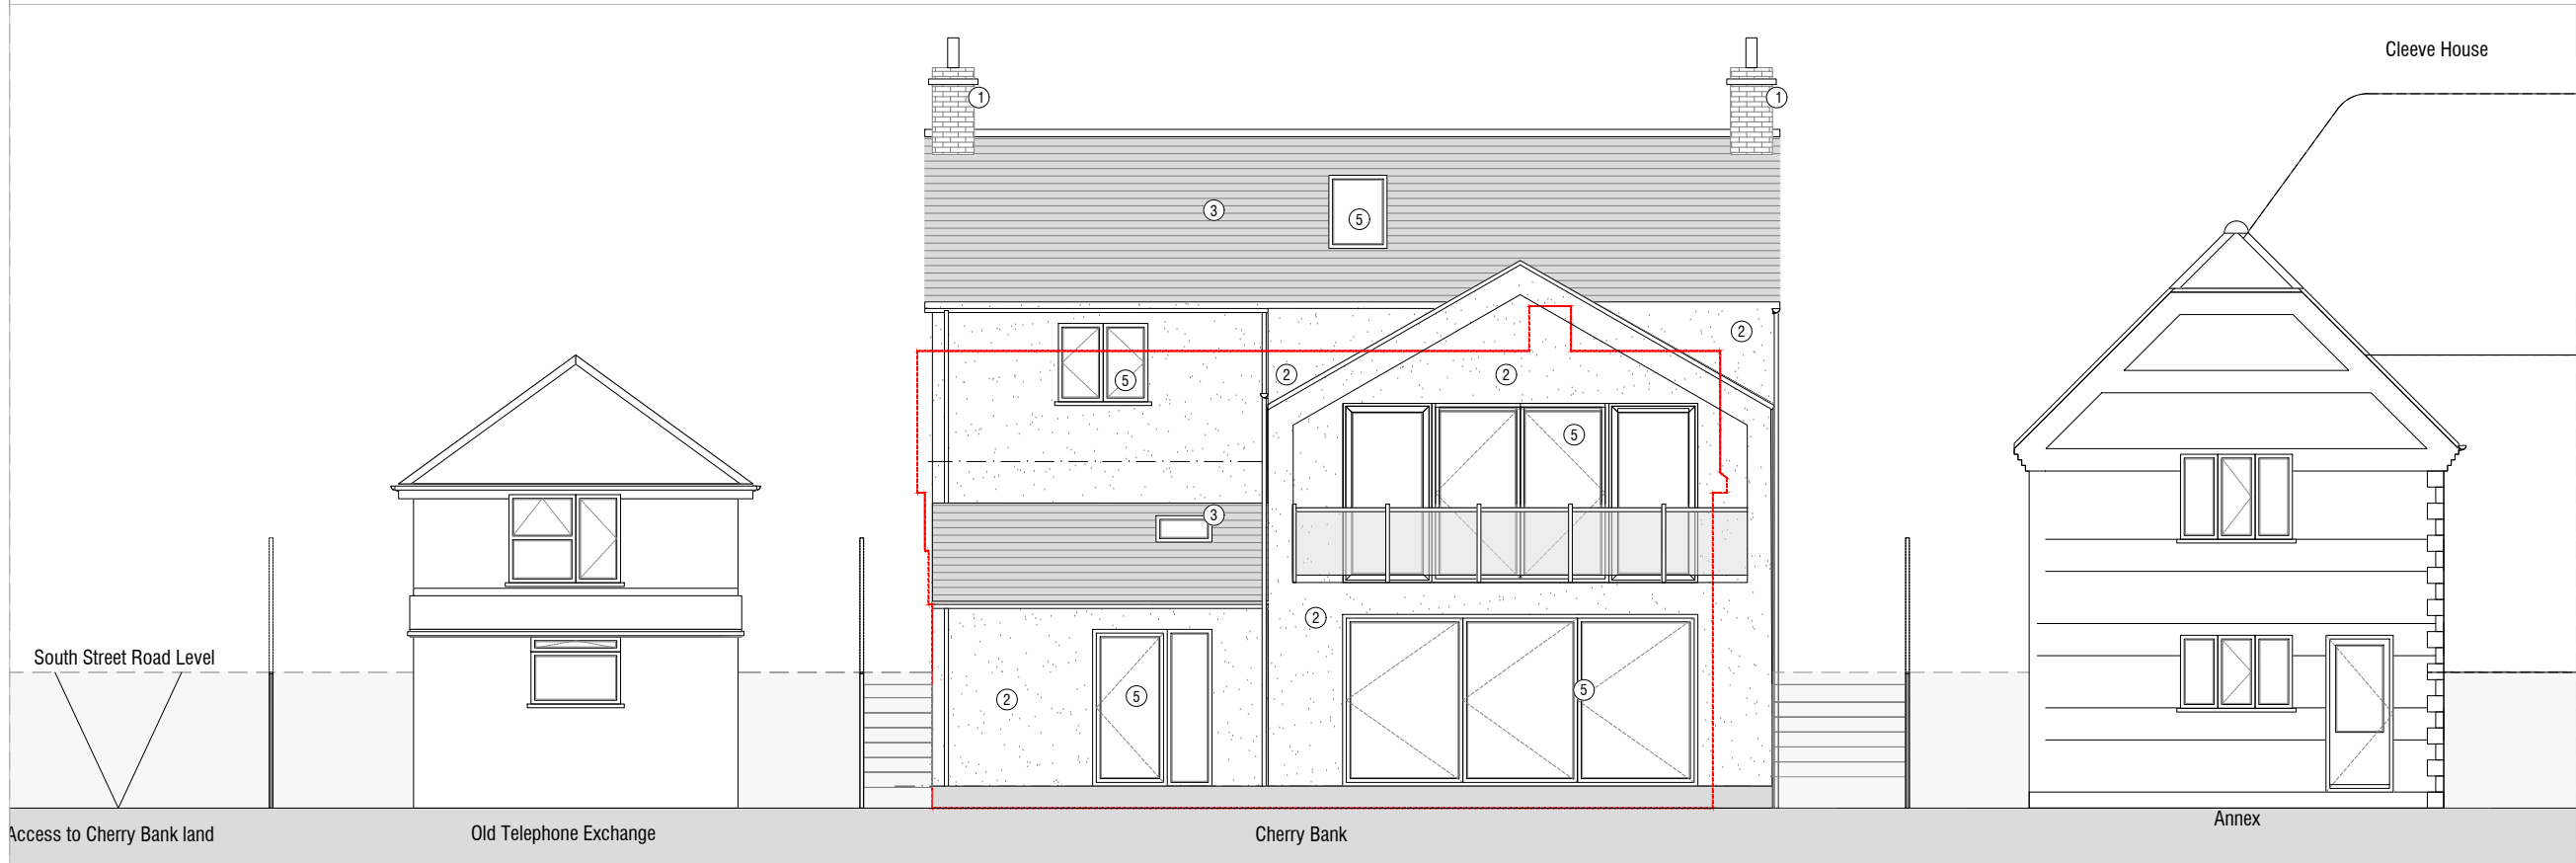

01 - Front Elevation (South-East)



02 - Rear Elevation (North-West)

- General Notes:**
- Do not scale drawings other than for planning purposes and refer only to figured dimensions.
 - Contractor is to raise any concerns of discrepancies in this drawing and that of what is noted on site to the architect before building works commence.
 - In the circumstance that the drawing relates to an existing building or setting, the contractor is to confirm there is no conflict between this drawings dimensions and the actual building/settings dimensions.
 - Refer to all other project consultants and specialists relevant drawings and specifications.
 - It is the contractor responsibility to ensure all site dimensions, levels and setting out is in line with the architects drawings.
 - Refer to the Structural Engineers drawings for full details on structure where necessary

Materials Key

①	Brick Facing
②	Render
③	Slate Roof
④	Flint
⑤	Aluminium Glazed Windows / Doors
⑥	Dark skies compliant external lights
⑦	Timber Porch
⑧	Velux Rooflights
---	Existing Outline

P2	26.02.26	Planning Issue
P1	10.02.26	Planning Issue
Rev:	Date:	Revision History:

ESDON
ARCHITECTURE

T: 01722 680 419
M: 07810 647 790
W: info@esdon-architecture.com

Project:
25-025
Cherry Bank

Designed by:	EE	Name:	EE	Date:	
Drawn By:	EE	Checked:	EE	Approved:	EE

Scale: @A3
1:100

Status:
Planning

Drawing Title:
Proposed Elevations

Drawing No:
10-210

Rev:
P2

