




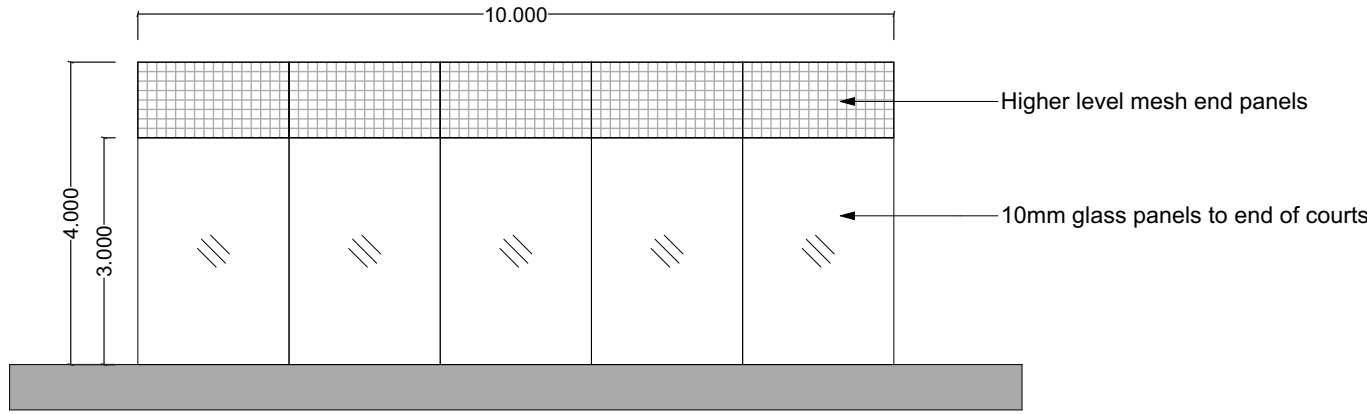


Front Elevation

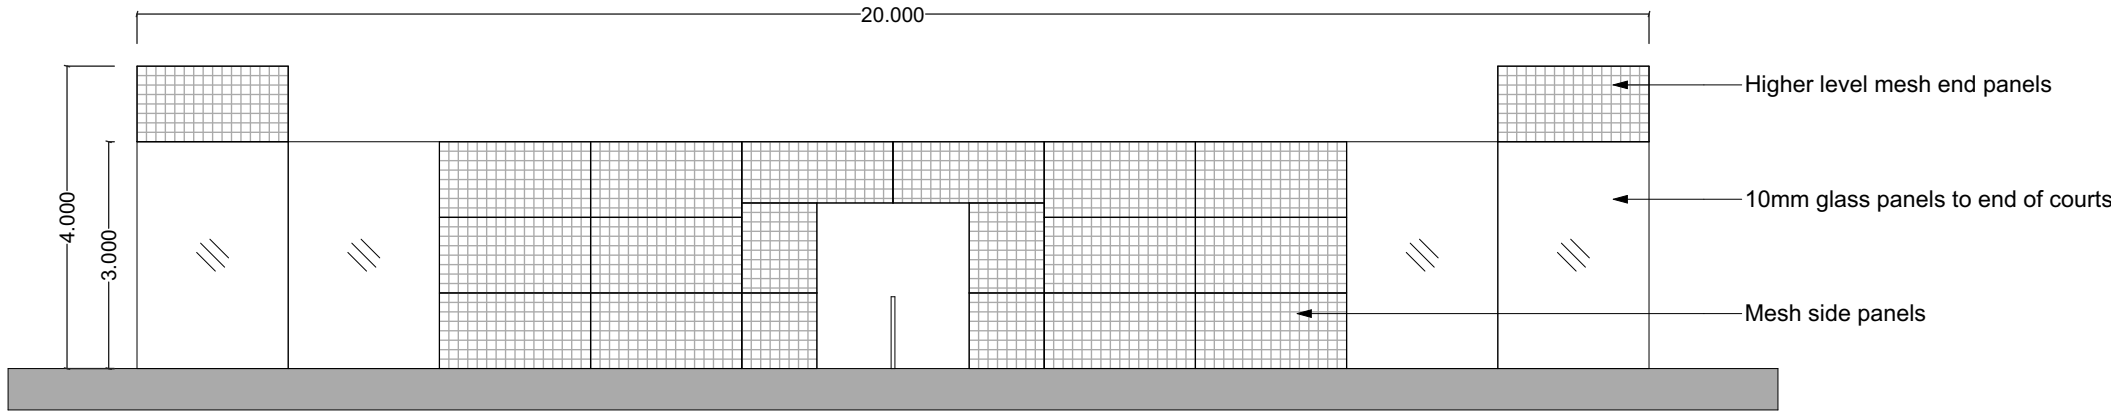


Side Elevation

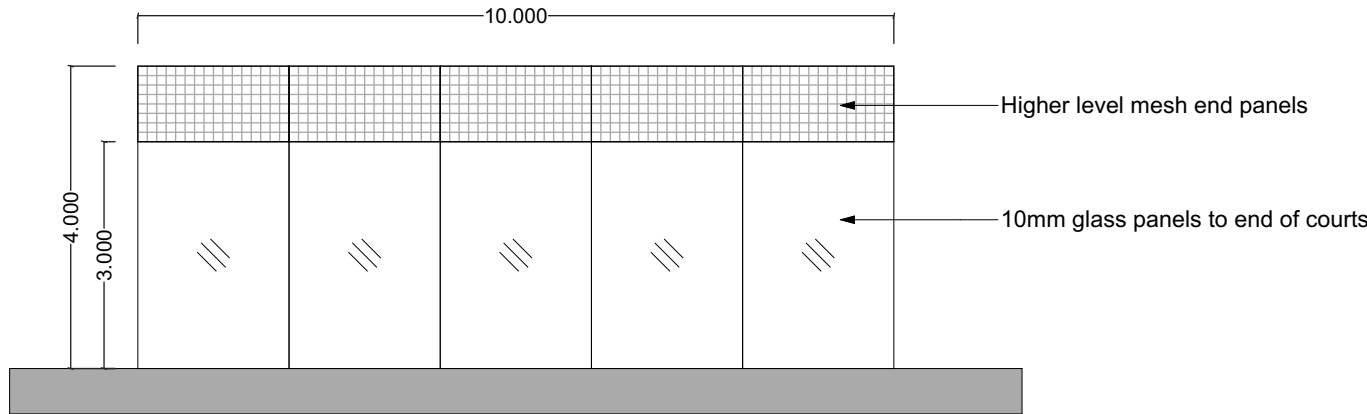

Front Elevation

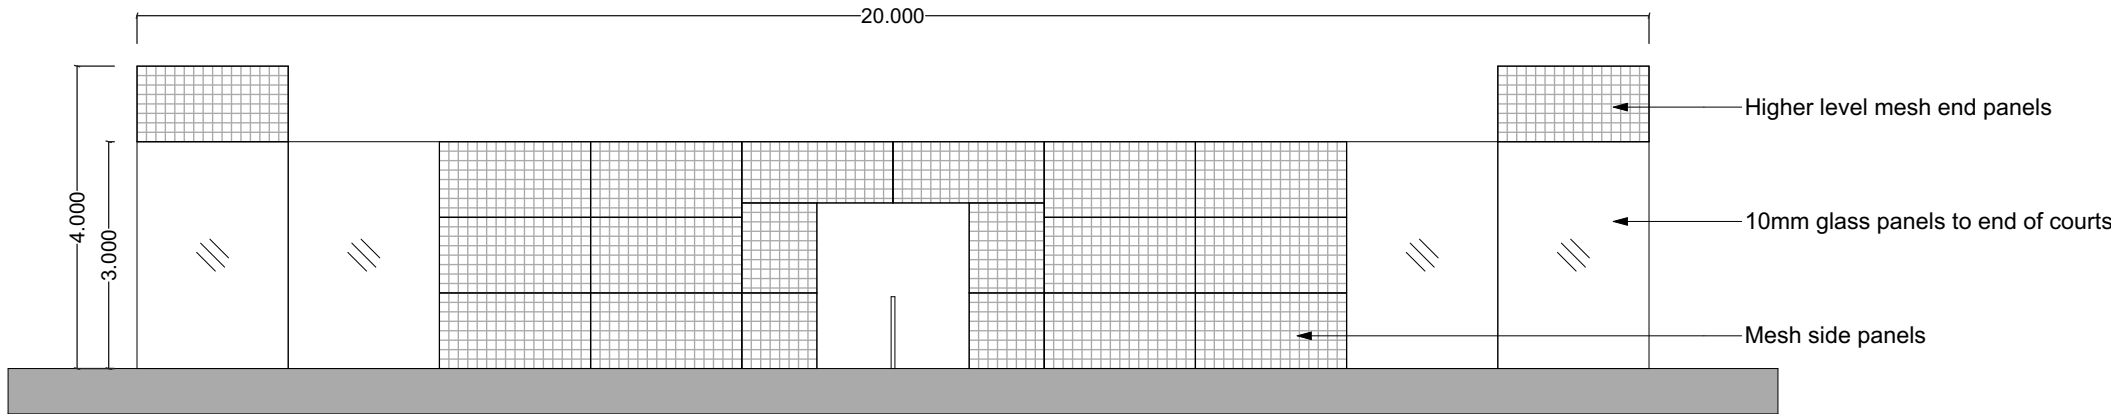

Side Elevation

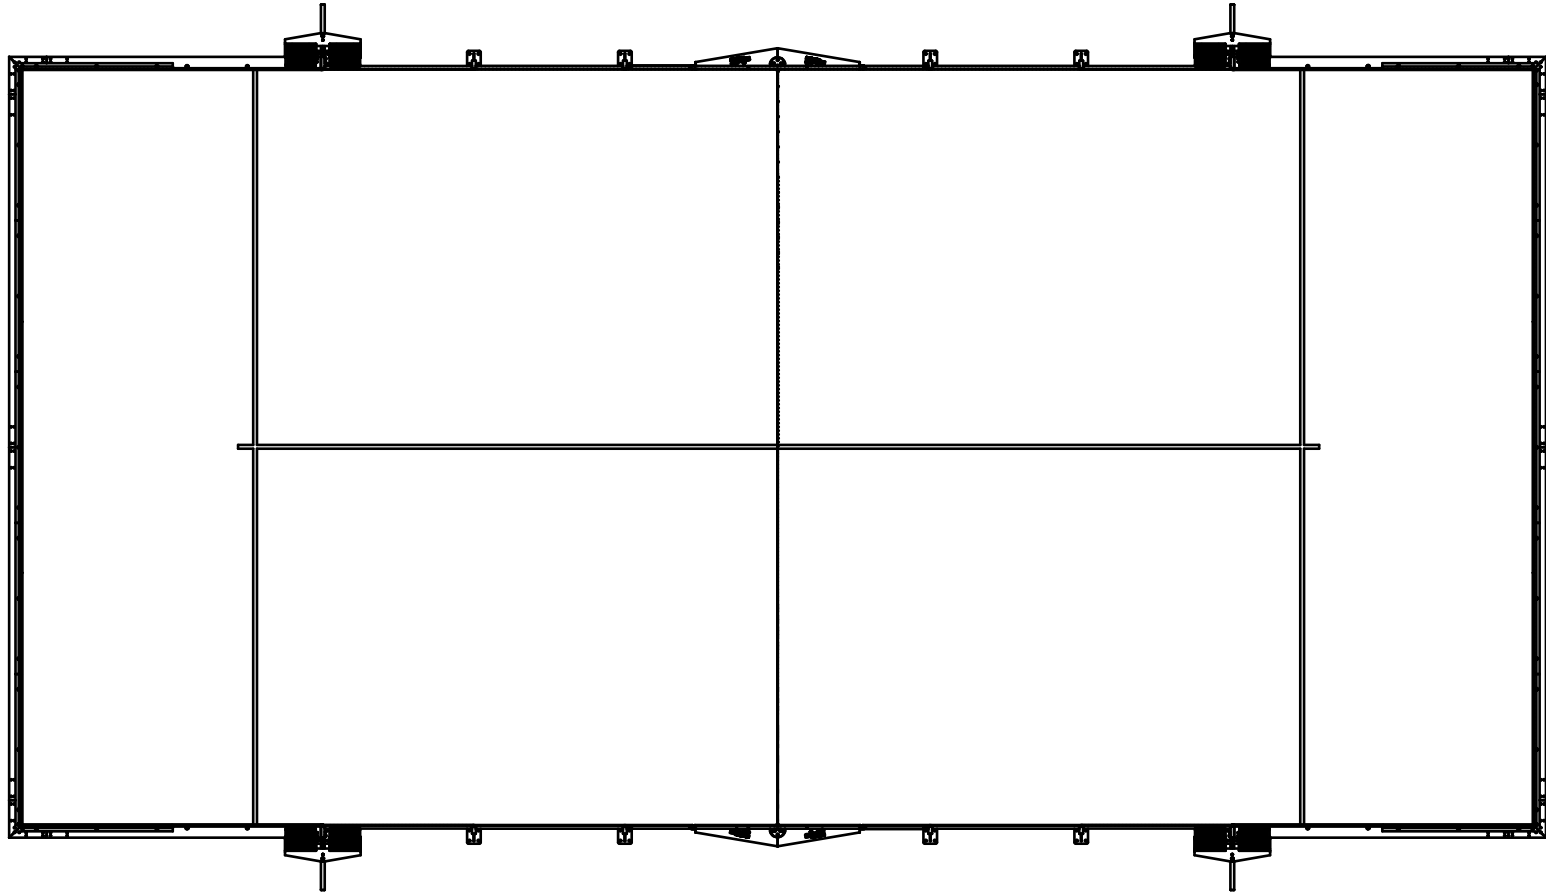

RC10

03


Padel Elevations

1:100

03

Padel Court Plans


1:100

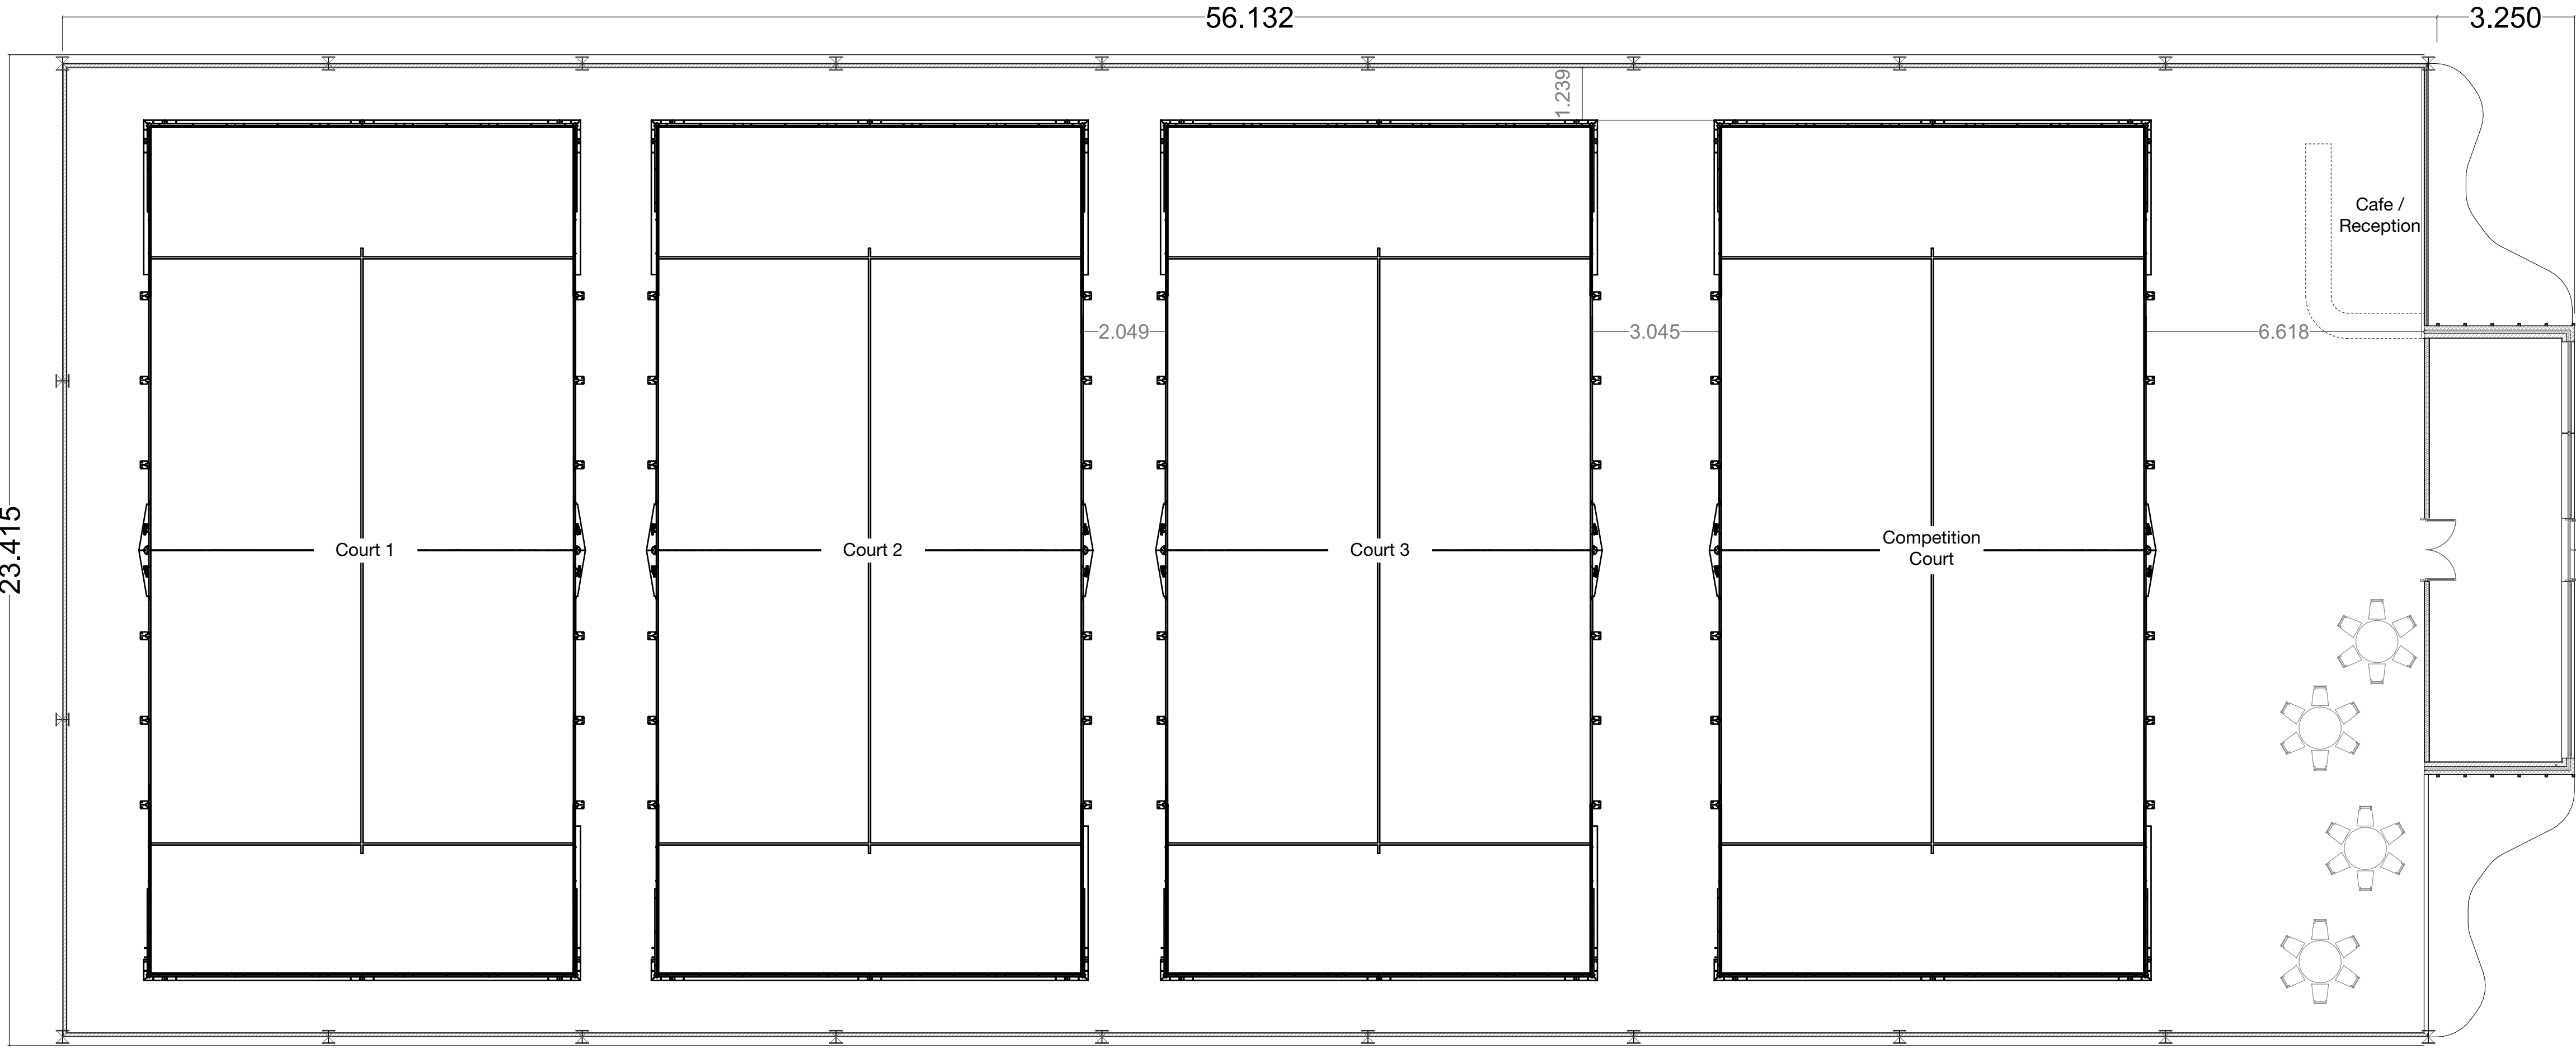

0.

Floor Plan

1:100

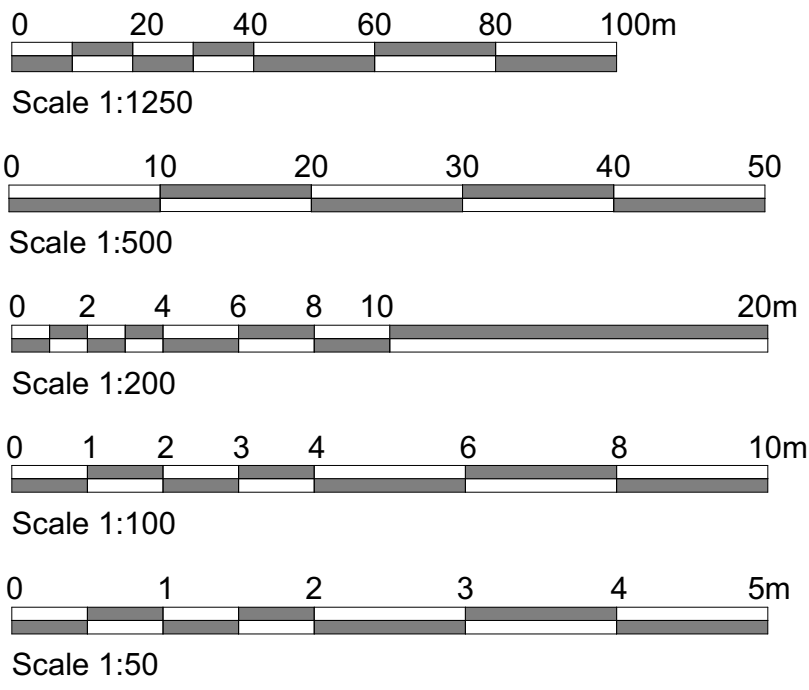

rev	description	date	dr by	app by
original by		KY 09/10/2025		
status				
PLANNING				
				
Architecture & Surveying				
design • planning • project management				
 				
Tel: 01252 975470 E-mail: hello@pmgconsultancy.co.uk Website: www.pmgconsultancy.co.uk				
PMG Architecture & Surveying Sentinel House, Ancells Business Park, Fleet, GU51 2UZ				
Mr Edward Nicholson Blackland Lakes Ltd Stockley Lane Caine SN11 0NQ				
project				
Padel Courts & Agricultural Barn				
drawing title				
Padel Court Plan and Elevations				
scale @ A1	project No	drawing No	rev	
Noted	2506	01	D	