



PROPOSED NORTH ELEVATION

PROPOSED WESTELEVATION


WHITE PVCU FRAMES

RENDERED BASE

SLATE EFFECT ROOF

roof light

ADJACENT CONSERVATORY
OMITTED FOR CLARITY

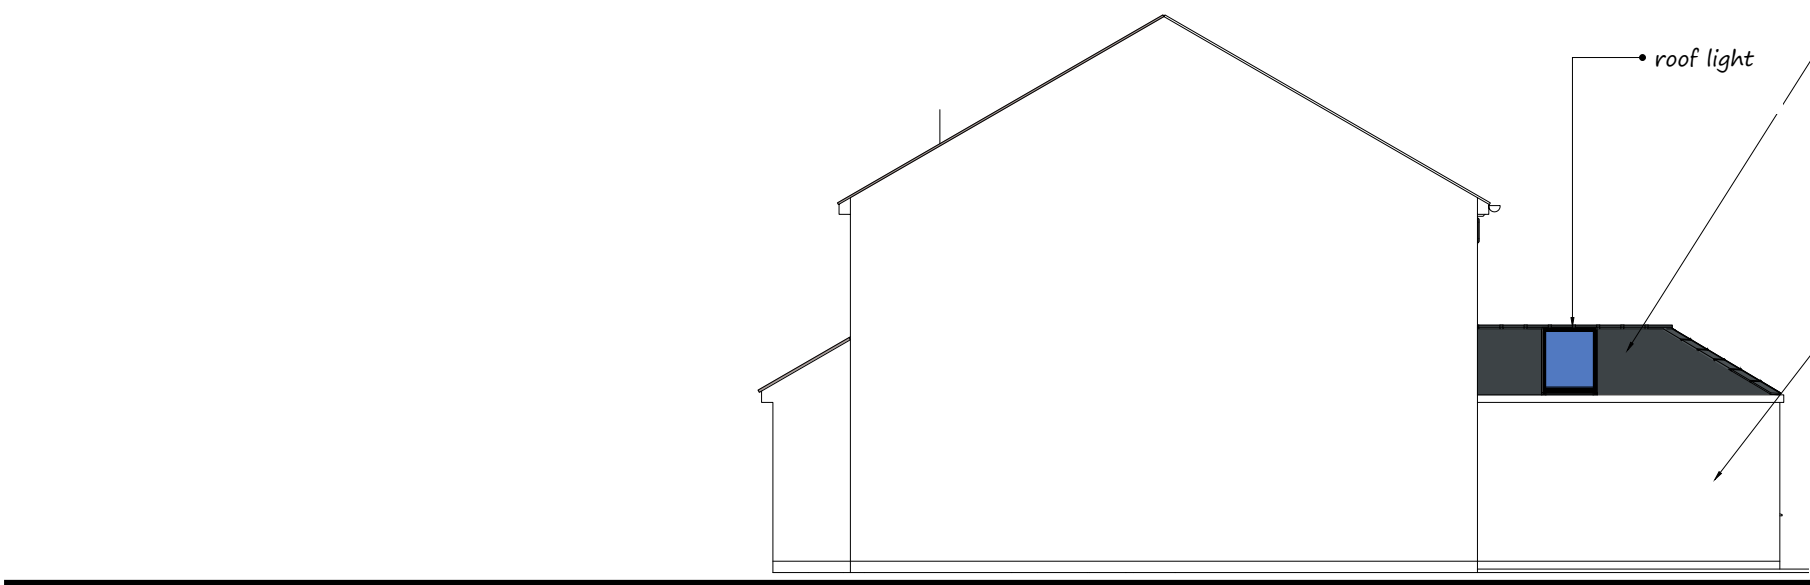

PROPOSED EAST ELEVATION

Client MR MRS CLARKE 44 WILLOW DRIVE DURRINGTON SP4 8DE
Project REAR SINGLE STOREY EXTENSION
Drawing Title PROPOSED ELEVATIONS
Drawing Detail
Scale @ A3 - 1:100
Drawing No CL/02/25a
Drawn by GG
Date 18-12-25
Contact G Greenwood m.0748 3873 045 gordongreenwood@btinternet.com

Scale 1:100

