




NORTH WEST ELEVATION




NORTH EAST ELEVATION

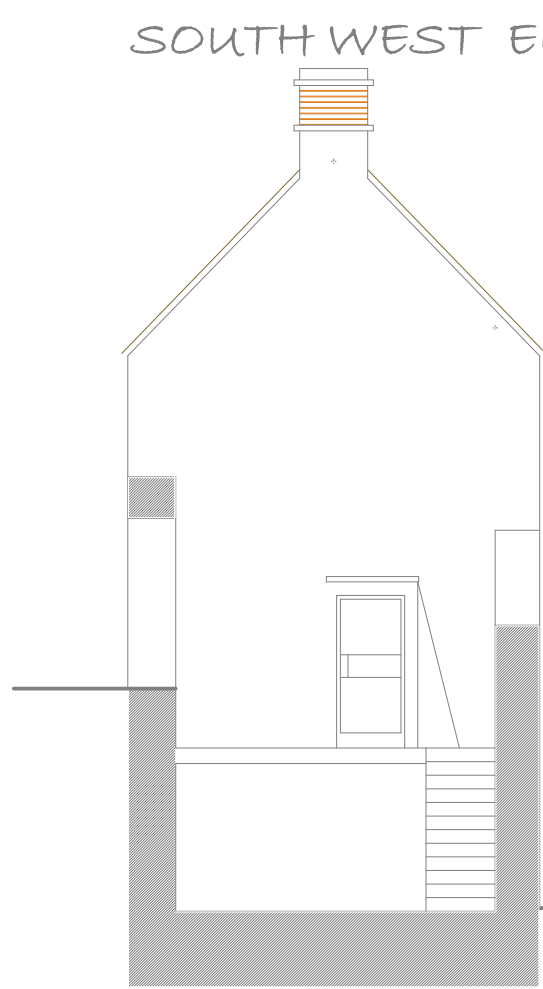


SOUTH WEST ELEVATION




SOUTH EAST ELEVATION

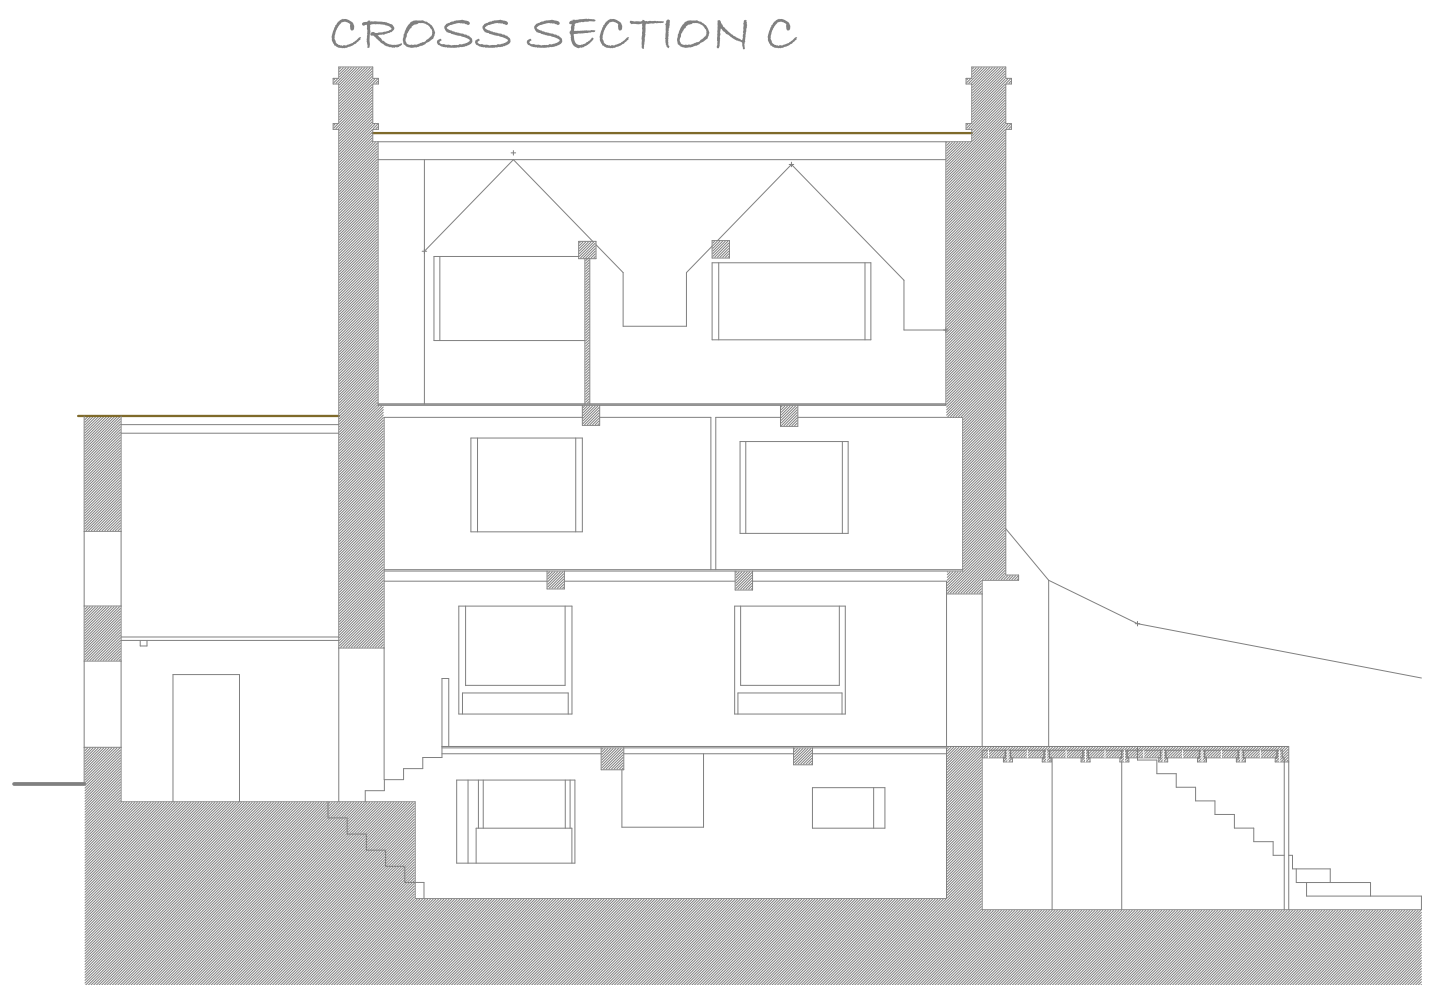

CROSS SECTION C

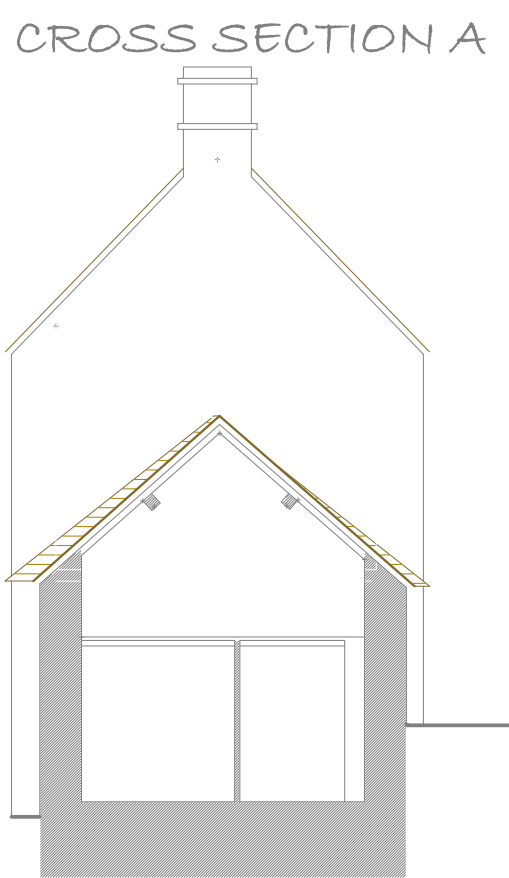

CROSS SECTION A

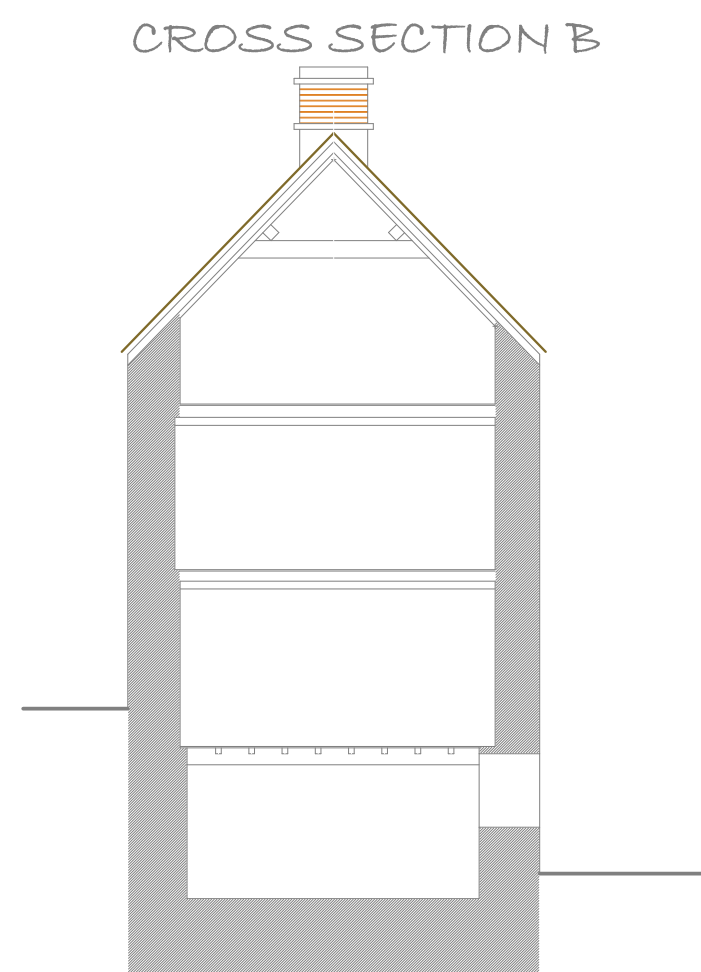

CROSS SECTION B


VIEW FROM NORTH EAST




VIEW FROM SW




VIEW FROM WEST

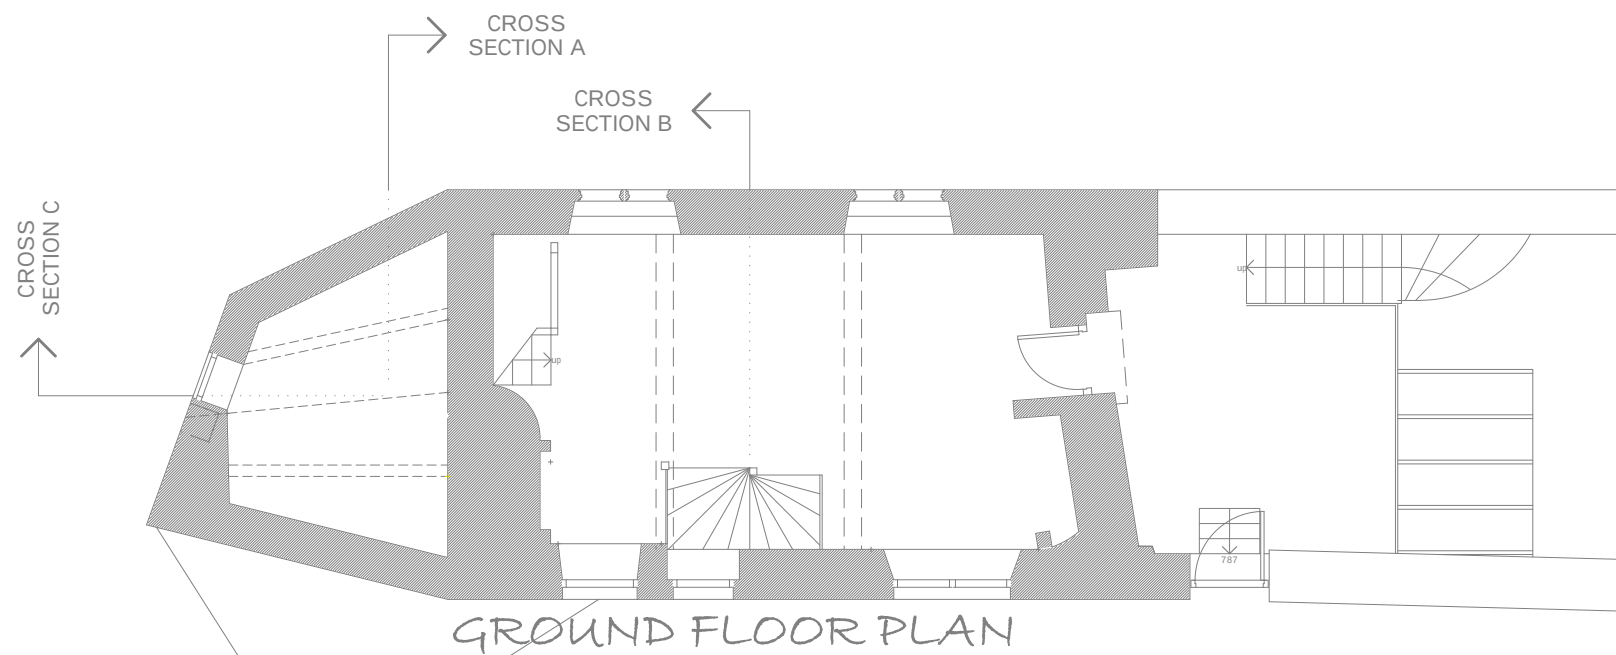


GROUND FLOOR PLAN

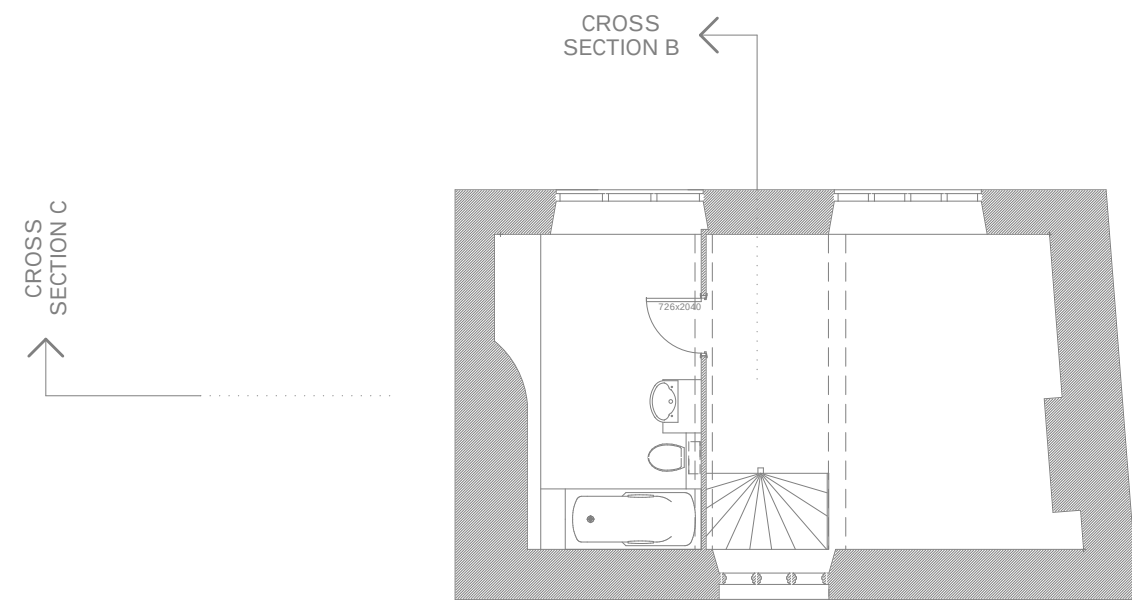

SECOND FLOOR PLAN

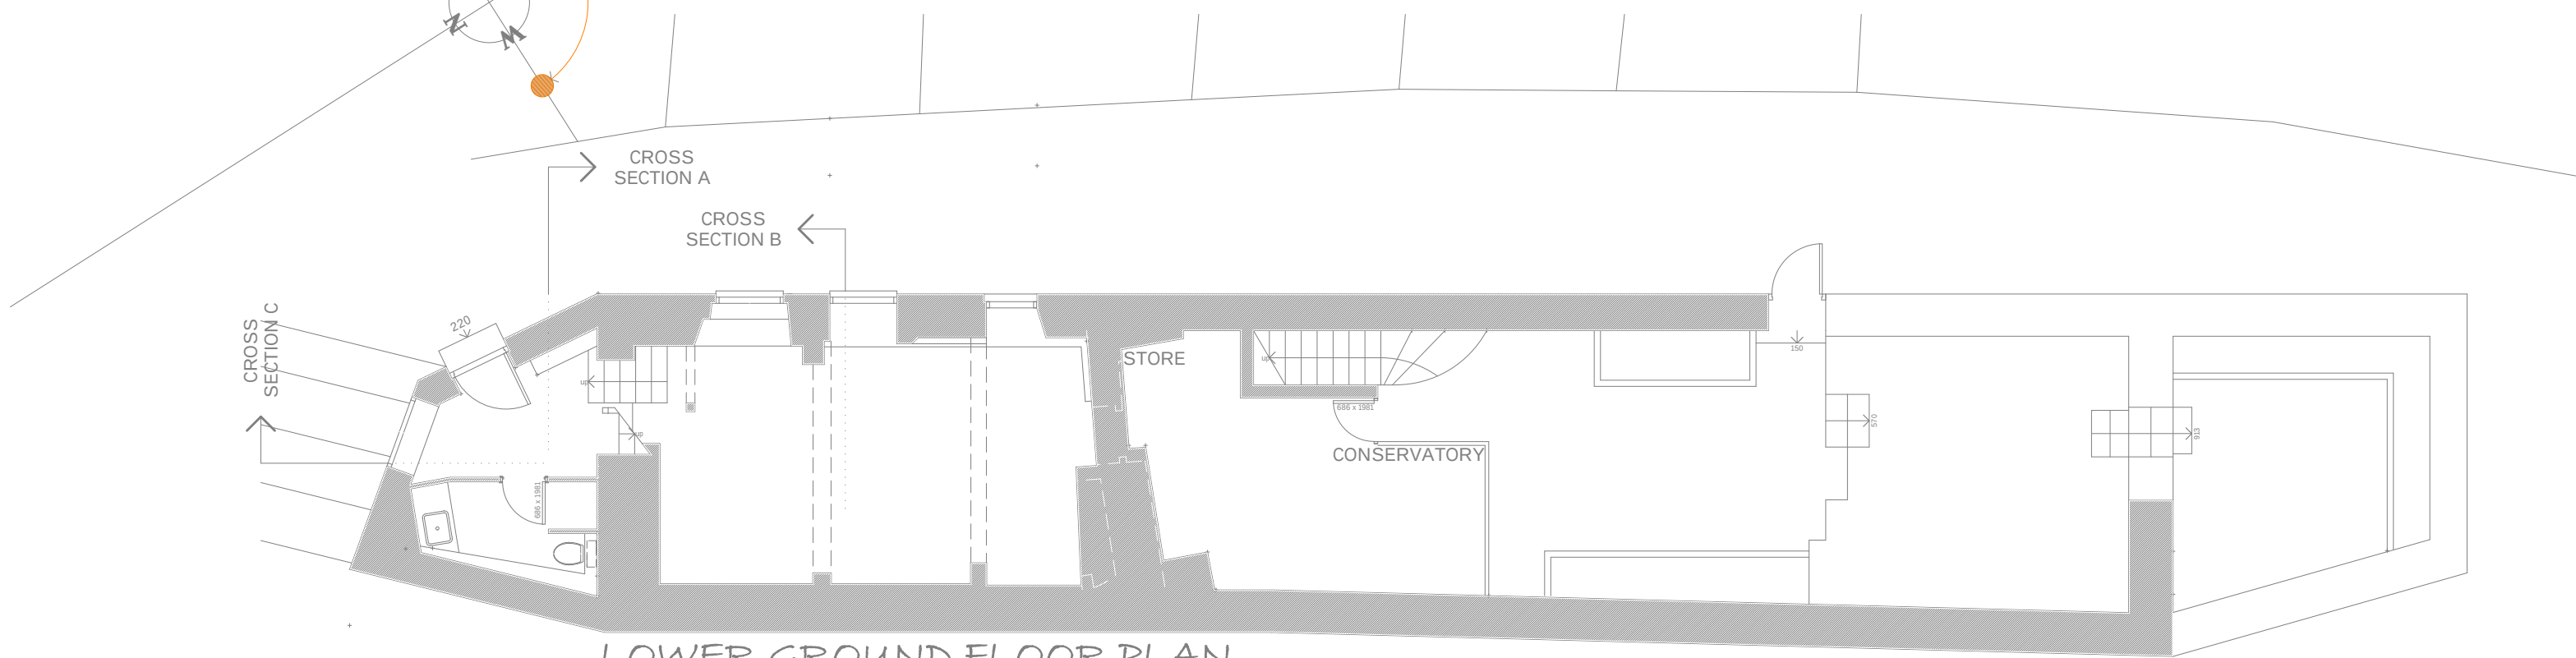

LOWER GROUND FLOOR PLAN

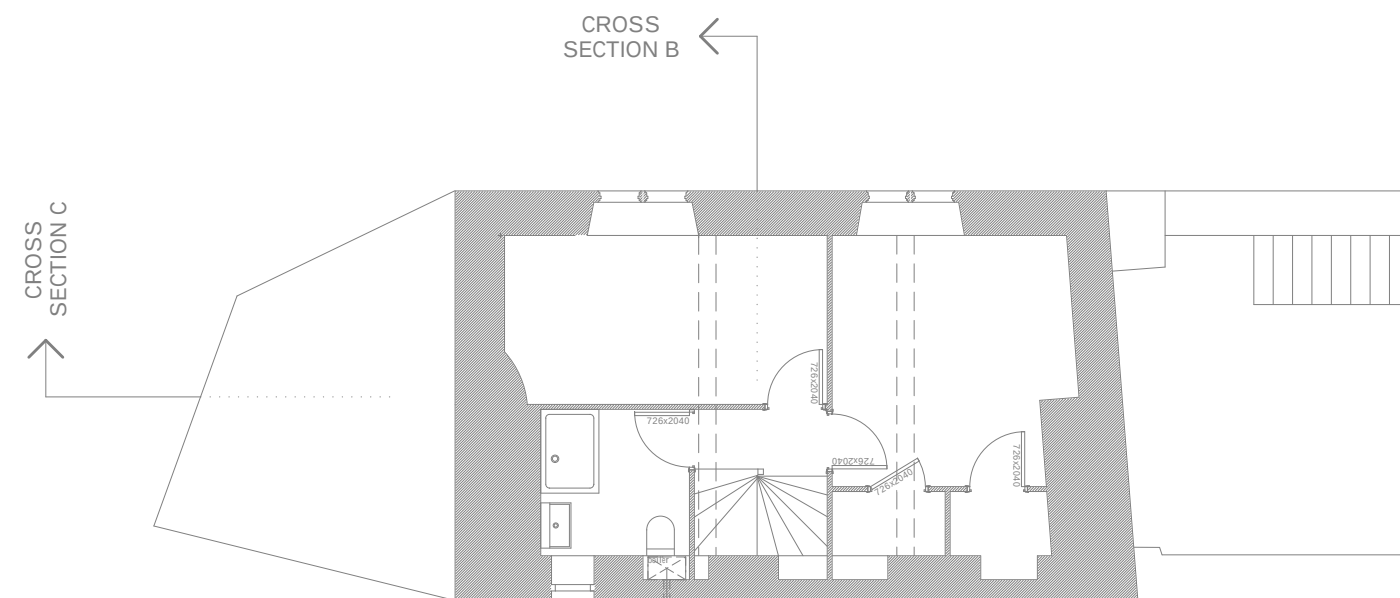

FIRST FLOOR PLAN



Revision

Curtis Cryer : Architects

5a Frome Road, Bradford on Avon, BA15 1LB T : 01225 865551 E : david@curtiscryer.co.uk W : www.curtiscryer.co.uk

Job **5 Barton Steps,**

Drawing **Plans, Sections, Elevations ... As Existing**

date **Dec 2023**

scale **1/100 @ A1**

No. **2090/001**

drawn by David Cryer