
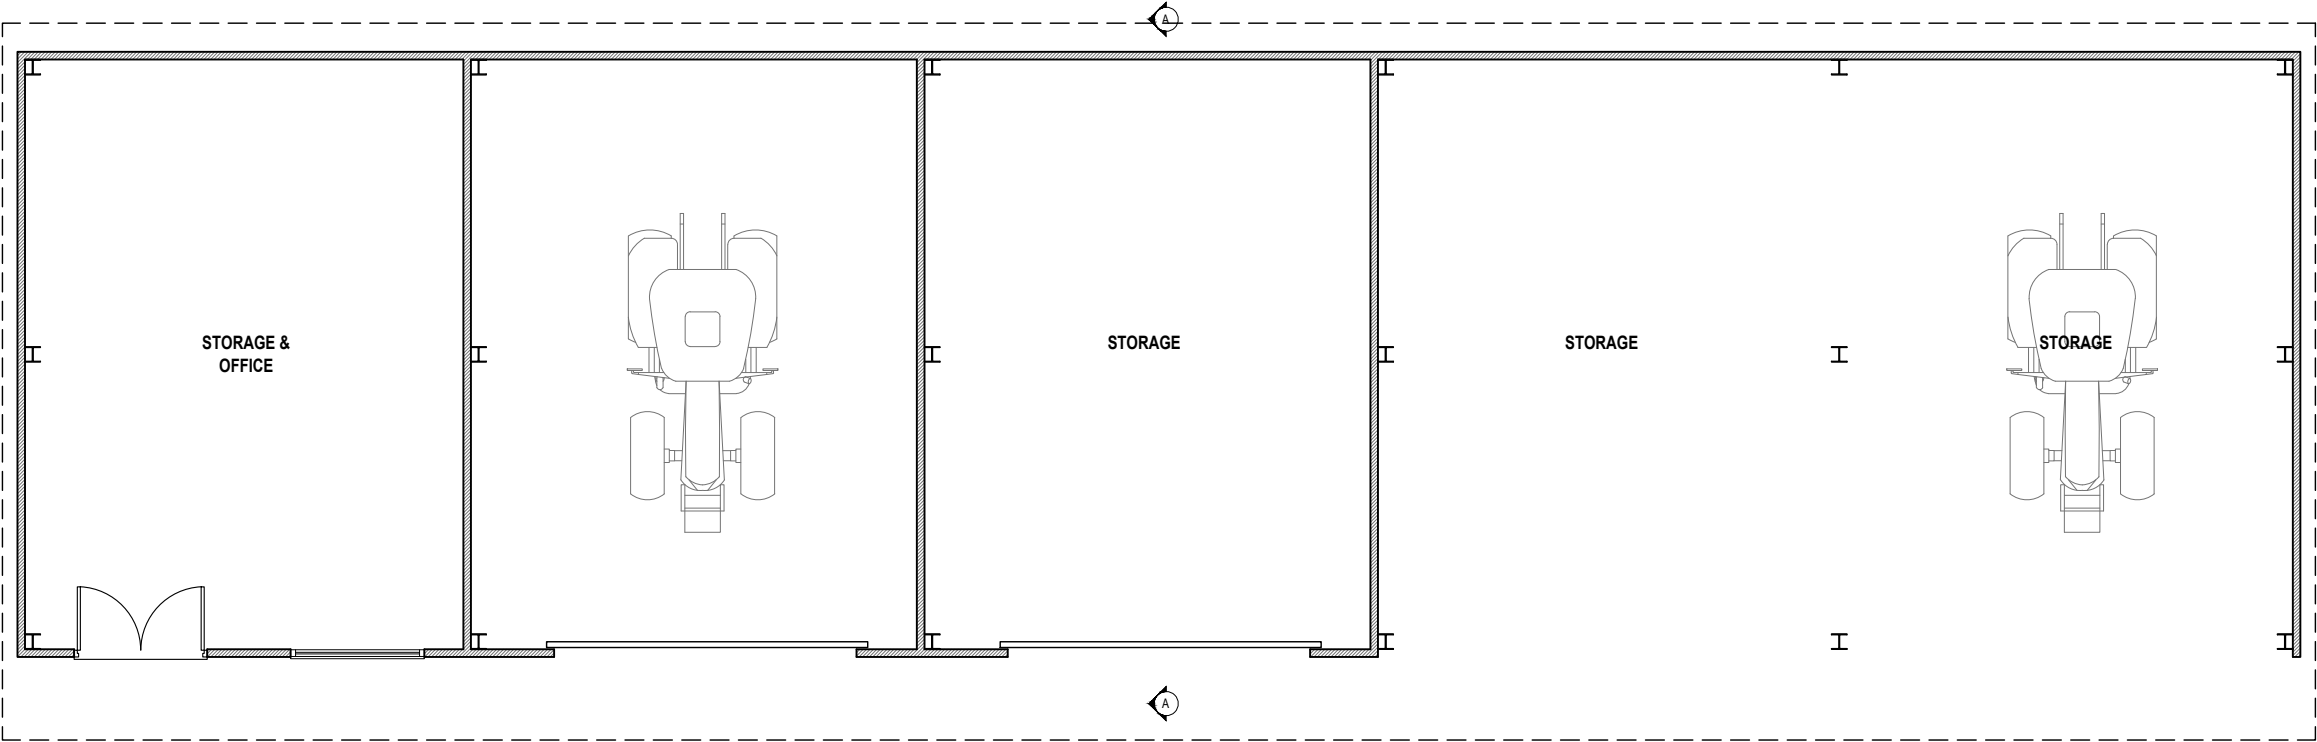


* COPYRIGHT.
DO NOT SCALE EXCEPT FOR PLANNING PURPOSES.
CHECK ALL DIMENSIONS ON SITE.
THIS DRAWING IS ONLY TO BE USED ON THE SITE
FOR WHICH DESIGNED.

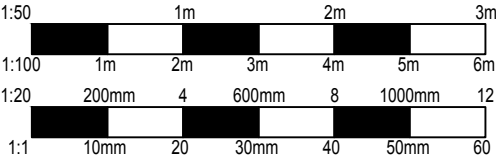

PROPOSED FLOOR PLAN

REVISIONS		DATE
CLIENT: MR & MRS JARVIS		
PROJECT: PROPOSED NEW AGRICULTURAL BARN & YARD, & REPOSITION OF TRACK AT: LOWER COLHAM MILL, THE STREET, CASTLE COMBE, CHIPPENHAM, SN14 7HZ		
TITLE: PROPOSED FLOOR PLAN		
DRAWN: RJ	SCALES @ A3: 1:50	
CHECKED: JA		
DATE: JAN 26		
DRG No: AA/25/46/04	REV: -	

Armstrong
architecture

THE OLD BAKEHOUSE, 21 TIMBER STREET,
CHIPPENHAM, WILTSHIRE. SN15 3BS
01249 404 004 info@armstrongarchitecture.co.uk