


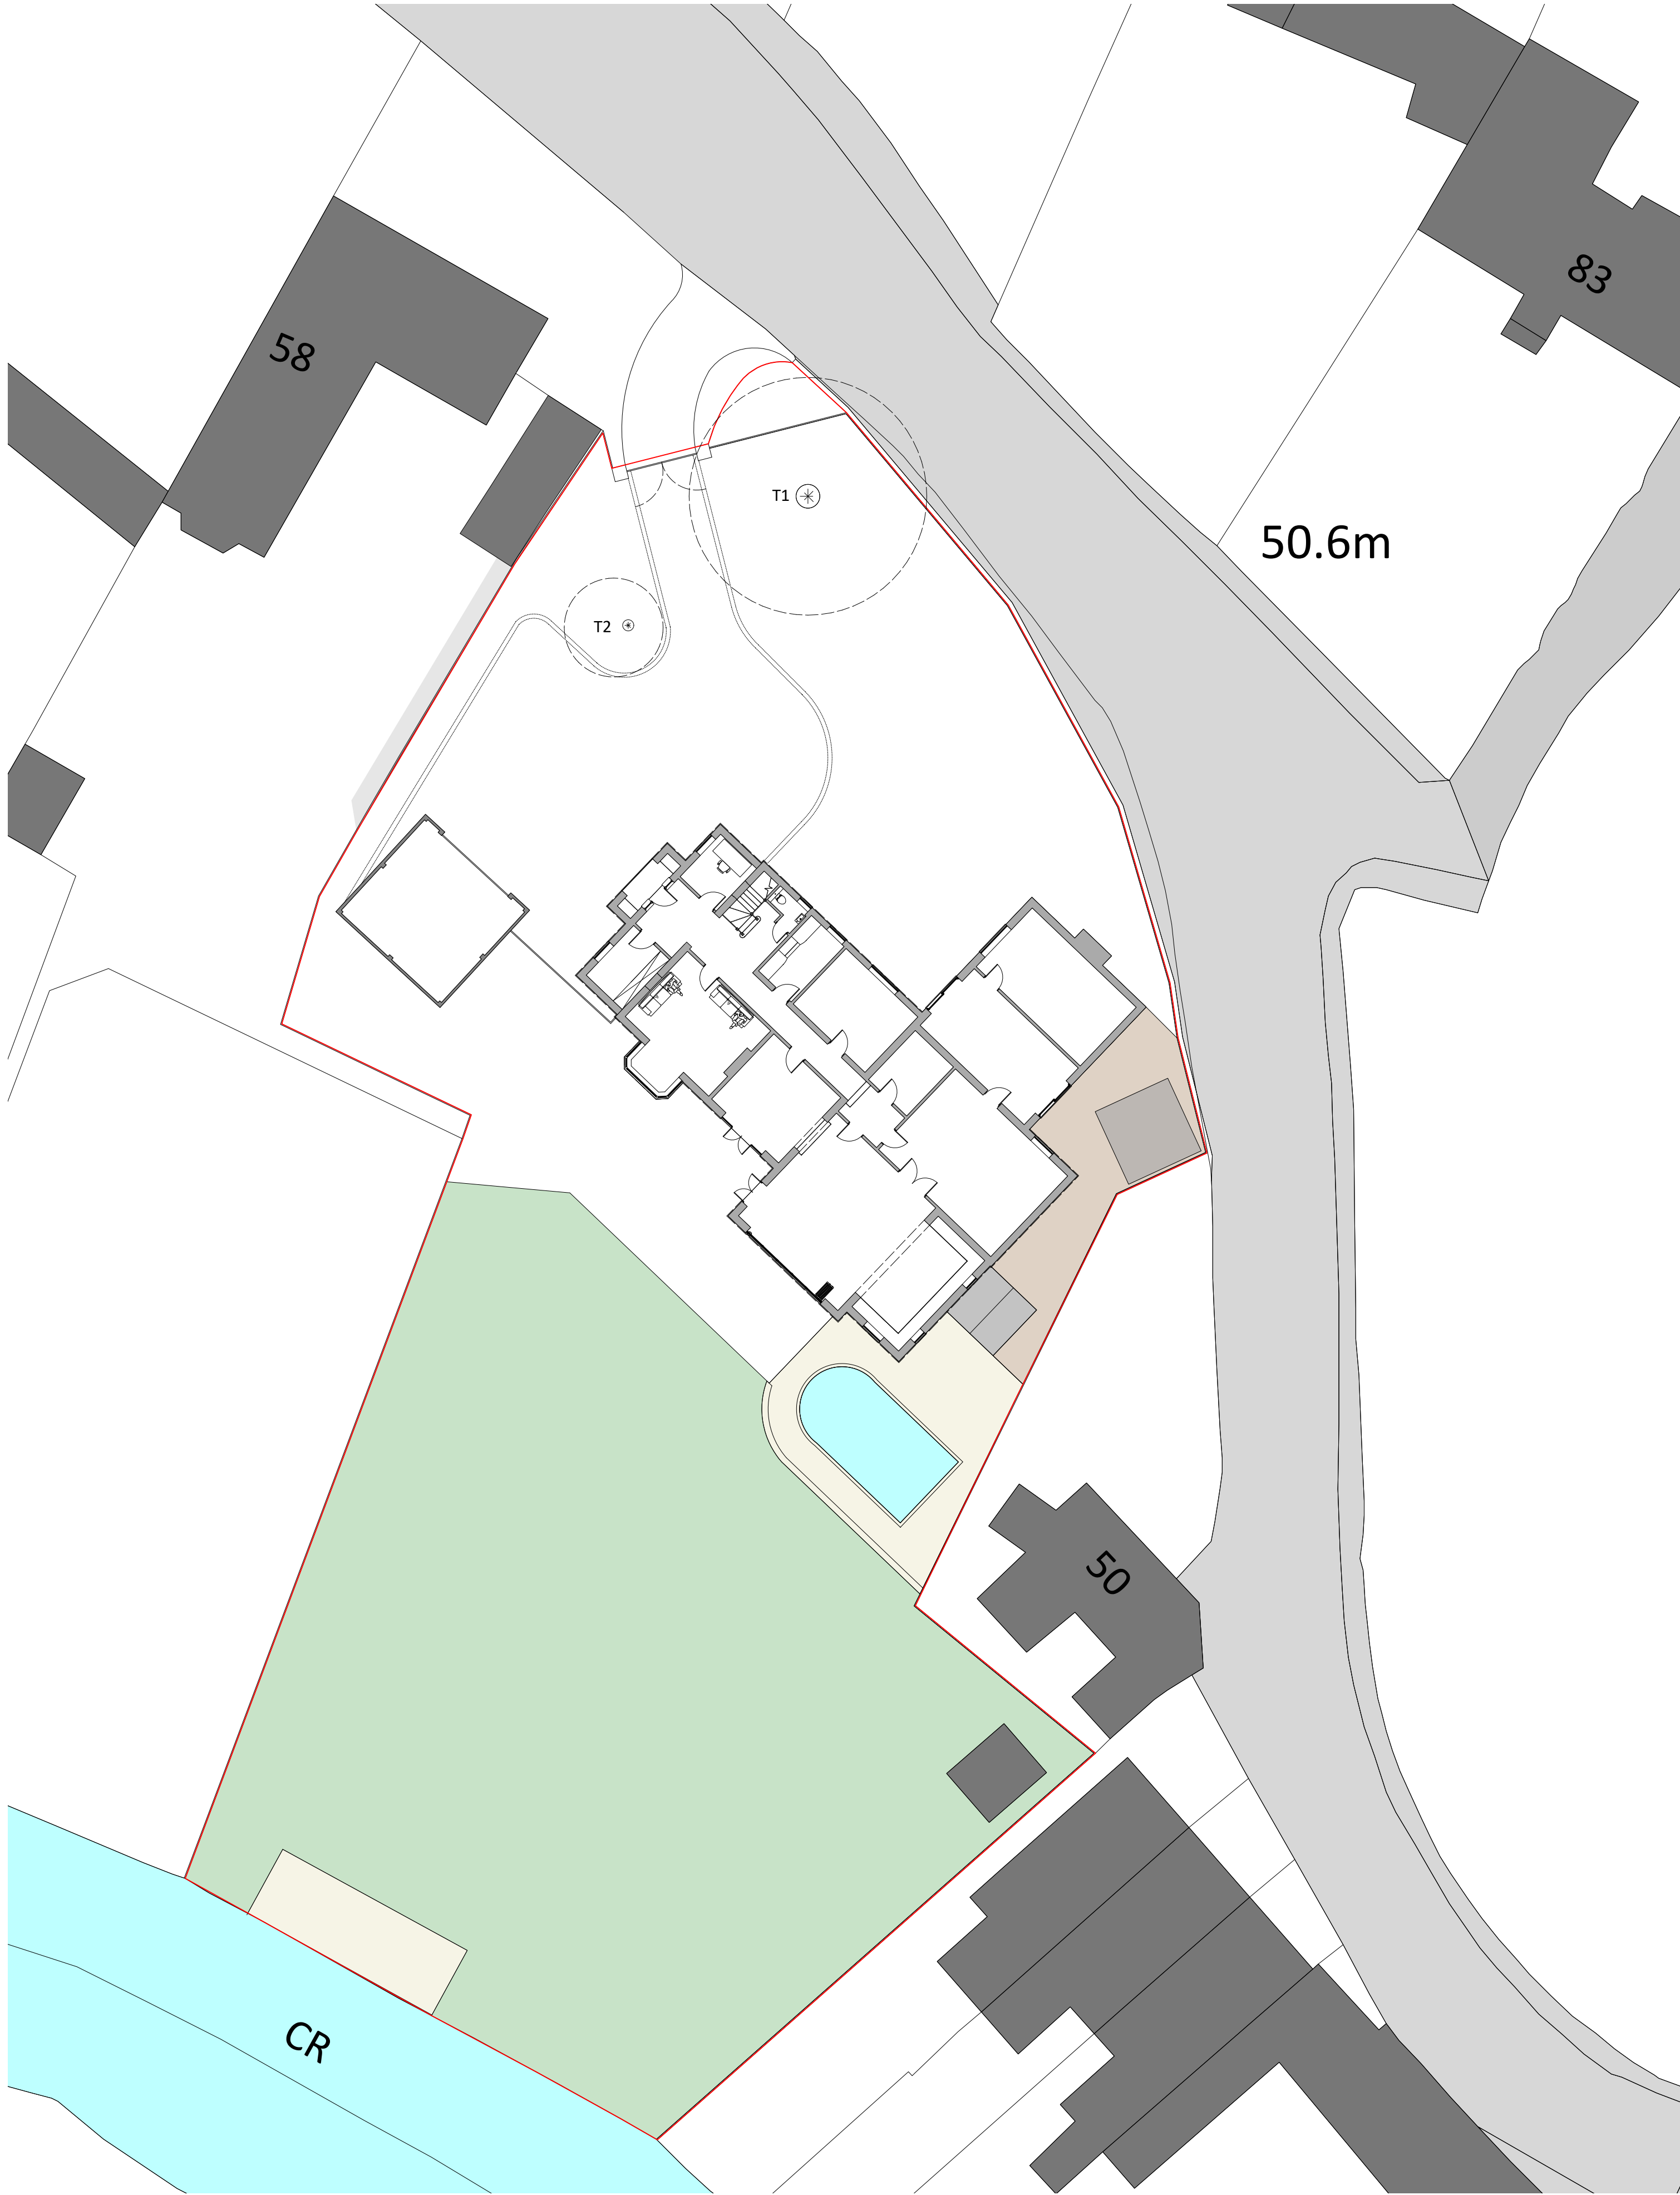

PLN	Existing Site Plan
01	1:200




PLN	Existing Site Plan
02	1:500

0 5 10 15 20
Metres 1:200

0 10 20 30 40 50
Metres 1:500

DO NOT SCALE FROM THIS DRAWING. ALL DIMENSIONS TO BE CHECKED ON SITE PRIOR TO COMMENCEMENT. ANY DISCREPANCIES TO BE REPORTED IMMEDIATELY TO THE ARCHITECT.

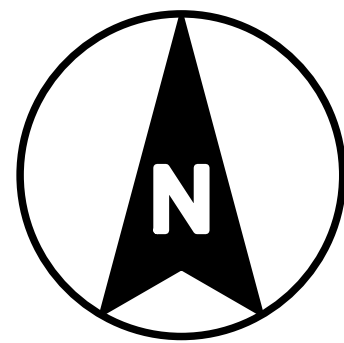

PAUL STEVENS ARCHITECTURE LTD
Unit 3 Boathouse Meadow Business Park
Cherry Orchard Lane
Salisbury
Wiltshire
SP2 7LD

Tel No: 01722 349384
THIS DRAWING IS COPYRIGHT. IT MUST NOT BE COPIED, USED OR DISCLOSED TO THIRD PARTIES WITHOUT PRIOR PERMISSION.

PROJECT:

54 Lower Road
Salisbury
SP2 9NQ

DRAWING:

Existing
Site Plans

SCALE: 1:50, 200, 500 @ A1
DATE: 01/2026

DESIGN: ☒ PLANNING: ☐ BLDG REGS: ☐
TENDER: ☐ CONSTRUCTION: ☐
DRAWN: CEB **DATE:** 26/01/2026
CHECKED: **DATE:**

JOB No:

1139A

DWG No: 02 **REV:** -

CURRENT: ☐
SUPERSEDED: ☐