




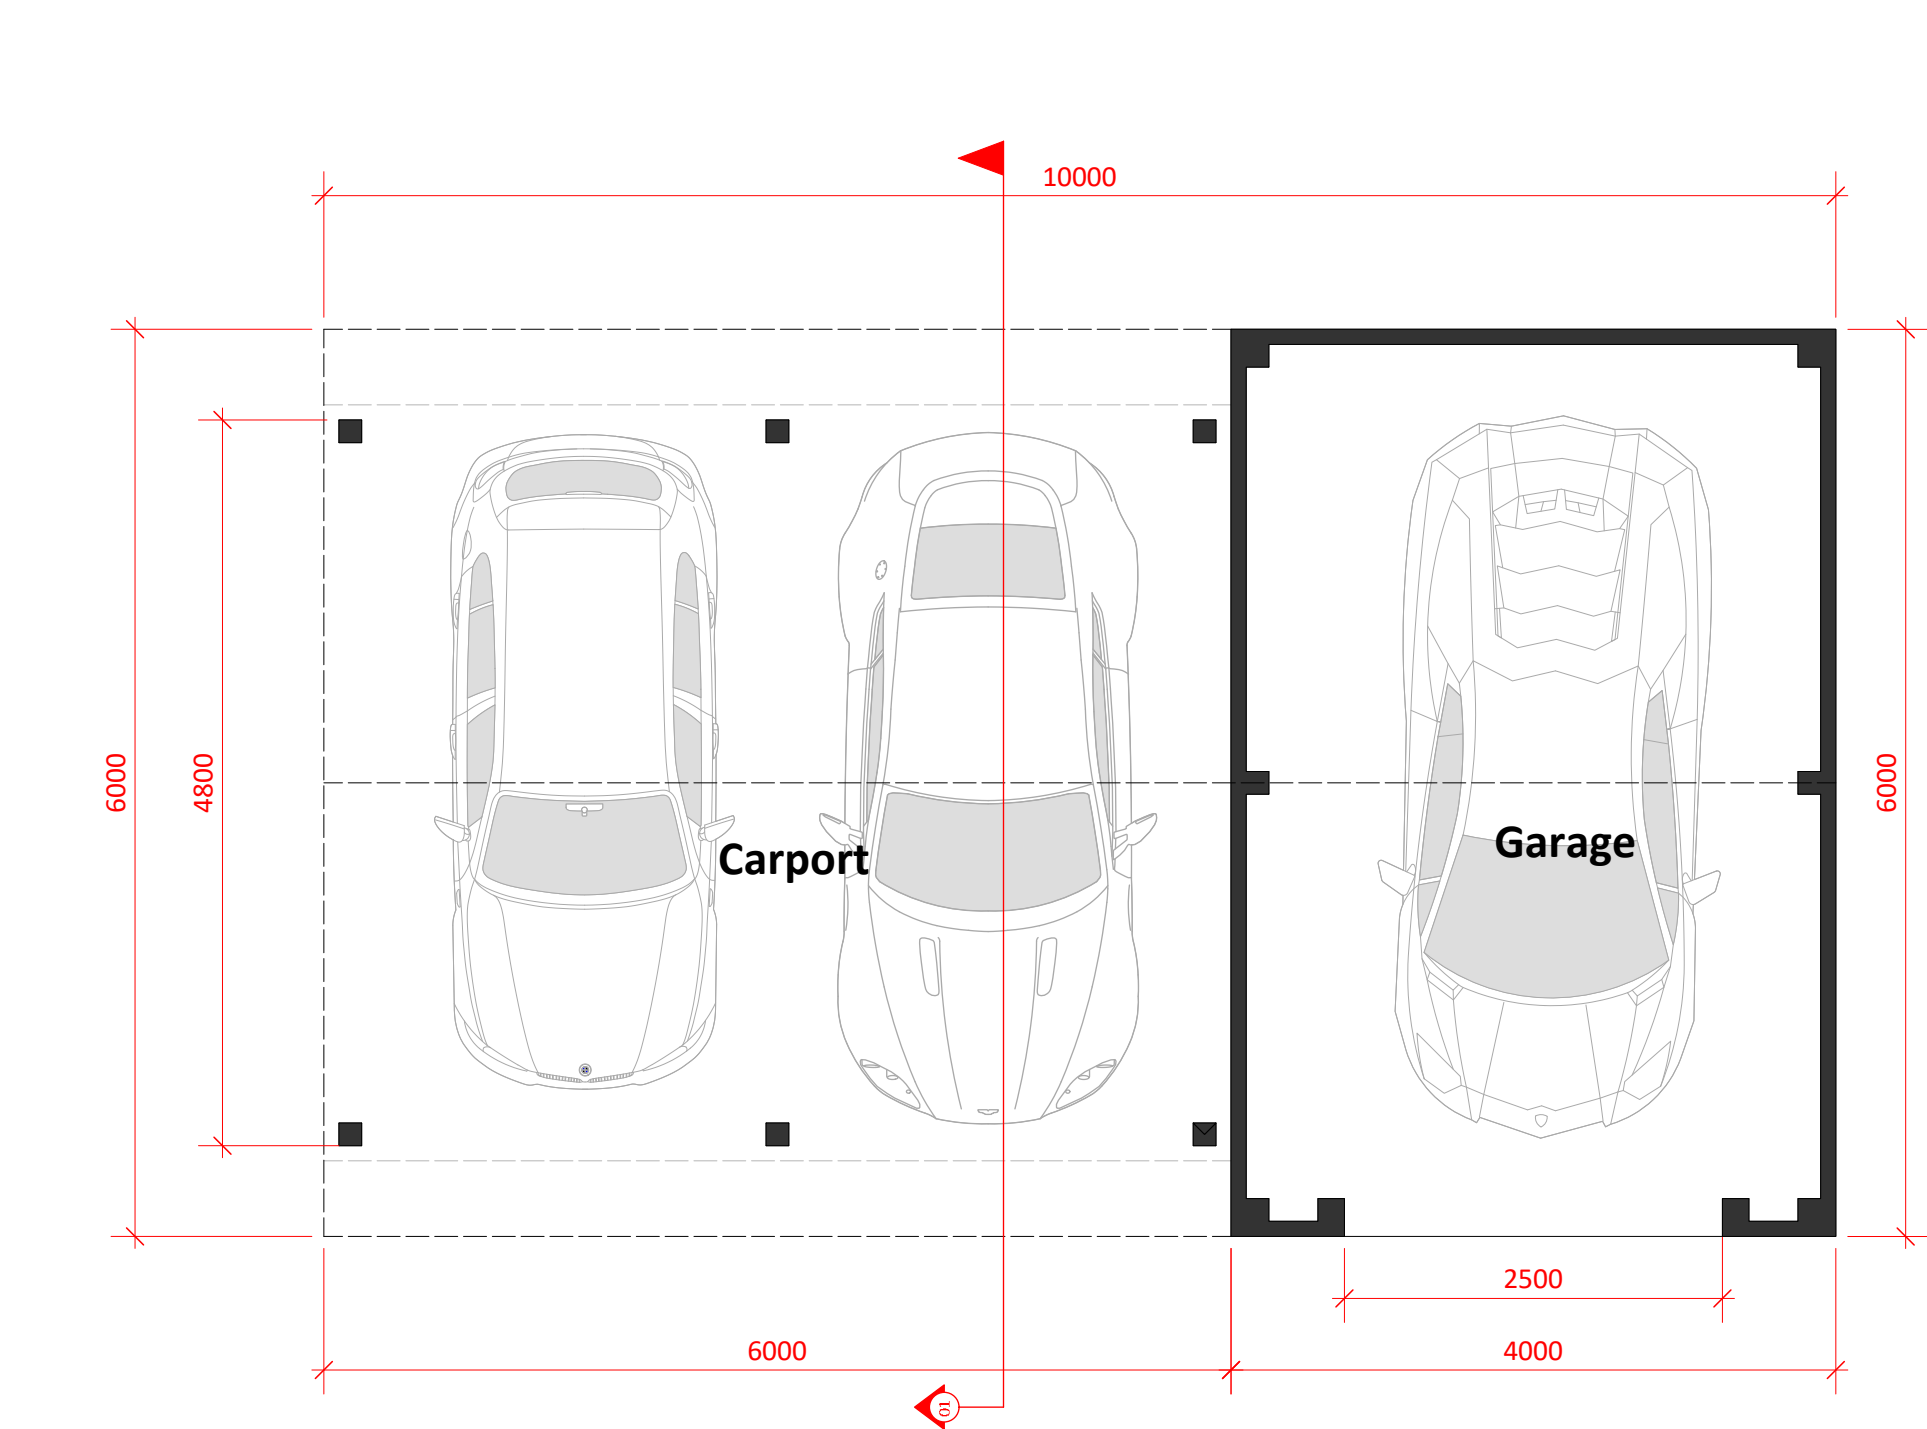


PLN 01 Proposed Option 3 Plan
1:50

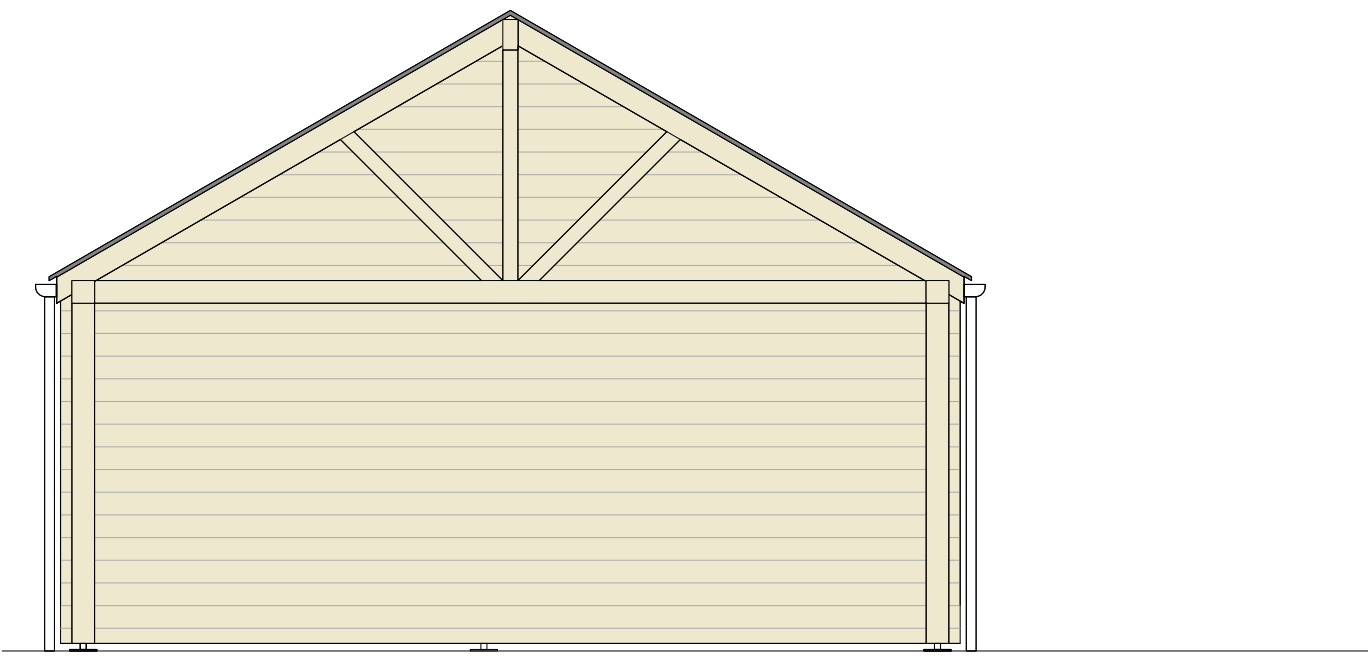


ELV 01 Proposed NW Elevation
1:50

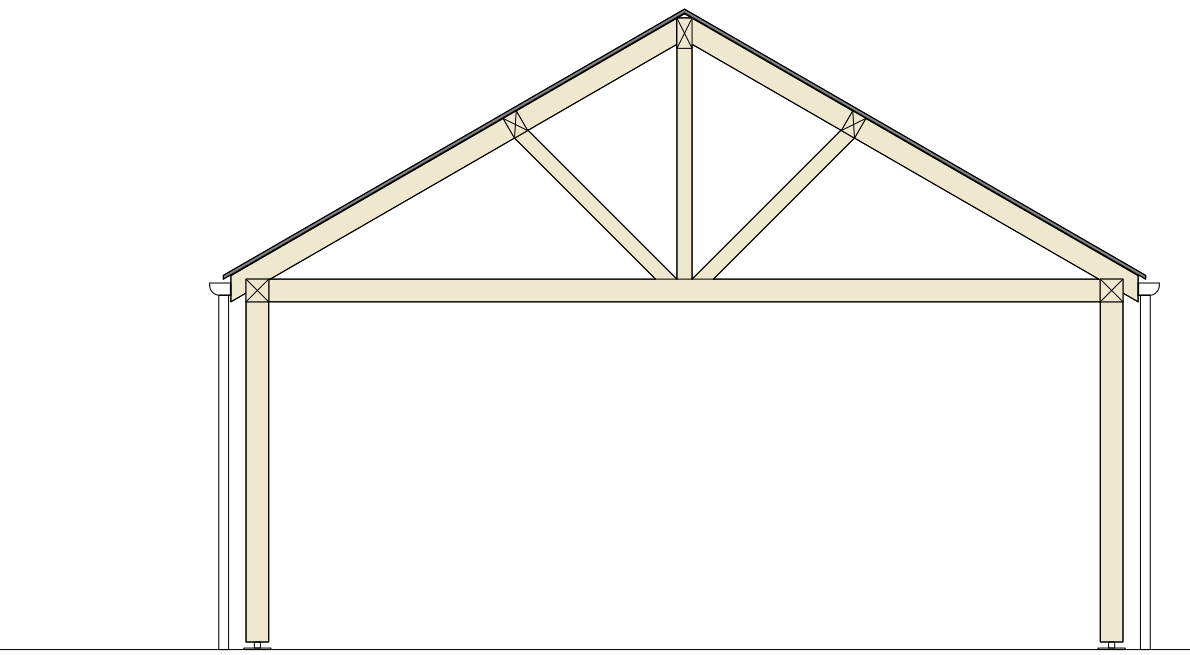




SEC 01 Carport Section 01
1:50

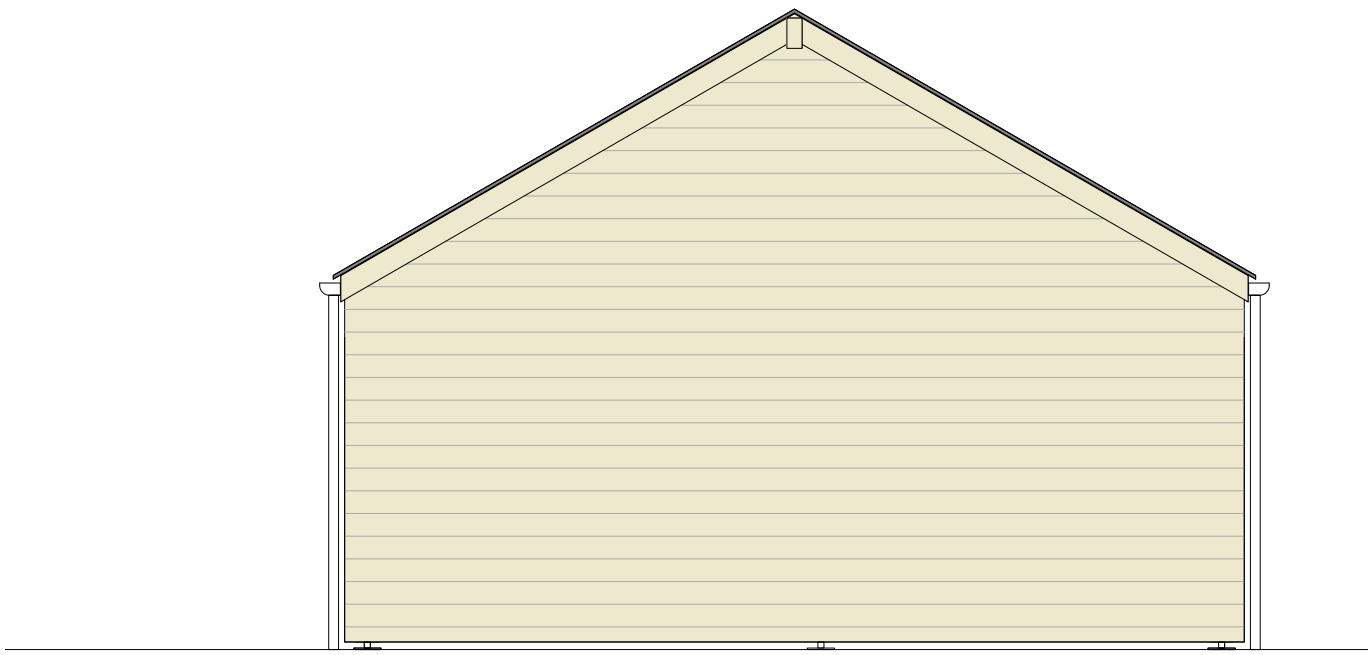


ELV 02 Proposed SE Elevation
1:50

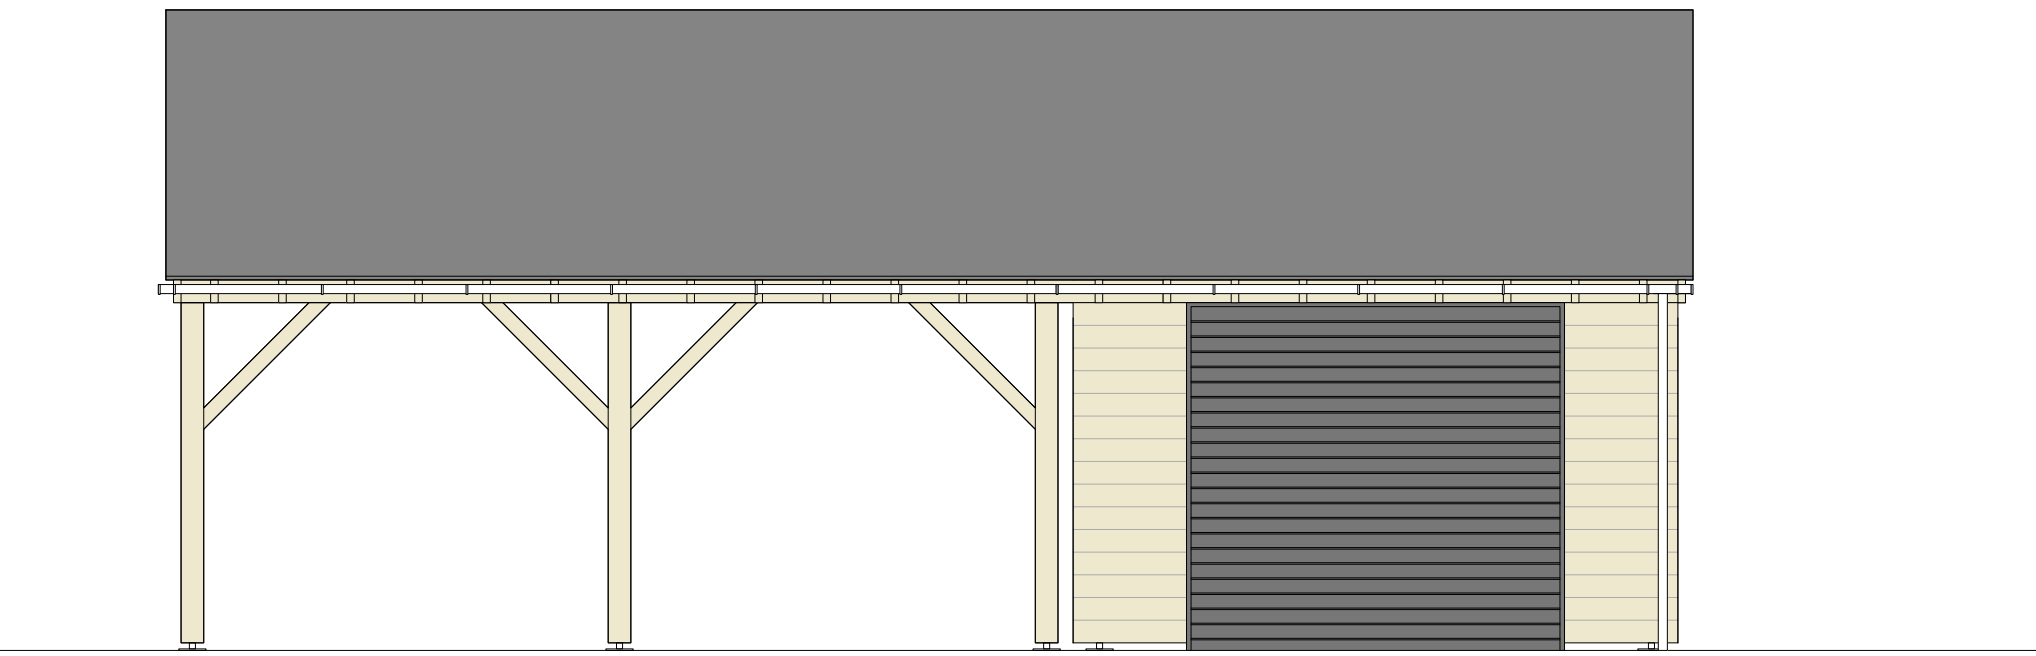


ELV 03 Proposed SW Elevation
1:50

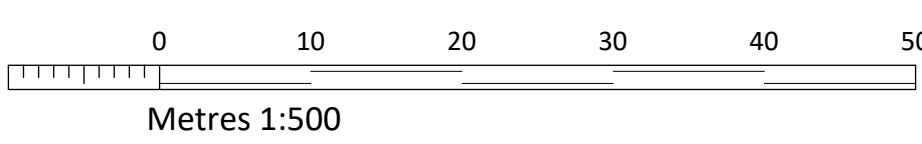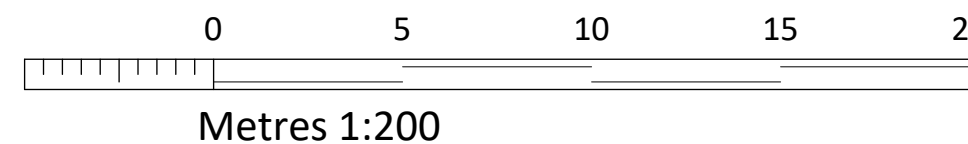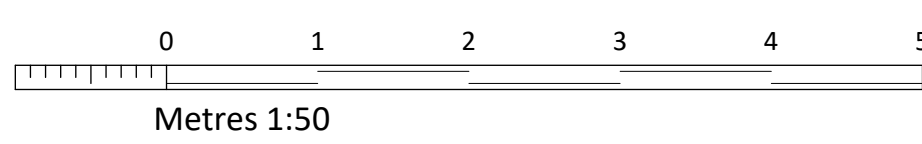

PLN 02 Proposed Option 3 Site Plan
1:200

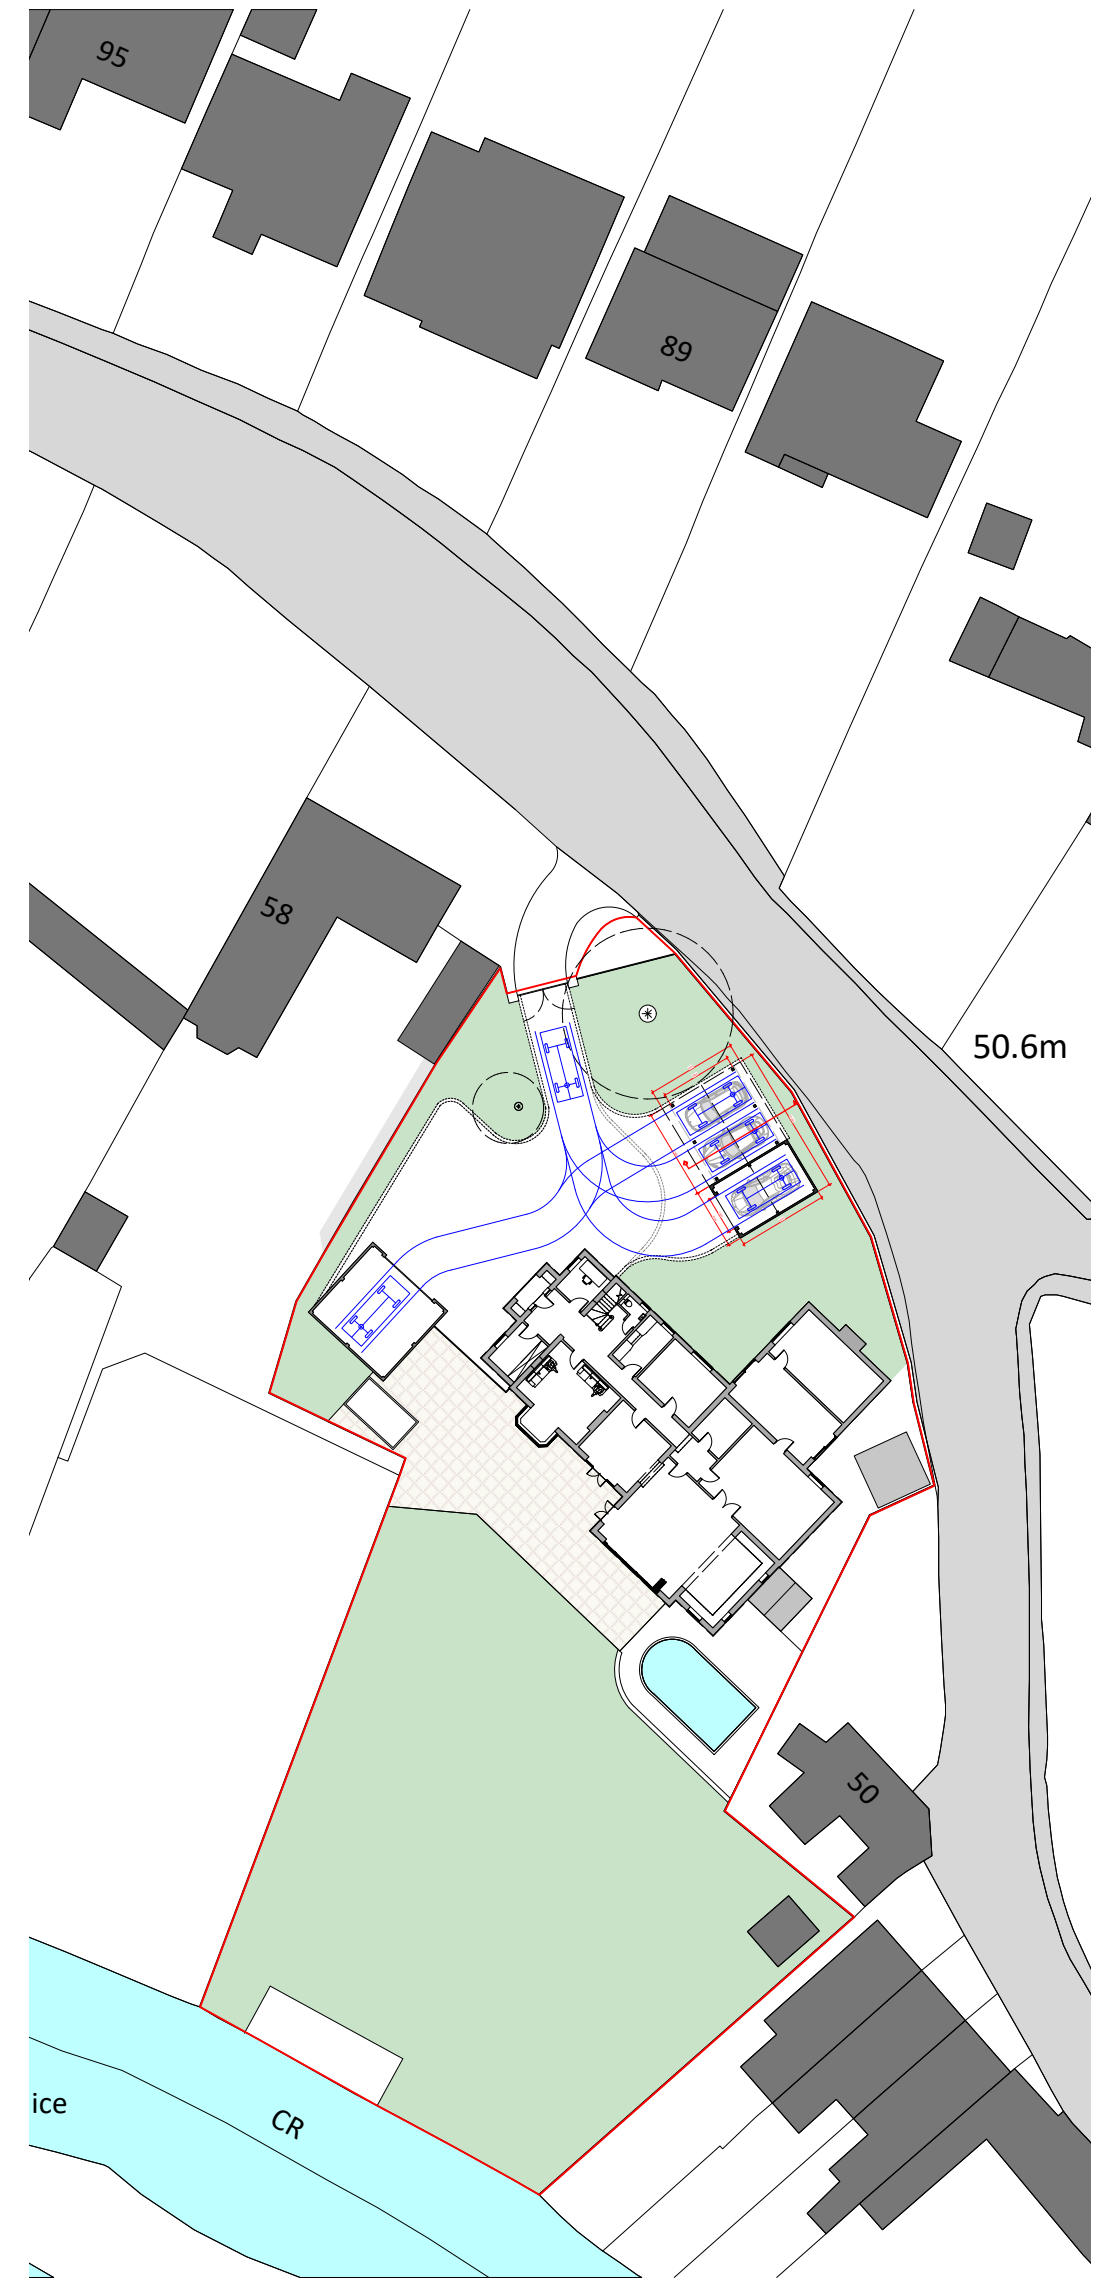

PLN 03 Proposed Option 3 Site Plan
1:500

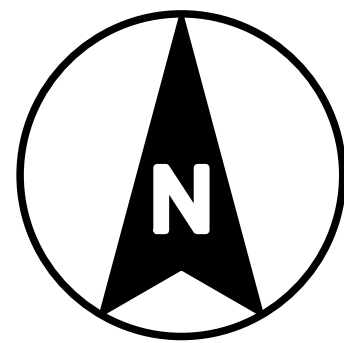

PAUL STEVENS ARCHITECTURE LTD
Unit 3 Boathouse Meadow Business Park
Cherry Orchard Lane
Salisbury
Wiltshire
SP2 7LD

Tel No: 01722 349384
THIS DRAWING IS COPYRIGHT. IT MUST NOT
BE COPIED, USED OR DISCLOSED TO THIRD
PARTIES WITHOUT PRIOR PERMISSION.

PROJECT:
54 Lower Road
Salisbury
SP2 9NQ

DRAWING:
Proposed Option 03
Site Plan & Elevations

SCALE: 1:50, 200, 500 @ A1
DATE: 01/2026

DESIGN: ☒ PLANNING: ☐ BLDG REGS: ☐
TENDER: ☐ CONSTRUCTION: ☐
DRAWN: CEB **DATE:** 26/01/2026
CHECKED: **DATE:**

JOB No: **1139A**

DWG No: **05** **REV:** **-**

CURRENT: ☐
SUPERSEDED: ☐