

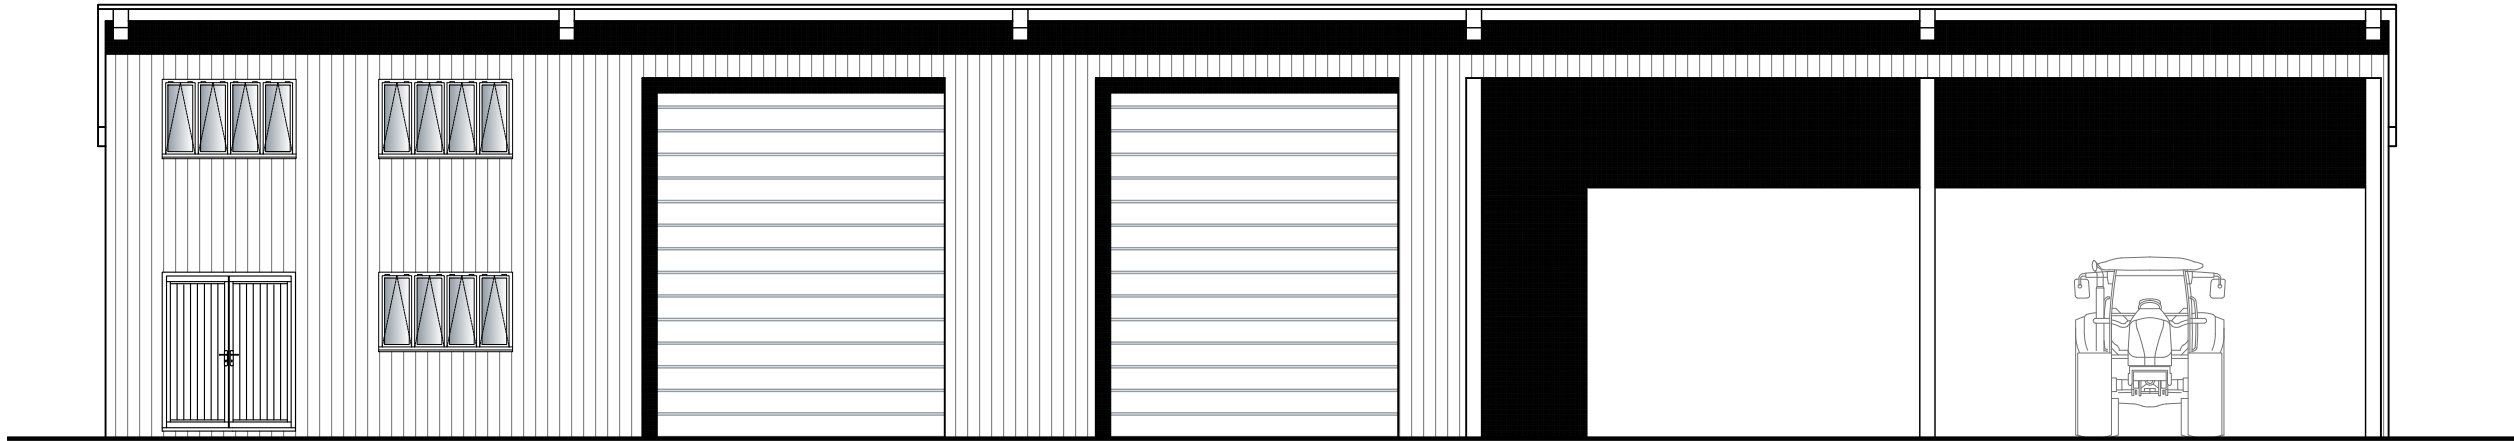


* COPYRIGHT.
DO NOT SCALE EXCEPT FOR PLANNING PURPOSES.
CHECK ALL DIMENSIONS ON SITE.
THIS DRAWING IS ONLY TO BE USED ON THE SITE
FOR WHICH DESIGNED.

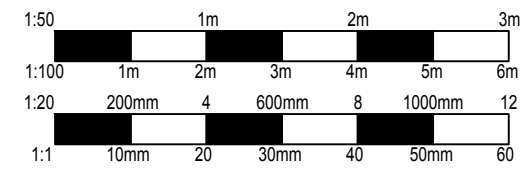


PROPOSED SOUTH EAST ELEVATION

- PROPOSED MATERIALS**
- WALLS**
Black powder coated corrugated steel
- ROOF**
Black powder coated corrugated steel
Solar PV
- WINDOWS**
Black aluminium casements double glazed windows
- DOORS**
Timber boarded double doors
Metal roller shutter doors
- GUTTERS & DOWNPIPES**
Powder coated aluminium gutters
- SOFFITS & FASCIAS**
Powder coated aluminium soffits
- HEADS / CILLS**
-/-

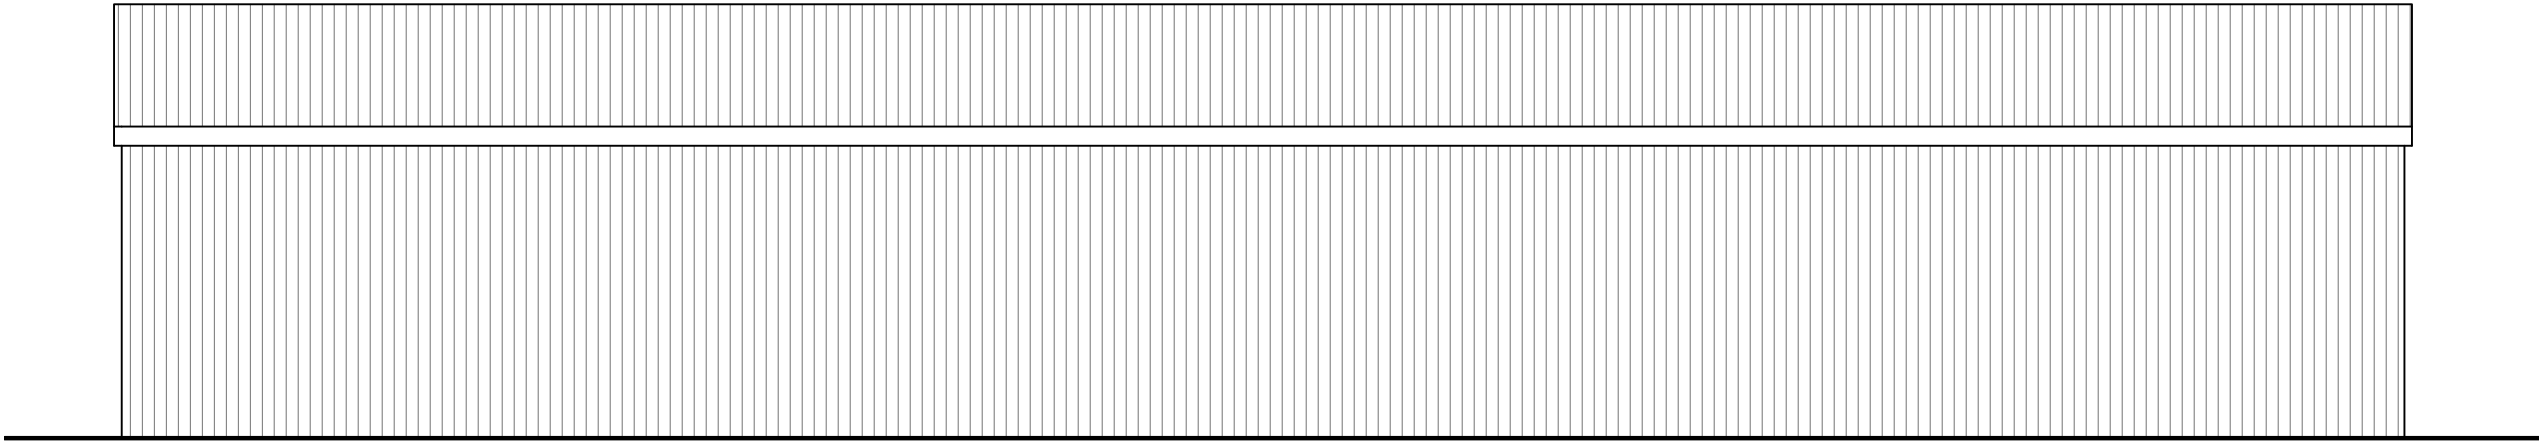


PROPOSED NORTH WEST ELEVATION

REVISIONS		DATE
CLIENT:	MR & MRS JARVIS	
PROJECT:	PROPOSED NEW AGRICULTURAL BARN & YARD, & REPOSITION OF TRACK AT: LOWER COLHAM MILL, THE STREET, CASTLE COMBE, CHIPPENHAM, SN14 7HZ	
TITLE:	PROPOSED ELEVATIONS	
DRAWN: RJ		SCALES @ A3:
CHECKED: JA		1:50
DATE: JAN 26		
DRG No: AA/25/46/05		REV.: -

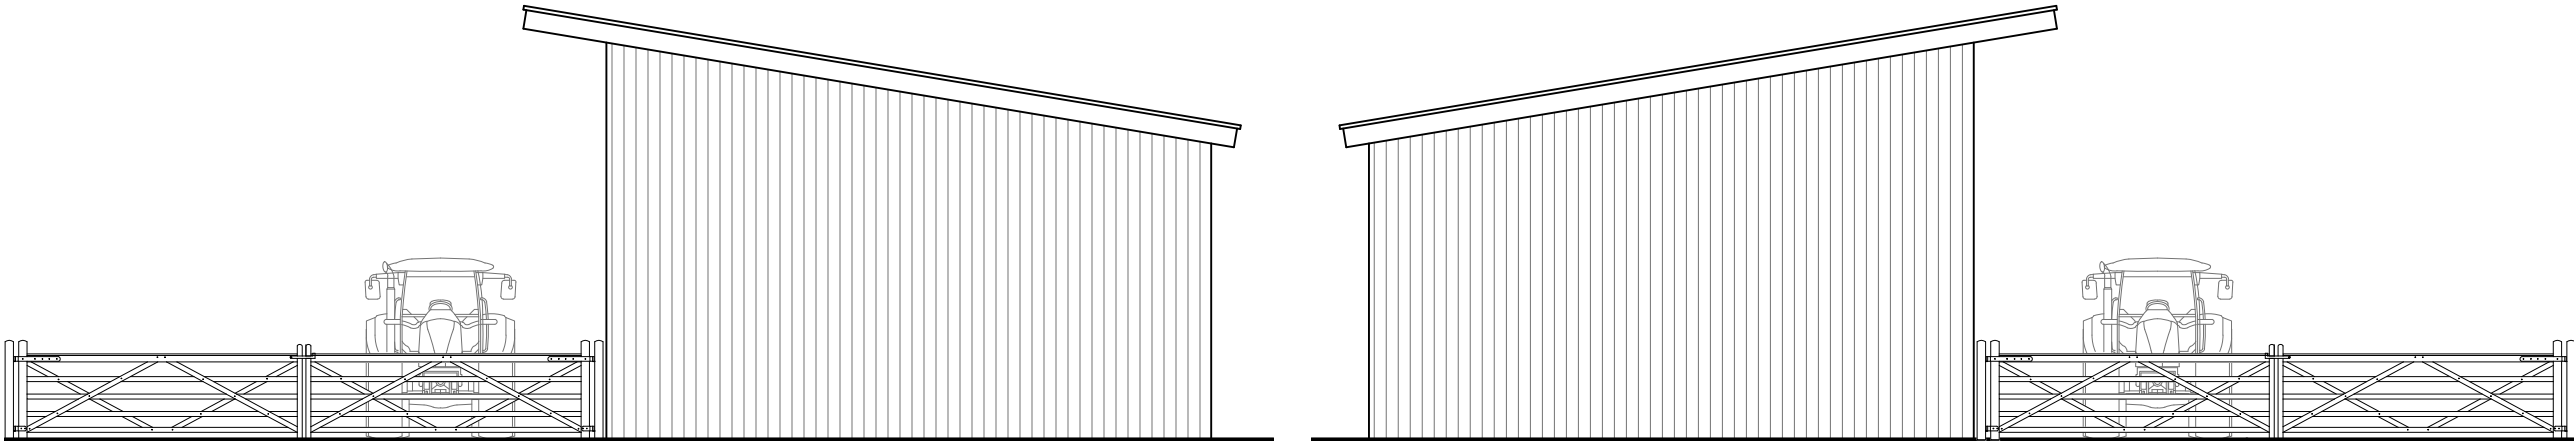

PROPOSED SOUTH WEST ELEVATION

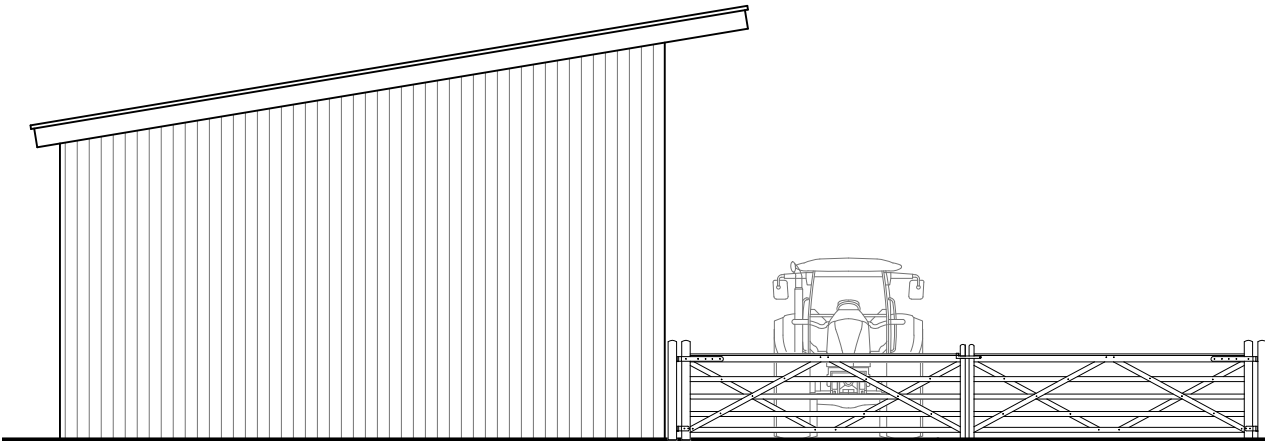

PROPOSED NORTH EAST ELEVATION

Armstrong
architecture

THE OLD BAKEHOUSE, 21 TIMBER STREET,
CHIPPENHAM, WILTSHIRE, SN15 3BS
01249 404 004 info@armstrongarchitecture.co.uk