


Materials

1. Clay plain tiles
2. Facing brickwork
3. UPVC windows and doors
4. Timber cladding
5. Metal shed

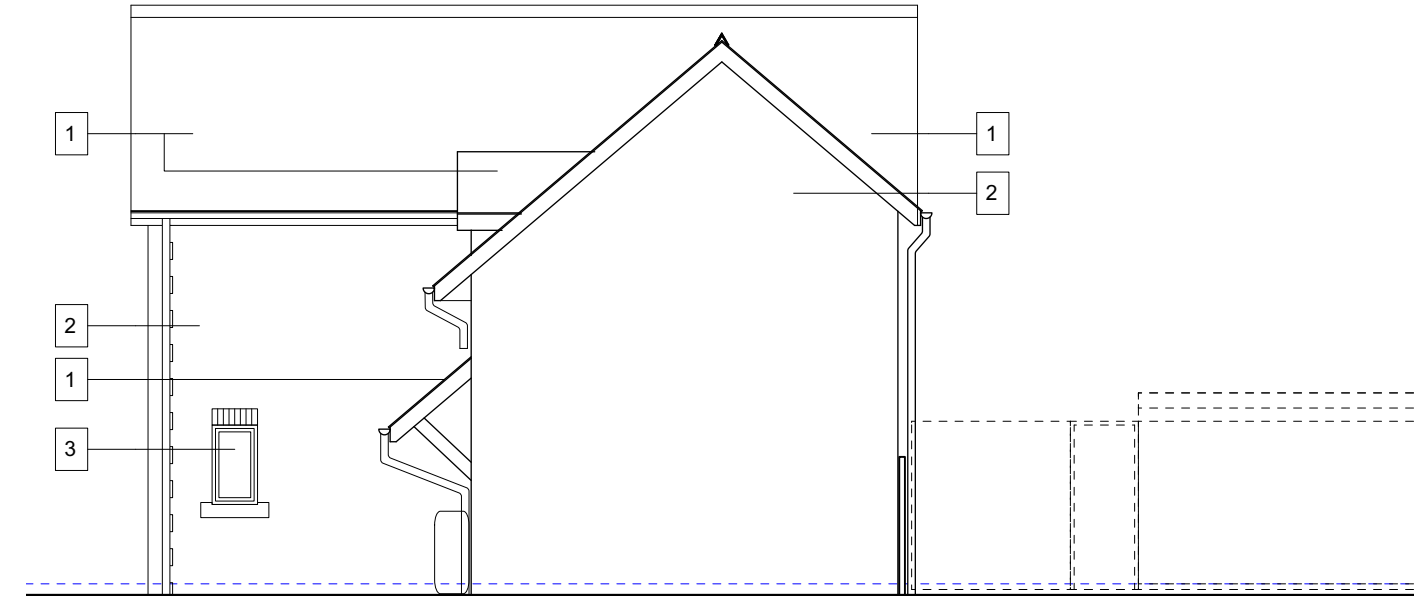


West Elevation



South Elevation



East Elevation

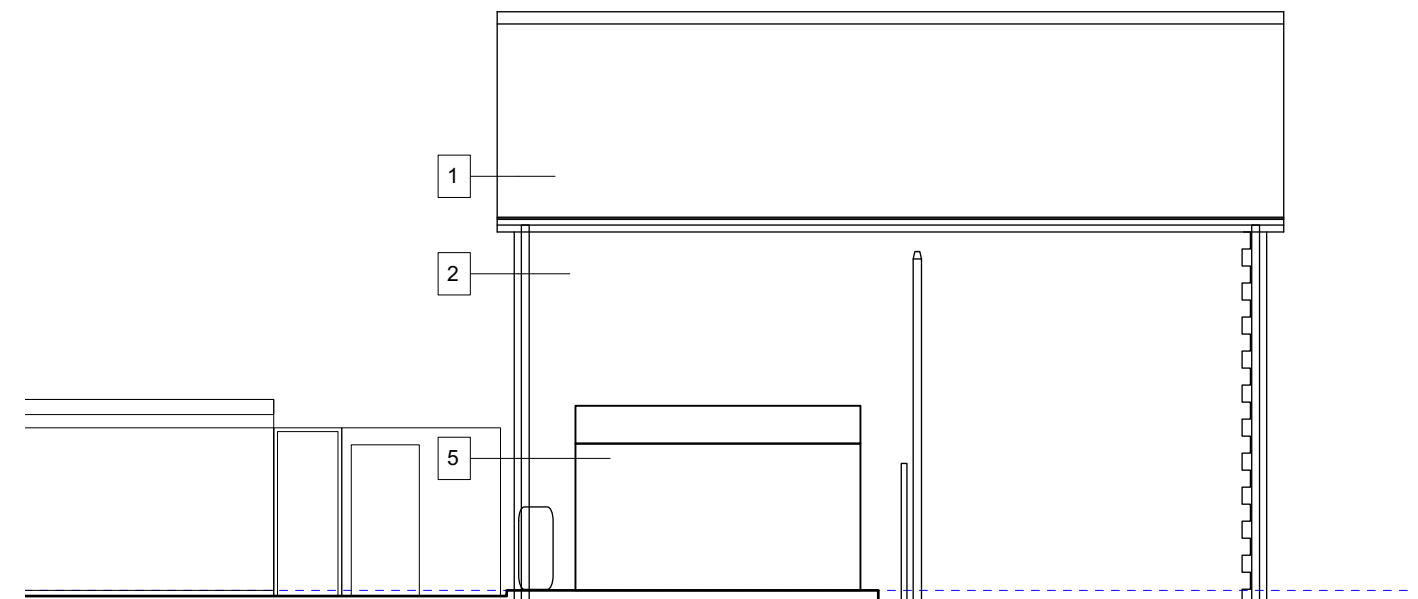

North Elevation



Rosamund Leverett Architects Ltd.
18 Queens Road, Salisbury, SP1 3AJ
Reg No. 11092843 in England & Wales
t: 07879007946 e: ros@leverettarchitects.co.uk

Project : 17 Granby Way
Ludgershall
Extension & Alterations
Sheet Title : Existing Elevations

Scale : 1:100 @ A3

Date : Feb 2026

Drawing : 2516/02_102

Rev : _

