
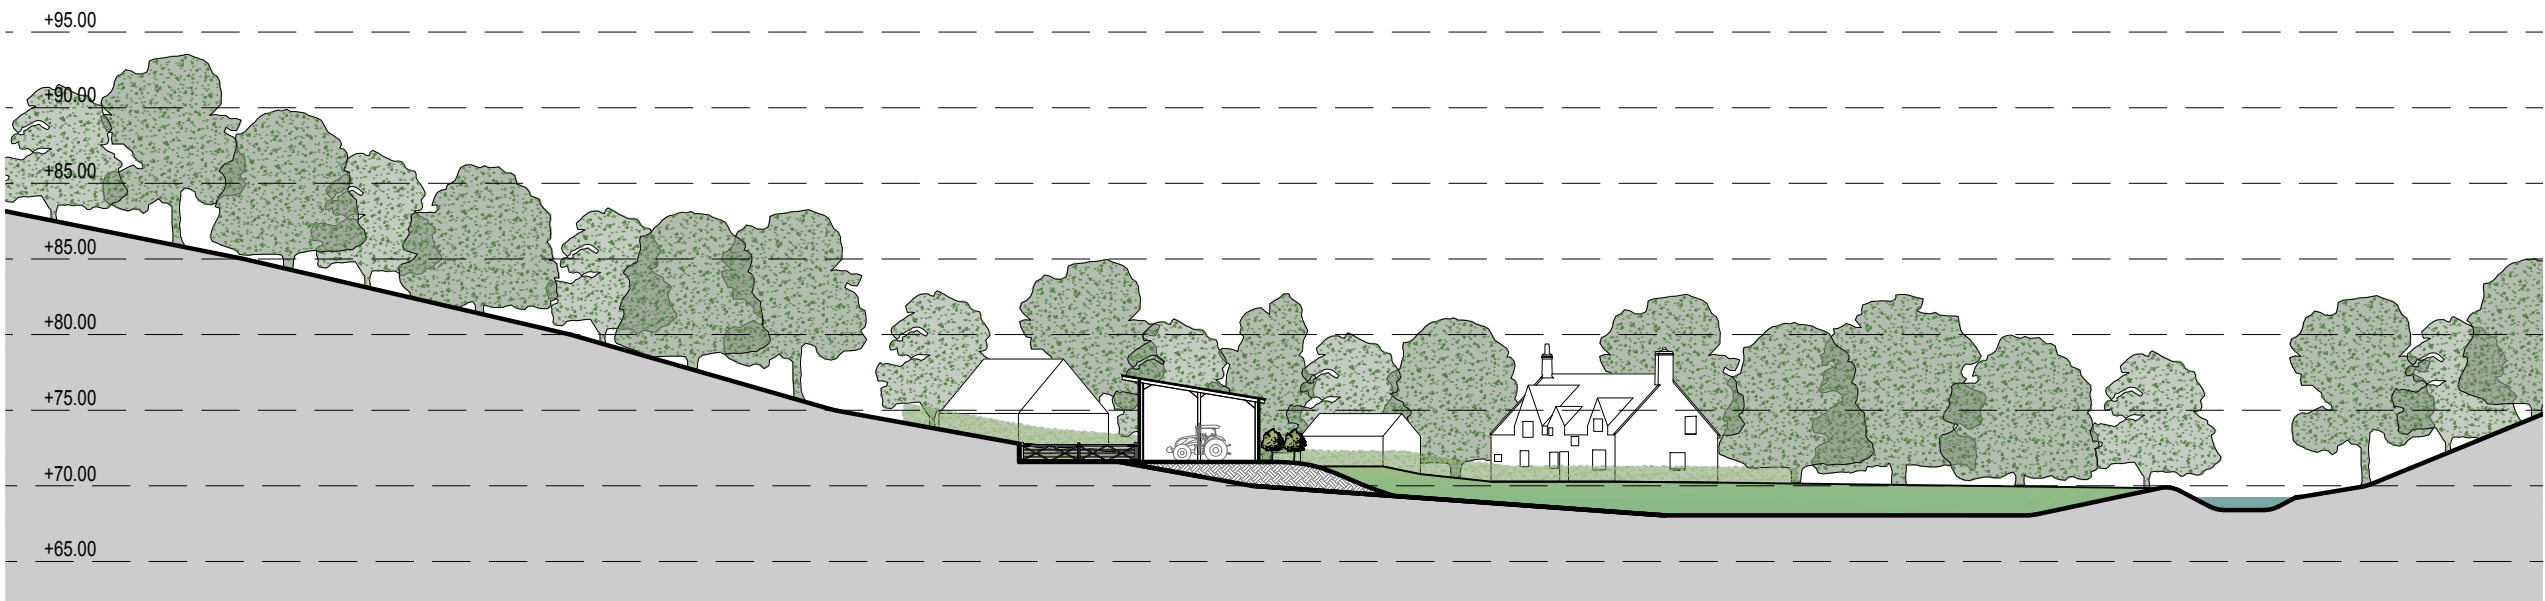


* COPYRIGHT.
DO NOT SCALE EXCEPT FOR PLANNING PURPOSES.
CHECK ALL DIMENSIONS ON SITE.
THIS DRAWING IS ONLY TO BE USED ON THE SITE
FOR WHICH DESIGNED.

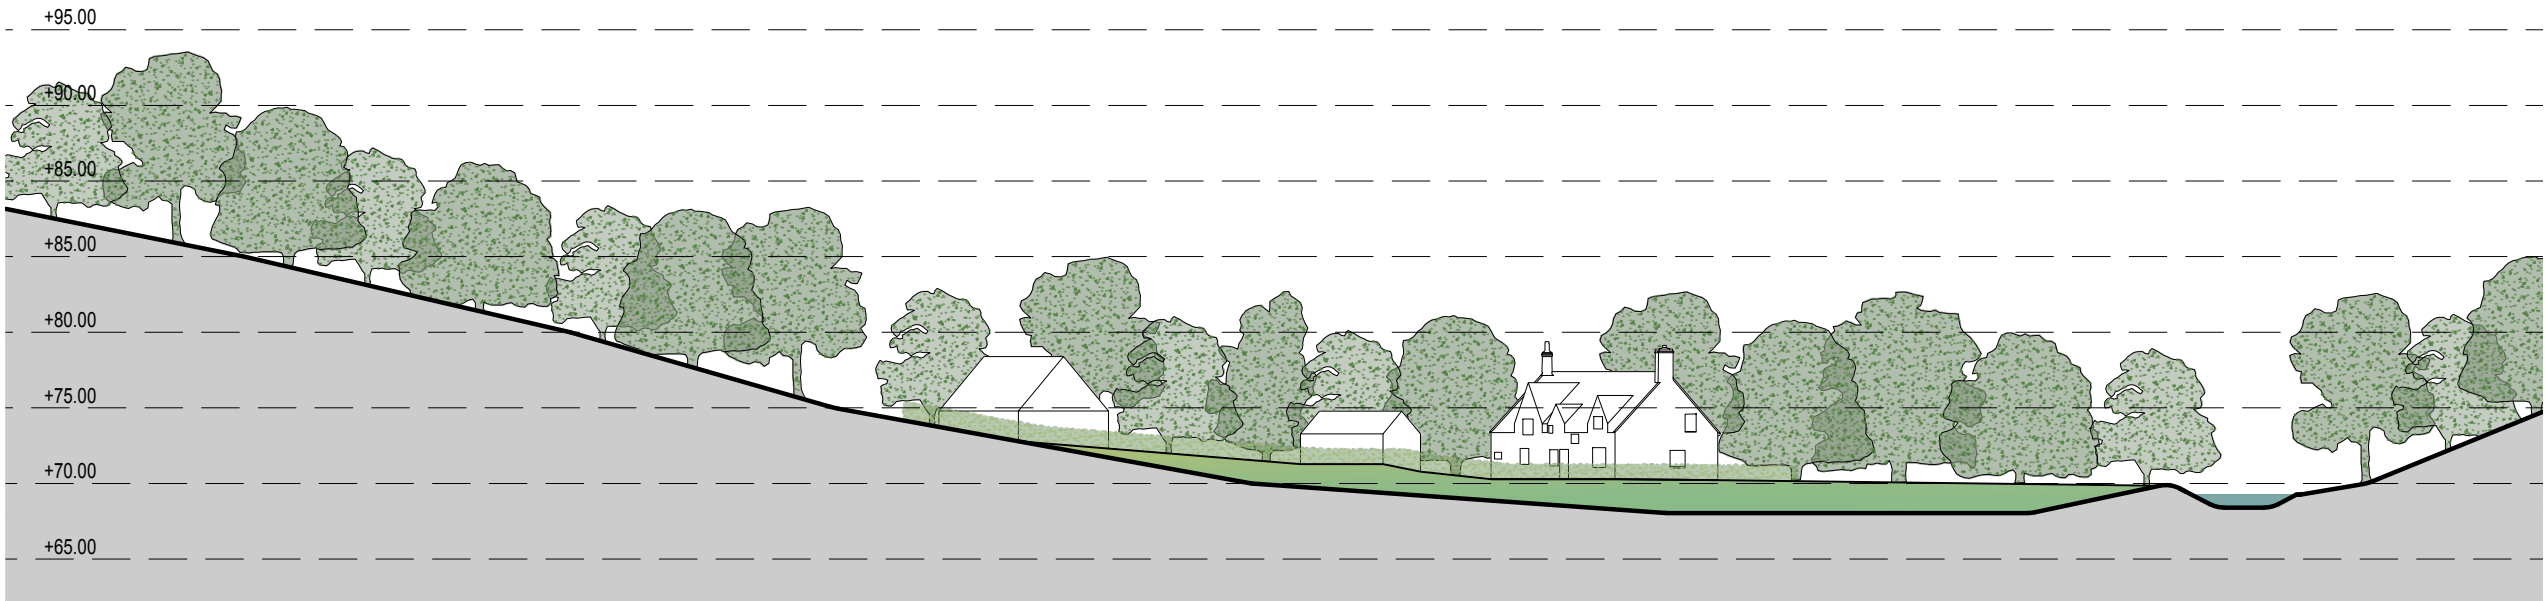

Refer to site plan for section reference

REVISIONS		DATE
CLIENT: MR & MRS JARVIS		
PROJECT: PROPOSED NEW AGRICULTURAL BARN & YARD, & REPOSITION OF TRACK AT: LOWER COLHAM MILL, THE STREET, CASTLE COMBE, CHIPPENHAM, SN14 7HZ		
TITLE: EXISTING SITE SECTION A-A PROPOSED SITE SECTION A-A		
DRAWN: RJ		SCALES @ A3: 1:50
CHECKED: JA		
DATE: JAN 26		
DRG No: AA/25/46/07		REV.: -
Armstrong architecture THE OLD BAKEHOUSE, 21 TIMBER STREET, CHIPPENHAM, WILTSHIRE, SN15 3BS 01249 404 004 info@armstrongarchitecture.co.uk		