


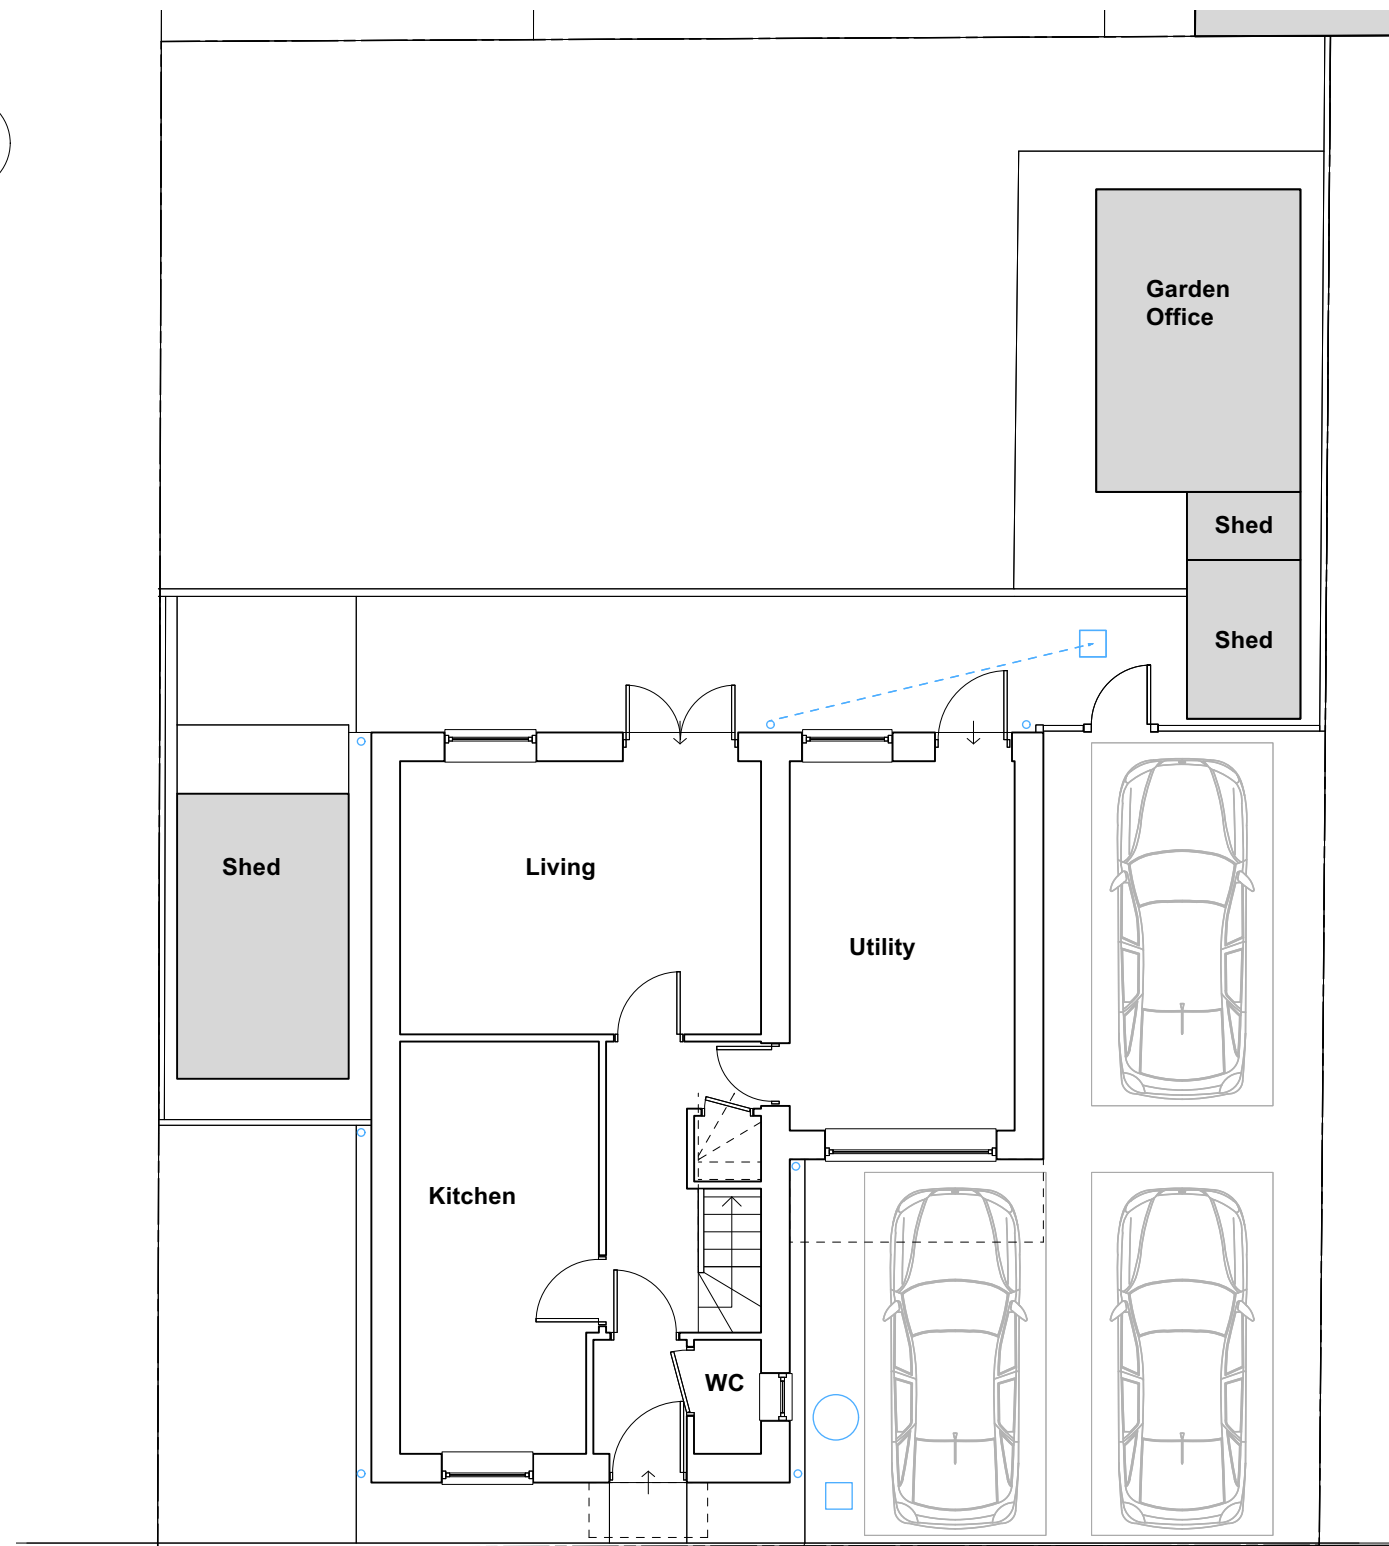


 

Ground Floor Plan

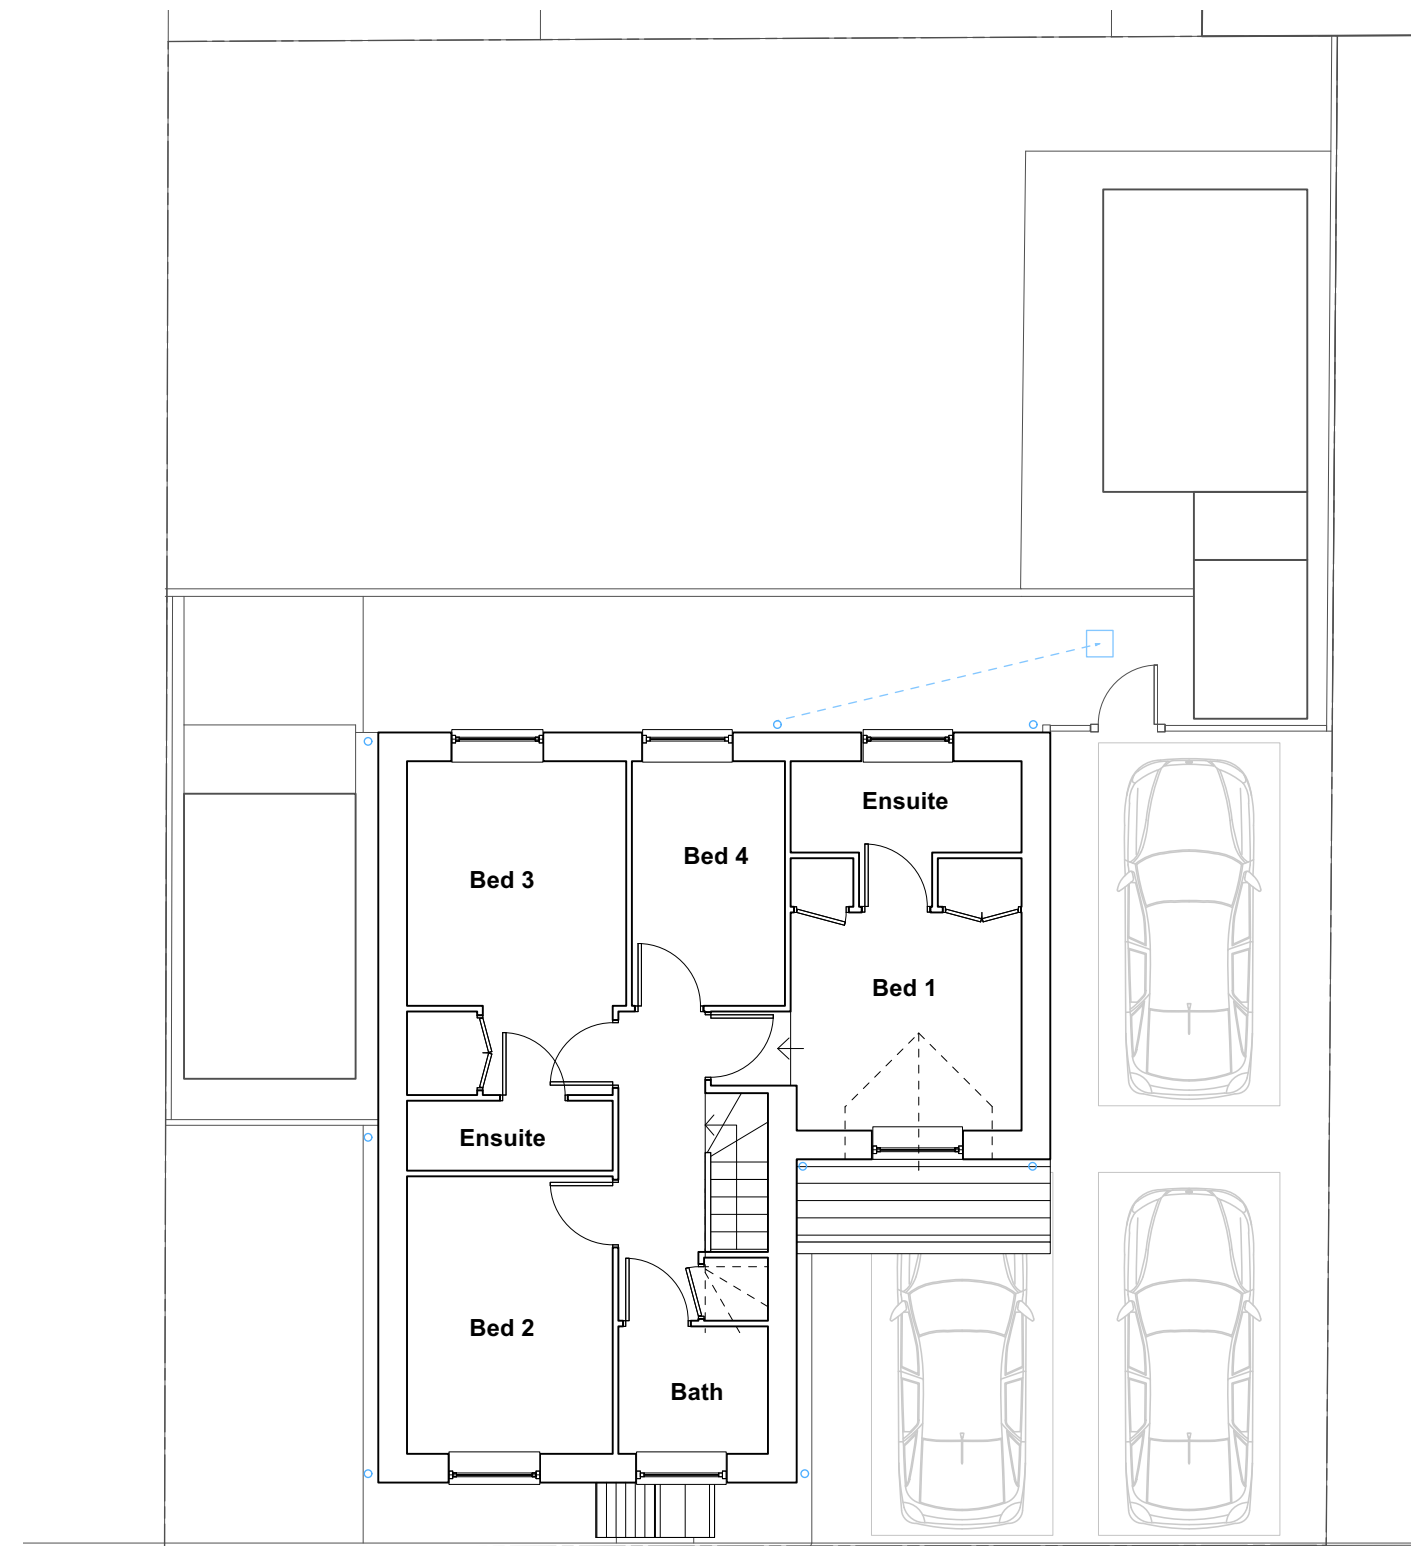

First Floor Plan

 

Rosamund Leverett Architects Ltd.
18 Queens Road, Salisbury, SP1 3AJ
Reg No. 11092843 in England & Wales
t: 07879007946 e: ros@leverettarchitects.co.uk

Project : 17 Granby Way
Ludgershall
Extension & Alterations

Sheet Title : Existing Ground & First Floor Plans

Scale : 1:100 @ A3

Date : Feb 2026

Drawing : 2516/02_101

Rev : _