


Materials

1. Clay plain tiles
2. Facing brickwork
3. UPVC windows and doors
4. Timber cladding
5. Metal shed
6. Metal flue
7. Standing seam zinc roof
8. Timber doors
9. Velux rooflights
10. Aluminium bifold doors
11. Timber post

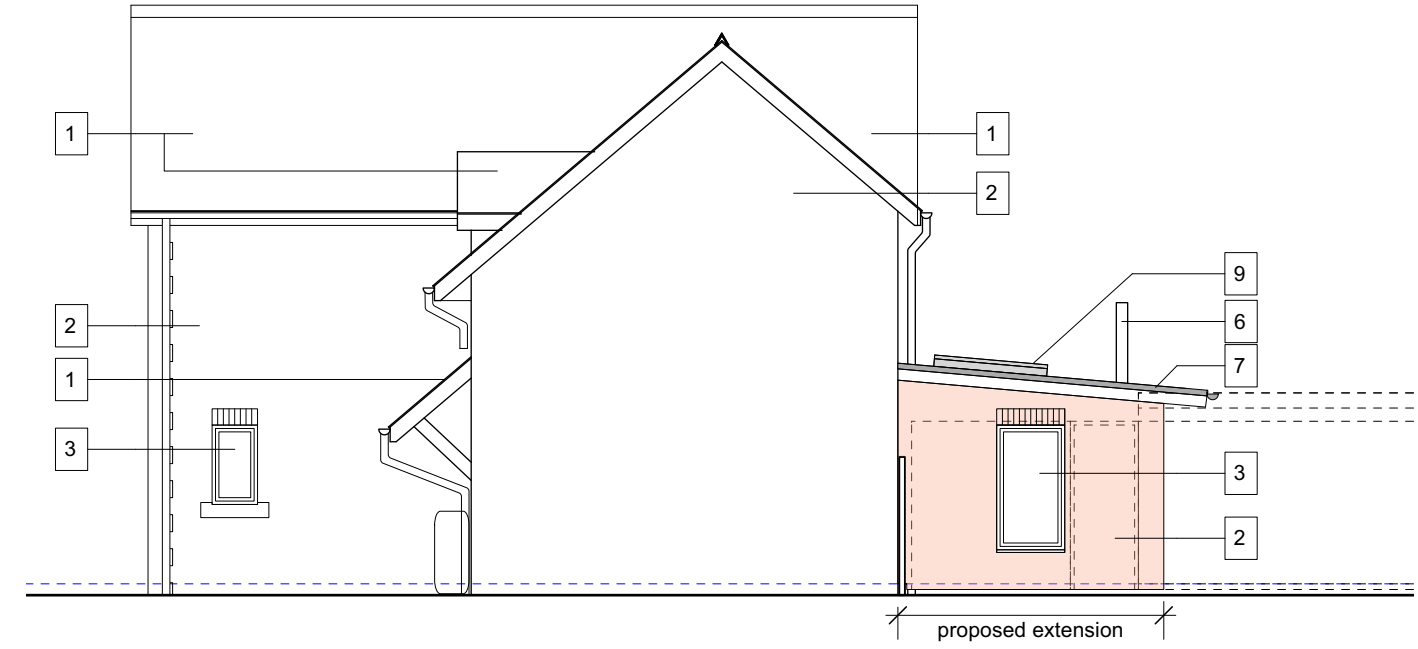


West Elevation




South Elevation



East Elevation

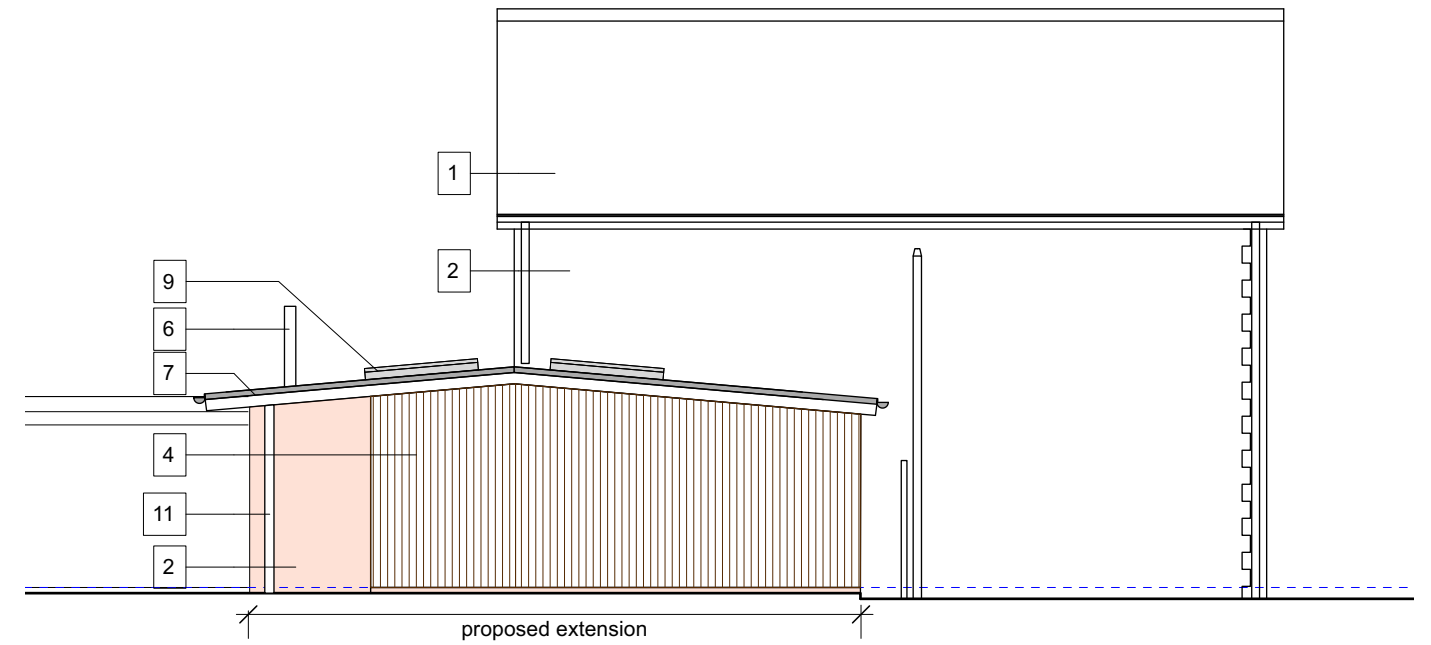

North Elevation

 

Rosamund Leverett Architects Ltd.
18 Queens Road, Salisbury, SP1 3AJ
Reg No. 11092843 in England & Wales
t: 07879007946 e: ros@leverettarchitects.co.uk

Project : 17 Granby Way
Ludgershall
Extension & Alterations
Sheet Title : Proposed Elevations

Scale : 1:100 @ A3
Date : Feb 2026
Drawing : 2516/02_105

Rev : _